PALAVA BRANDING SIGNAGE - PHASE 2 | PALAVA

DAY VIEW


LETTERS MADE OUT GALVANIZED SHEET - 2.5 MM THICK ALONG WITH
INTERNAL FRAME OF GALVANIZED SECTION, SIDE DEPTH BEING 18".
ARGON WELDED FROM ALL FOUR SIDE JUST TO AVOID THE WATER LEAKAGE.
POLYURETHANE COATING IS TO BE APPLIED AS PER APPROVED COLOUR
(3 BASE COAT & 2 FINAL COAT)

LIGHTING INTENT : IP 65 GRADE EXTERNAL UP-LIGHTERS (18 QTY + 18 QTY - FRONT & REAR)
HAVING LED'S WITH ALTERNATING LIGHTS OF PALAVA BRAND COLOURS AT EVERY 20 SEC.
EMBEDDED INTO SURROUNDING FLOORING FLUSHED WITH FLOOR FINISH.

LETTERS ARE FIXED ONTO THE CONCRETE BASE WITH THE HELP
OF HEAVY GAUGE M.S. BASE PLATES & MECHANICAL ANCHORED NUT BOLTS.

FOUNDATION SHOULD BE CAST SUCH THAT IT TOPS AT 3" BELOW THE
SURROUNDING FLOOR FINISH LEVEL.
THE FINAL PALAVA LETTERS APPEAR AS IF THEY RISE FROM THE
FLOORING WITHOUT ANY NUTS, BOLTS, FOOTING BEING VISIBLE.


APPOINTED VENDOR TO STUDY THE LANDSCAPE INTENT, EXISTING SITE CONDITIONS,
SERVICES ETC AND THEN PREPARE SHOP DRAWINGS FOR INTERNAL FRAMEWORK,
FIXING, LIGHTING AND FOUNDATION DETAILS.

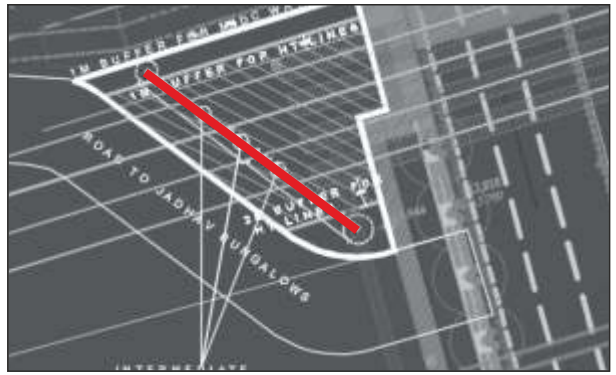

KEY PLAN



EXISTING SIGNAGE AT PHASE 1 - FOR REFERENCE

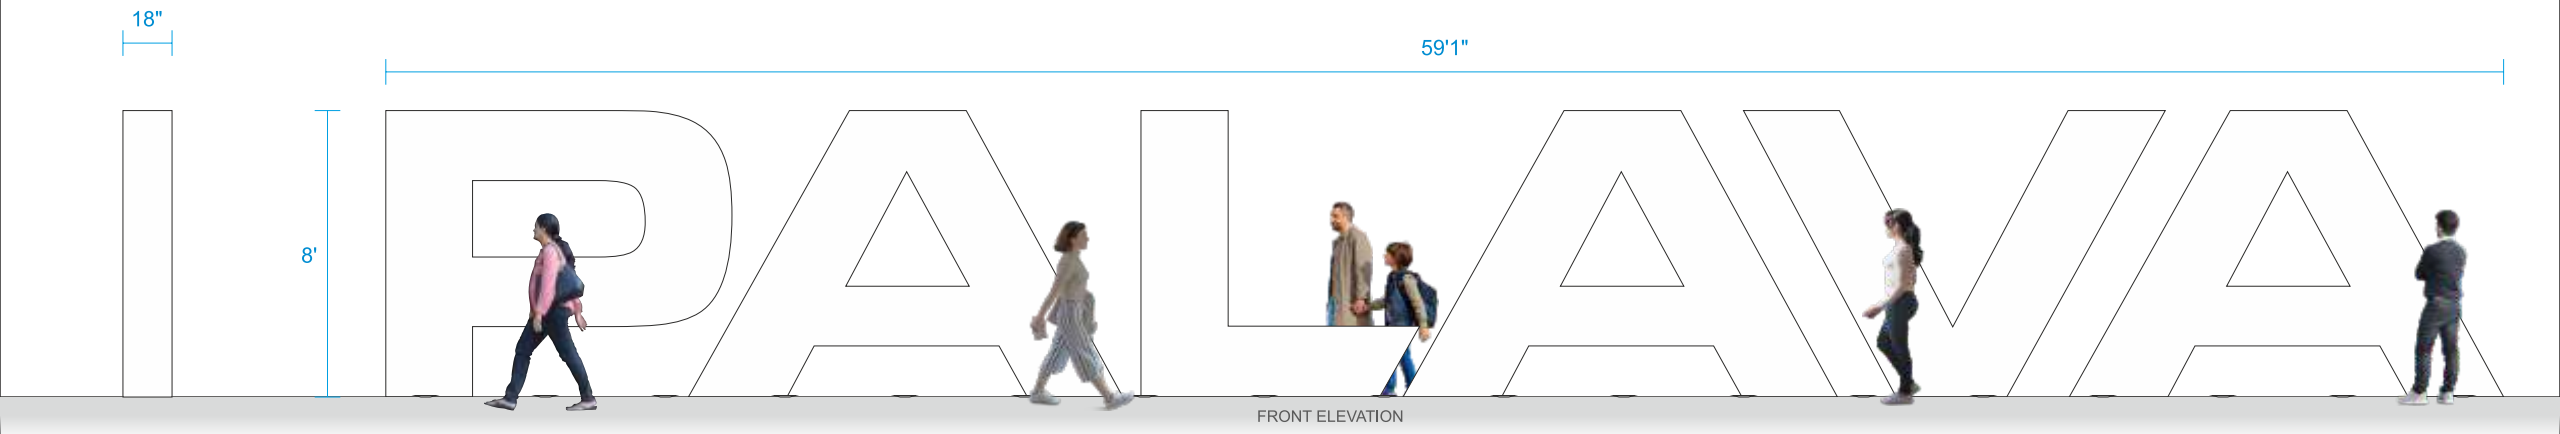

FRONT ELEVATION



ZOOMED IN VIEW



FRONT ELEVATION

PALAVA BRANDING SIGNAGE - PHASE 2 | PALAVA

NIGHT VIEW



ZOOMED IN VIEW



FRONT ELEVATION

PALAVA BRANDING SIGNAGE - PHASE 2 | PALAVA

NIGHT VIEW




ZOOMED IN VIEW




FRONT ELEVATION

PALAVA BRANDING SIGNAGE - PHASE 2 | PALAVA MOTIF

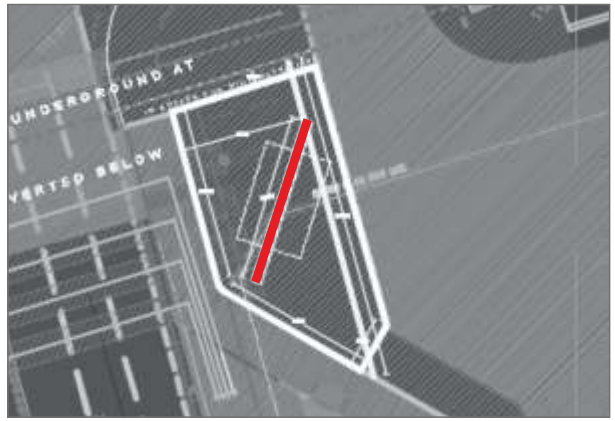

KEY PLAN

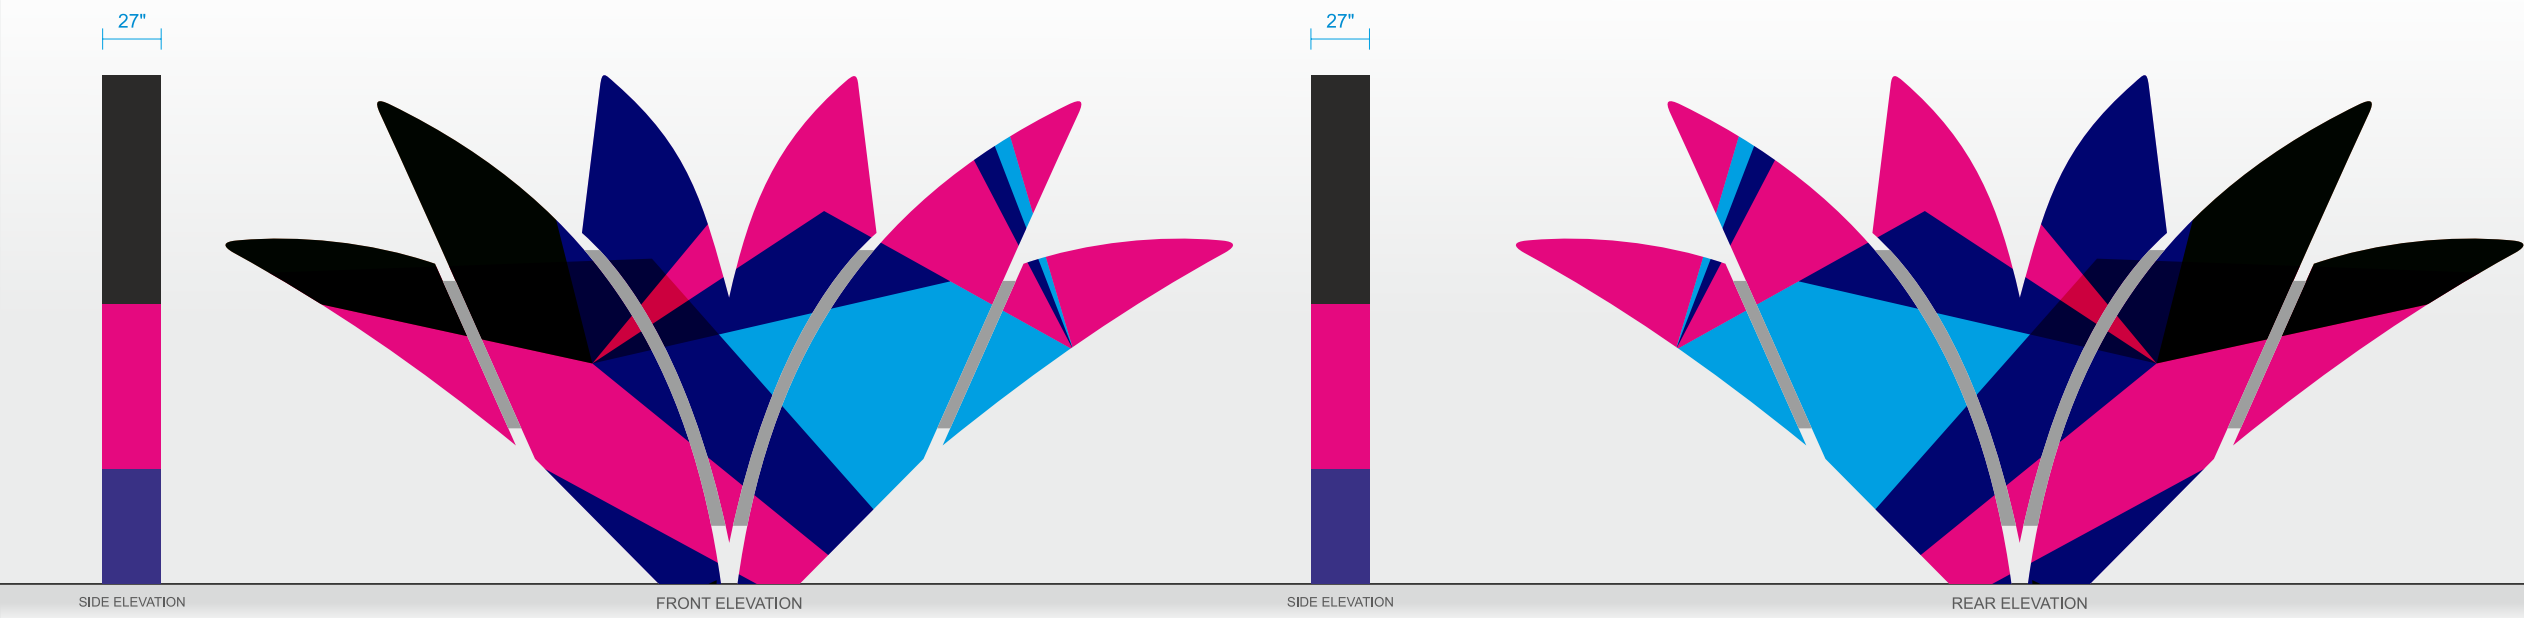

SIDE ELEVATION

FRONT ELEVATION

SIDE ELEVATION

REAR ELEVATION

PALAVA BRANDING SIGNAGE - PHASE 2 | PALAVA MOTIF


SYMBOL MADE OUT GALVANIZED SHEET - 3 MM THICK ALONG WITH
INTERNAL FRAME OF GALVANIZED SECTION, SIDE DEPTH BEING 27".
ARGON WELDED FROM ALL FOUR SIDE JUST TO AVOID THE WATER LEAKAGE.
POLYURETHANE COATING (ALL FOUR SIDES) WITH MASKING TECHNIQUE
AS PER PALAVA BRAND COLOURS. (3 BASE COAT & 2 FINAL COAT) &
CONNECTORS IN SILVER COLOUR.


LIGHTING INTENT : IP 65 GRADE EXTERNAL UP-LIGHTERS WITH WARM WHITE LEDS
EMBEDDED INTO SURROUNDING FLOORING FLUSHED WITH FLOOR FINISH.

SYMBOL IS FIXED ONTO THE CONCRETE BASE WITH THE HELP
OF HEAVY GAUGE M.S. BASE PLATES, GUSSET PLATES (12" X 18") & MECHANICAL ANCHORED NUT BOLTS.

FOUNDATION SHOULD BE CAST SUCH THAT IT TOPS AT 3" BELOW THE
SURROUNDING FLOOR FINISH LEVEL.
THE FINAL SYMBOL SHOULD APPEAR AS IF IT HAS RISEN FROM THE
FLOORING WITHOUT ANY NUTS, BOLTS, FOOTING BEING VISIBLE.


APPOINTED VENDOR TO STUDY THE LANDSCAPE INTENT,
EXISTING SITE CONDITIONS,
SERVICES ETC AND THEN PREPARE SHOP
DRAWINGS FOR INTERNAL FRAMEWORK,
FIXING, LIGHTING AND FOUNDATION DETAILS.

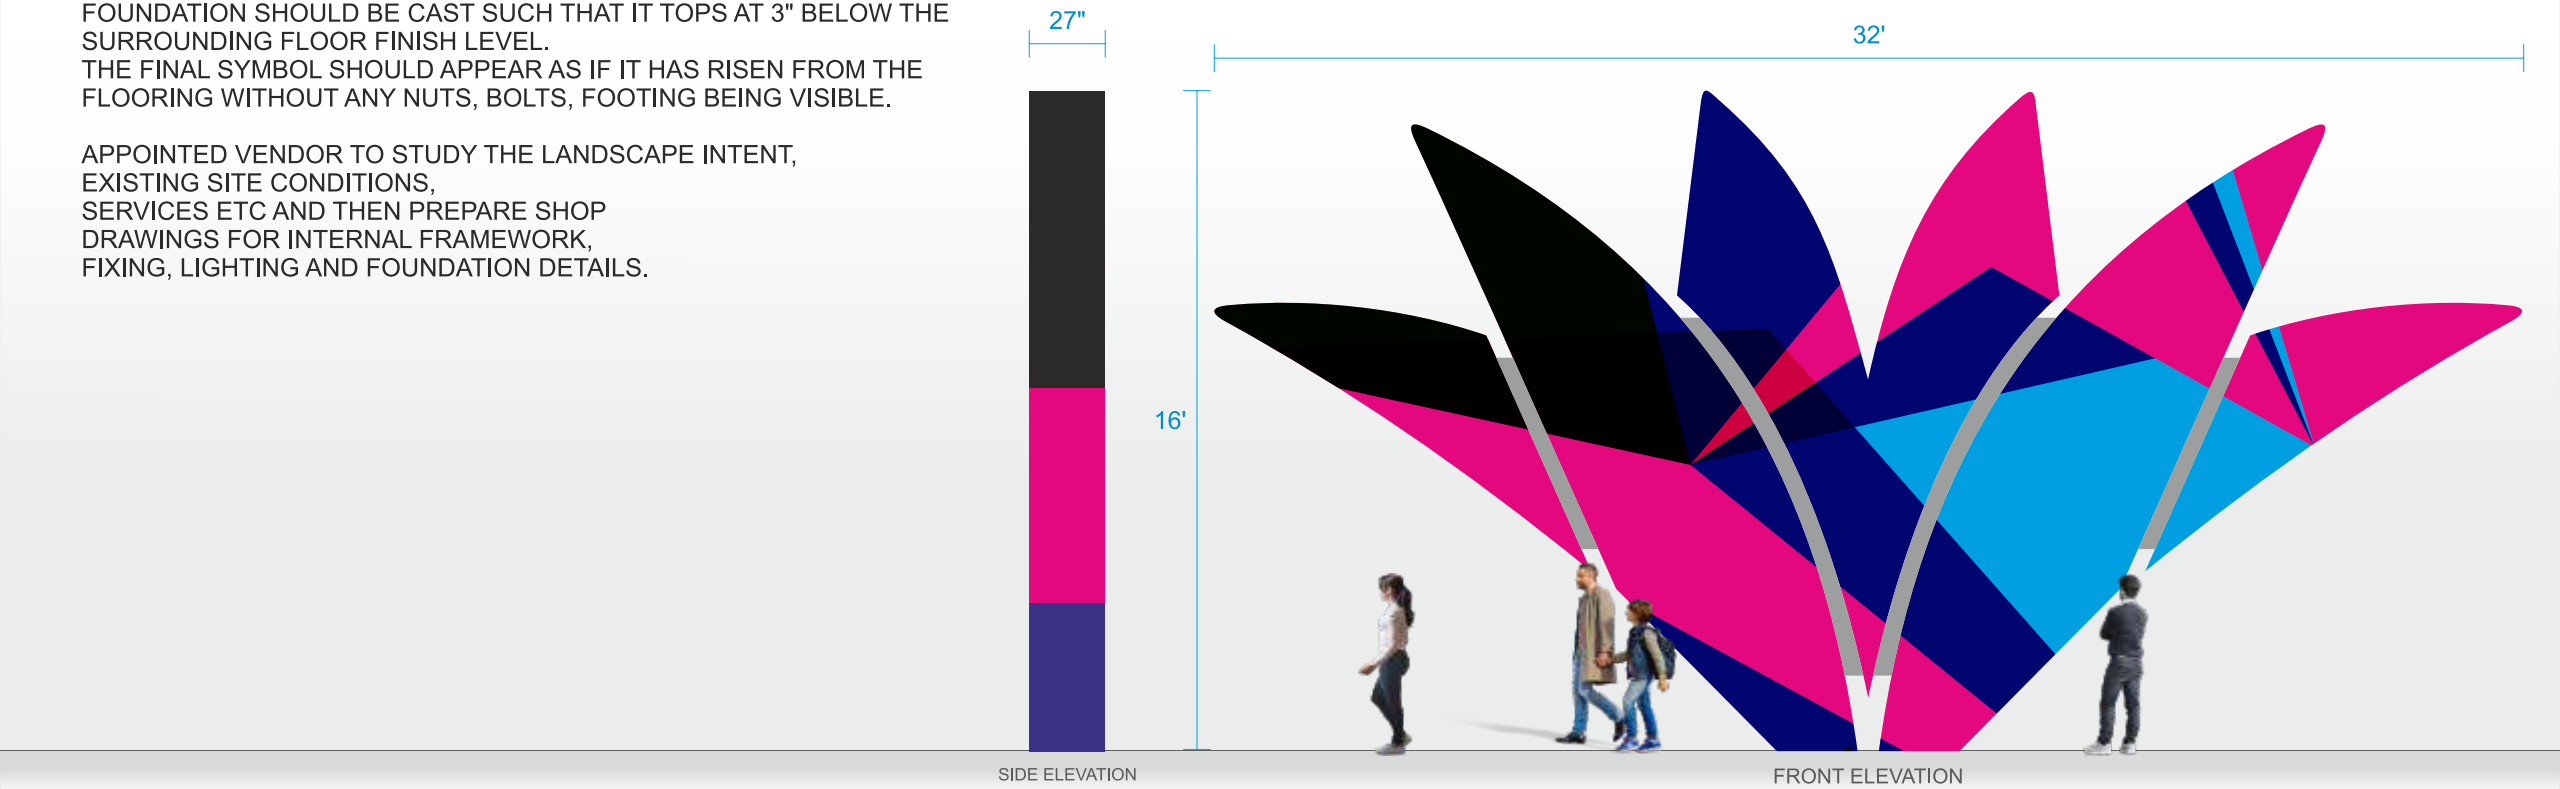

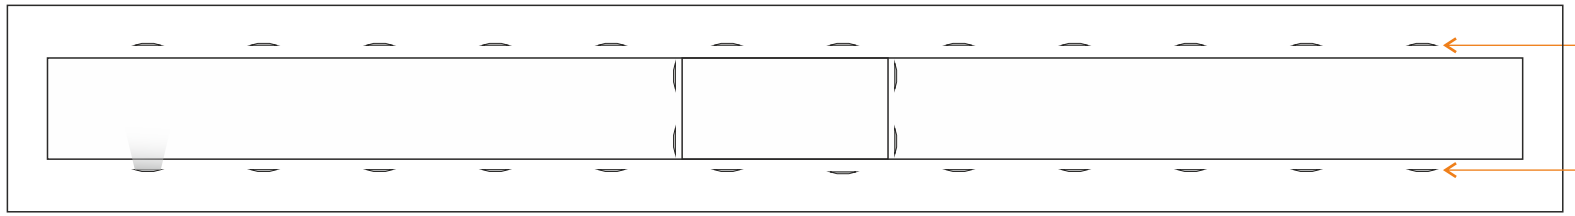

LIGHTING INTENT : IP 65 GRADE EXTERNAL UP-LIGHTERS WITH WARM WHITE LEDS EMBEDDED INTO SURROUNDING FLOORING FLUSHED WITH FLOOR FINISH.

PLAN INDICATING LOCATIONS OF UP-LIGHTERS

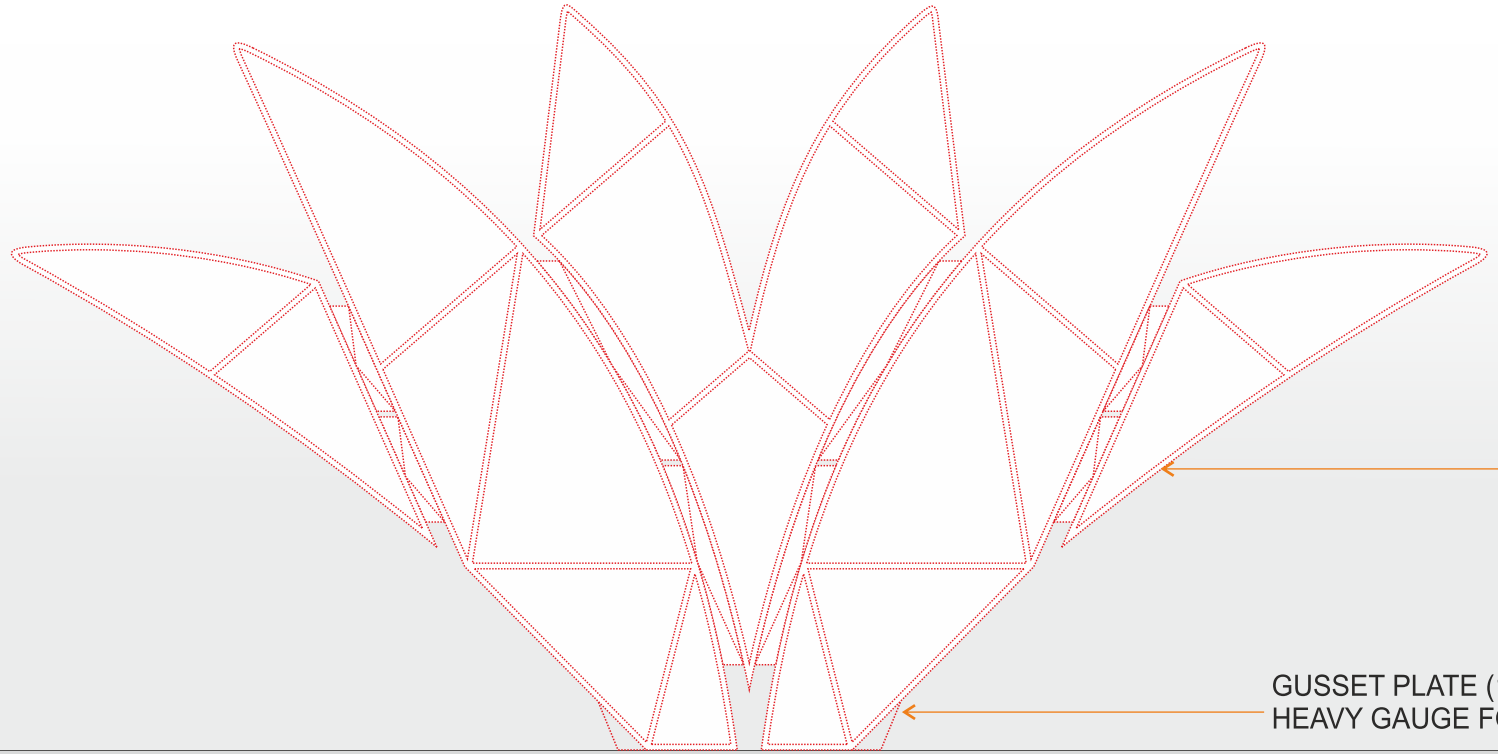


INTERNAL G.I. FRAMEWORK OUT OF CHANNELS & PIPE.

GUSSET PLATE (12" X 18") M.S. HEAVY GAUGE FOR EXTRA SUPPORT


FRONT ELEVATION FOR INTERNAL ELEVATION


PALAVA

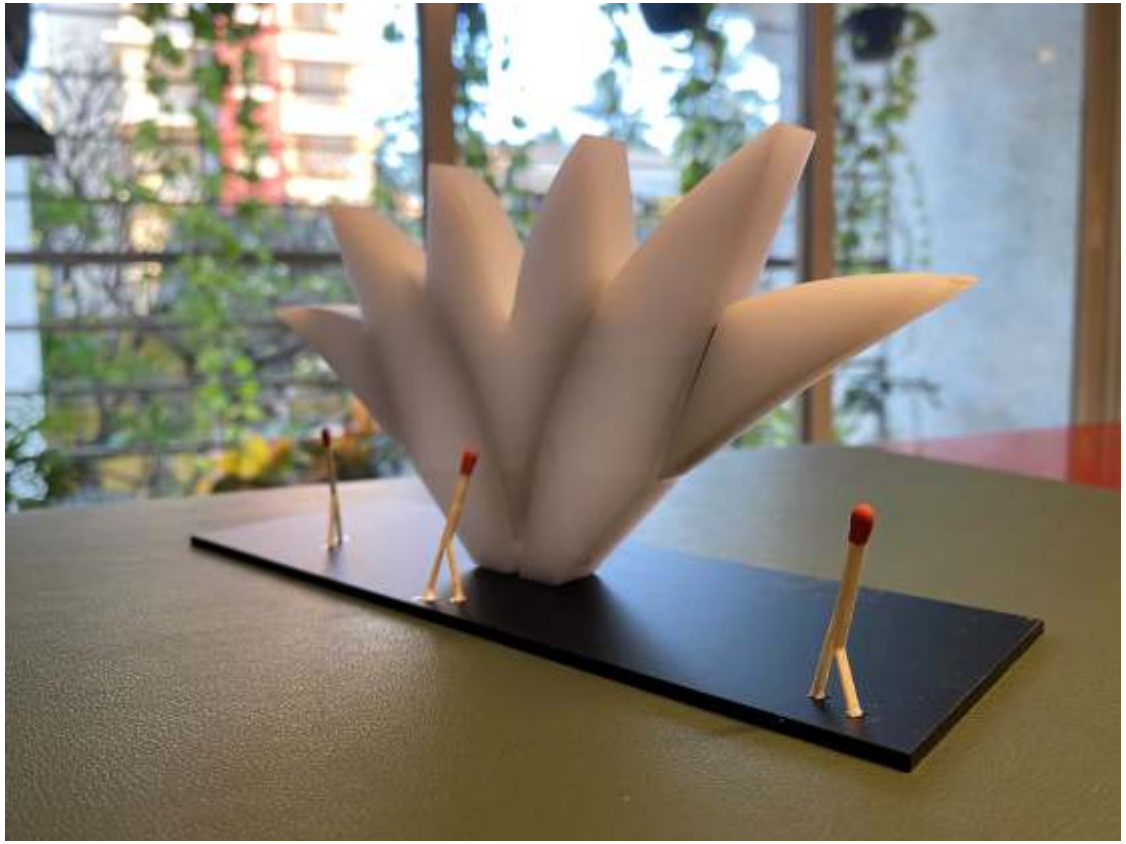

PALAVA BRANDING SIGNAGE - PHASE 2 | STUDY MODELS

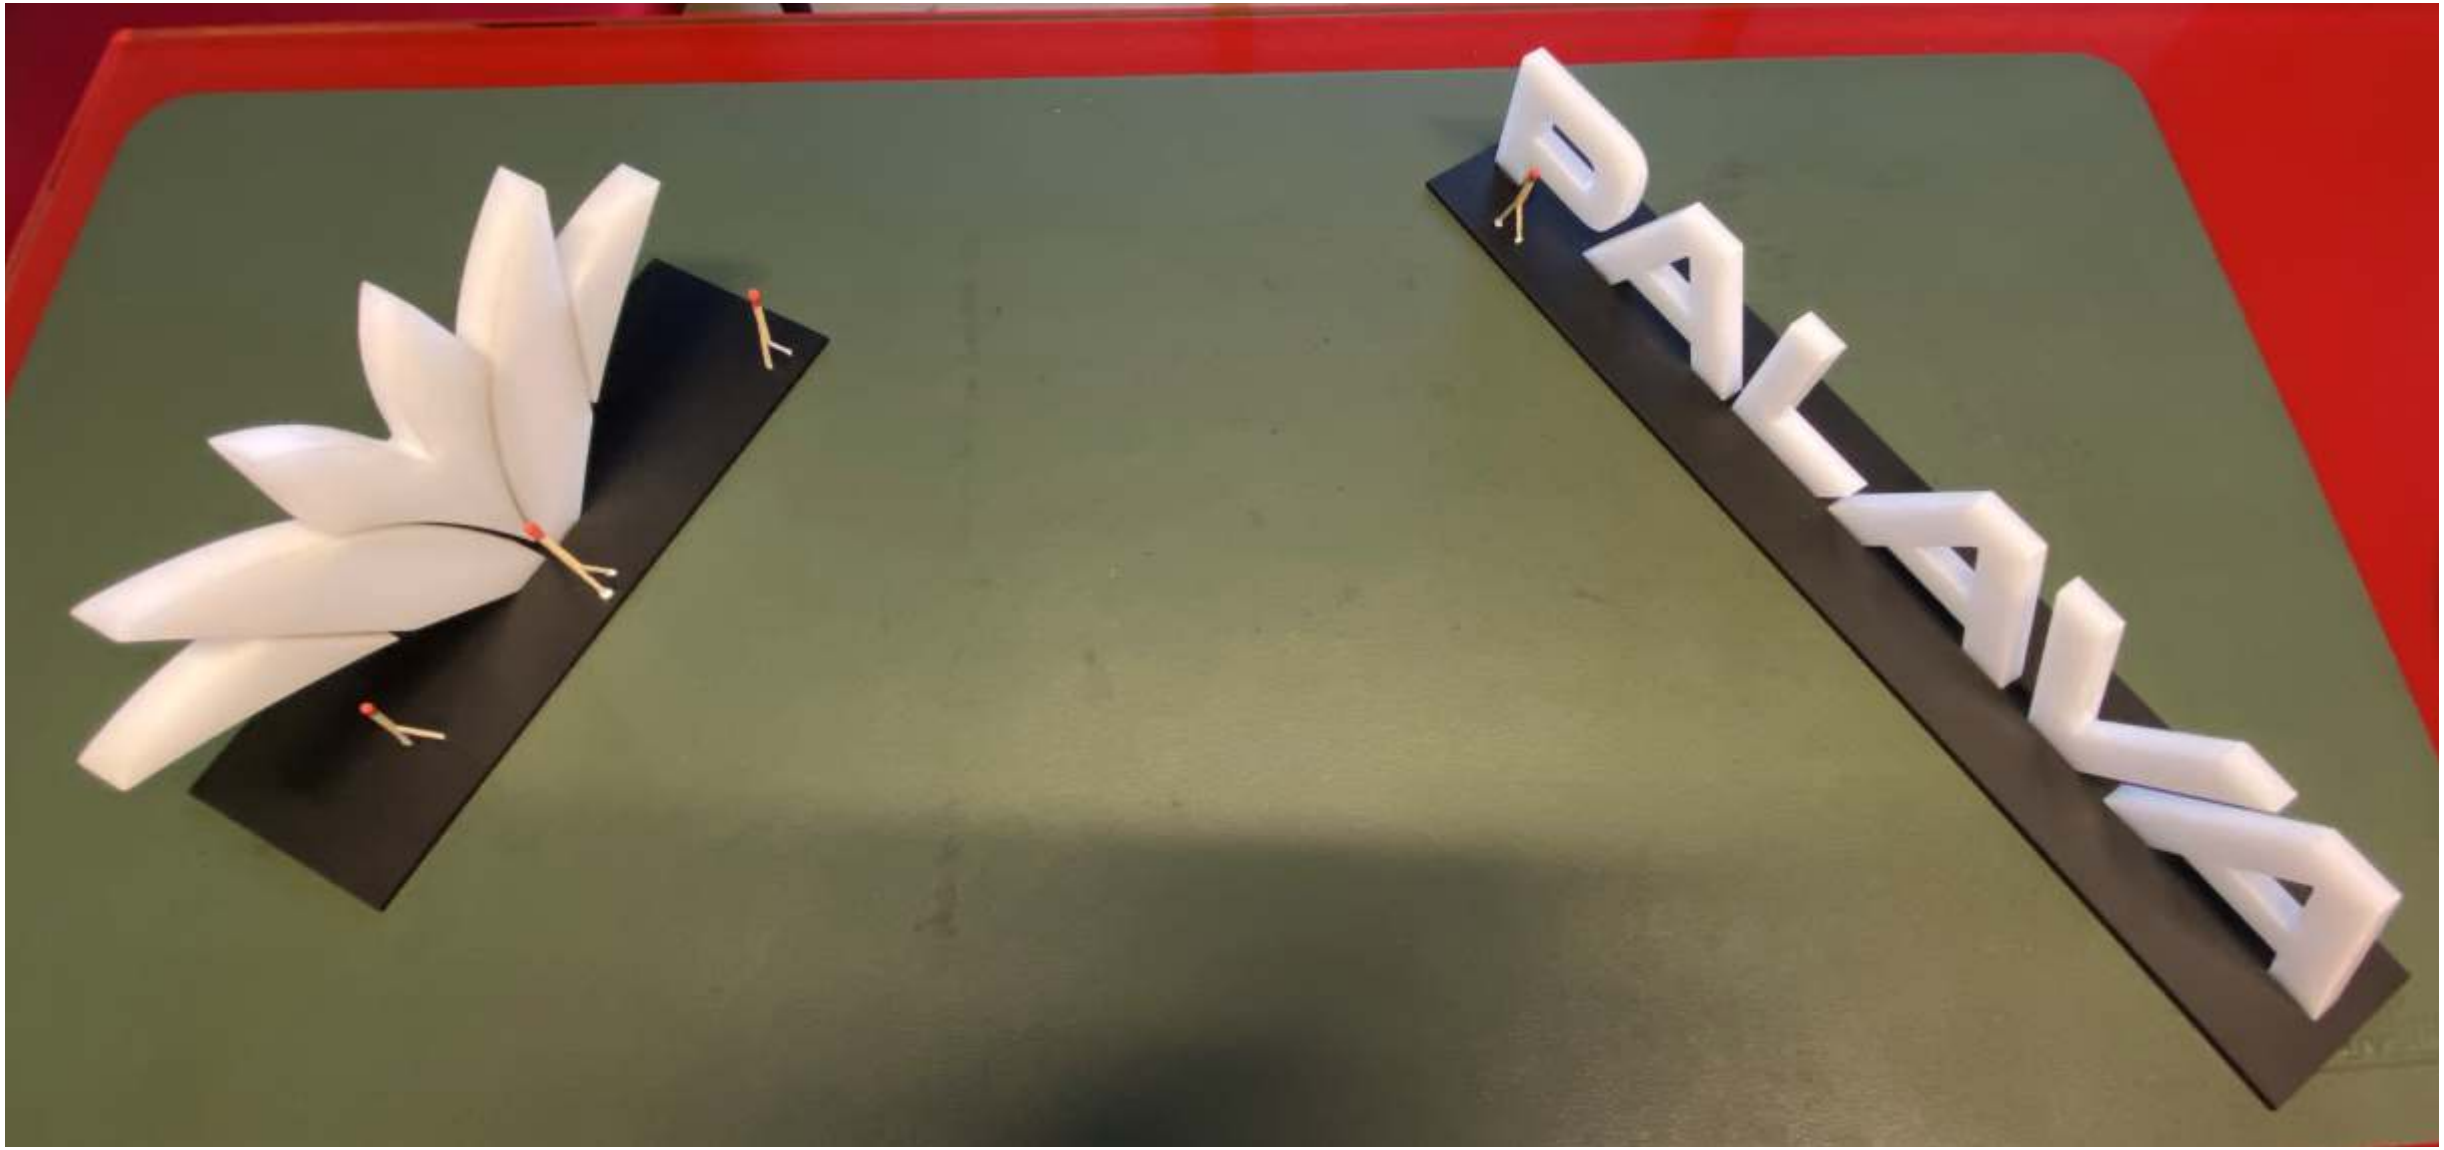


PALAVA