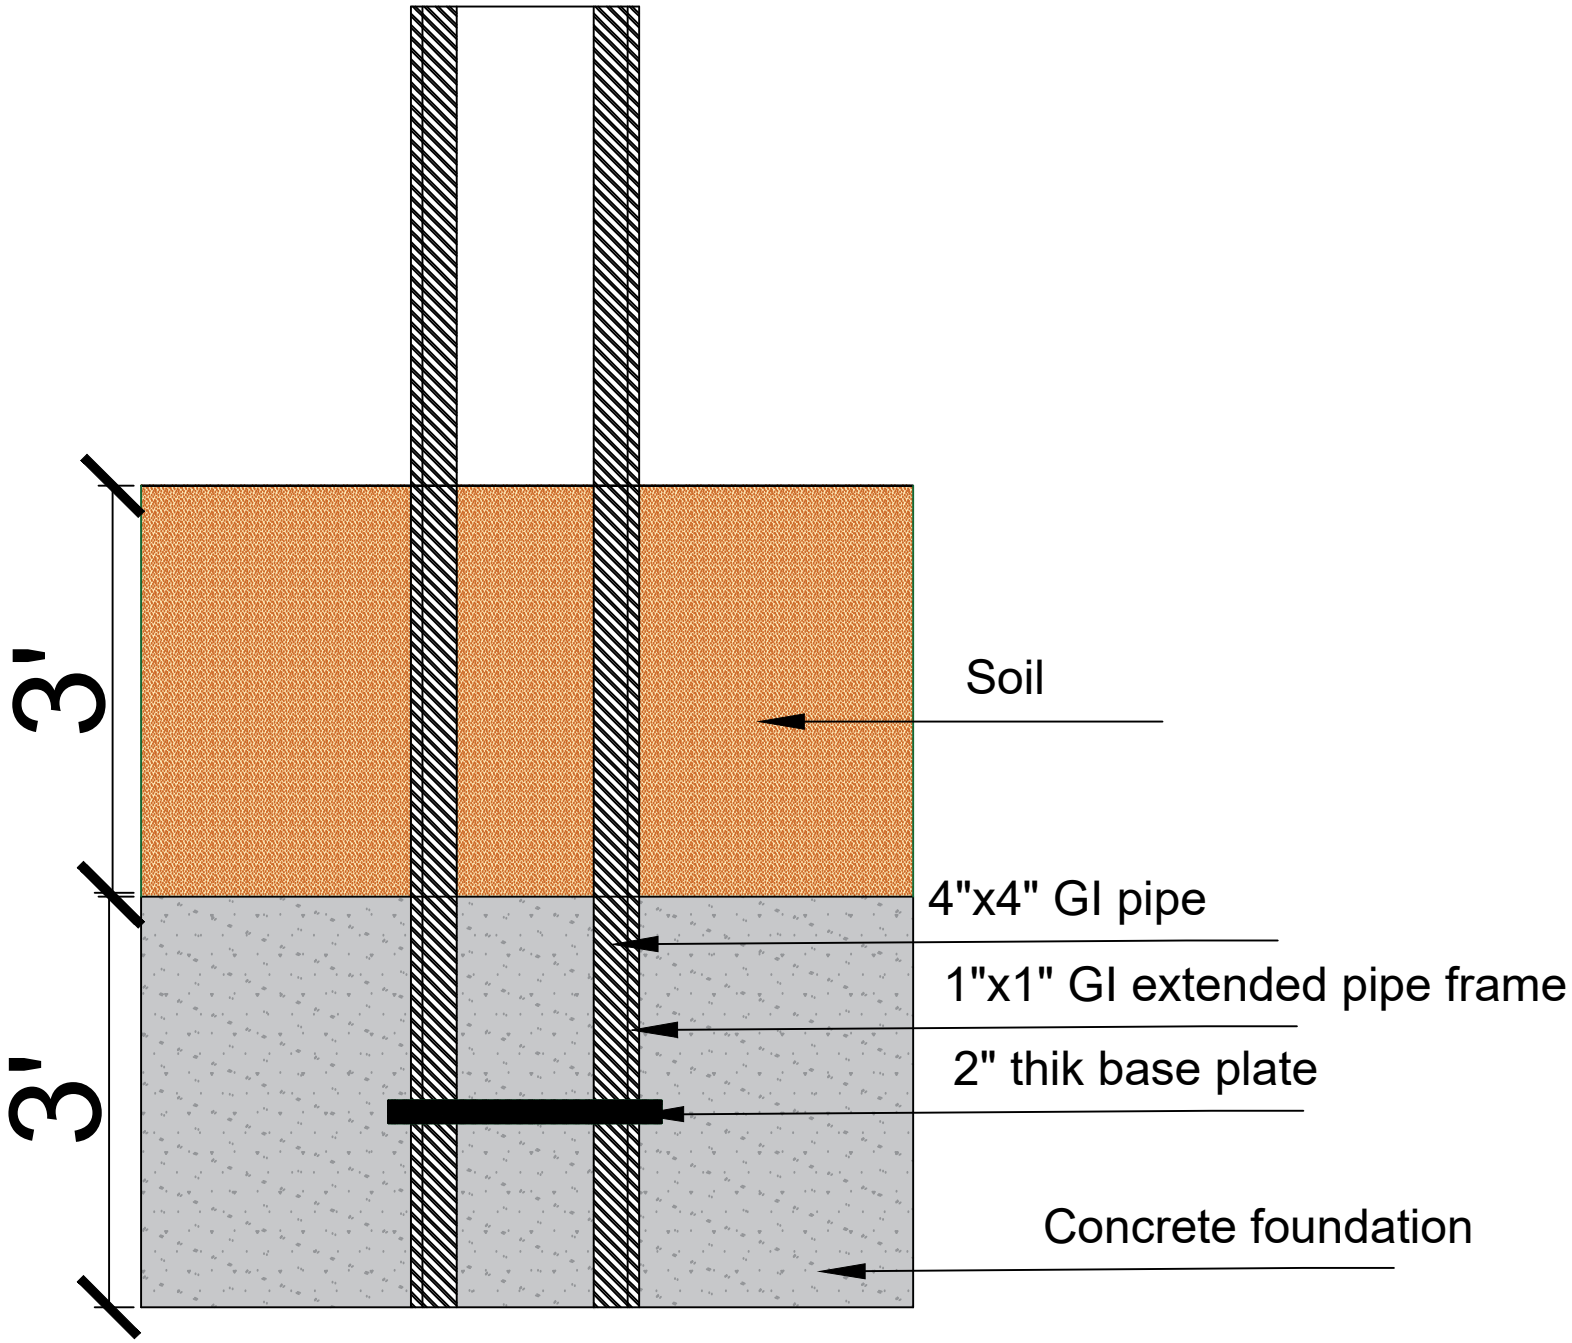

3'
3'
Soil
4"x4" GI pipe
1"x1" GI extended pipe frame
2" thik base plate
Concrete foundation