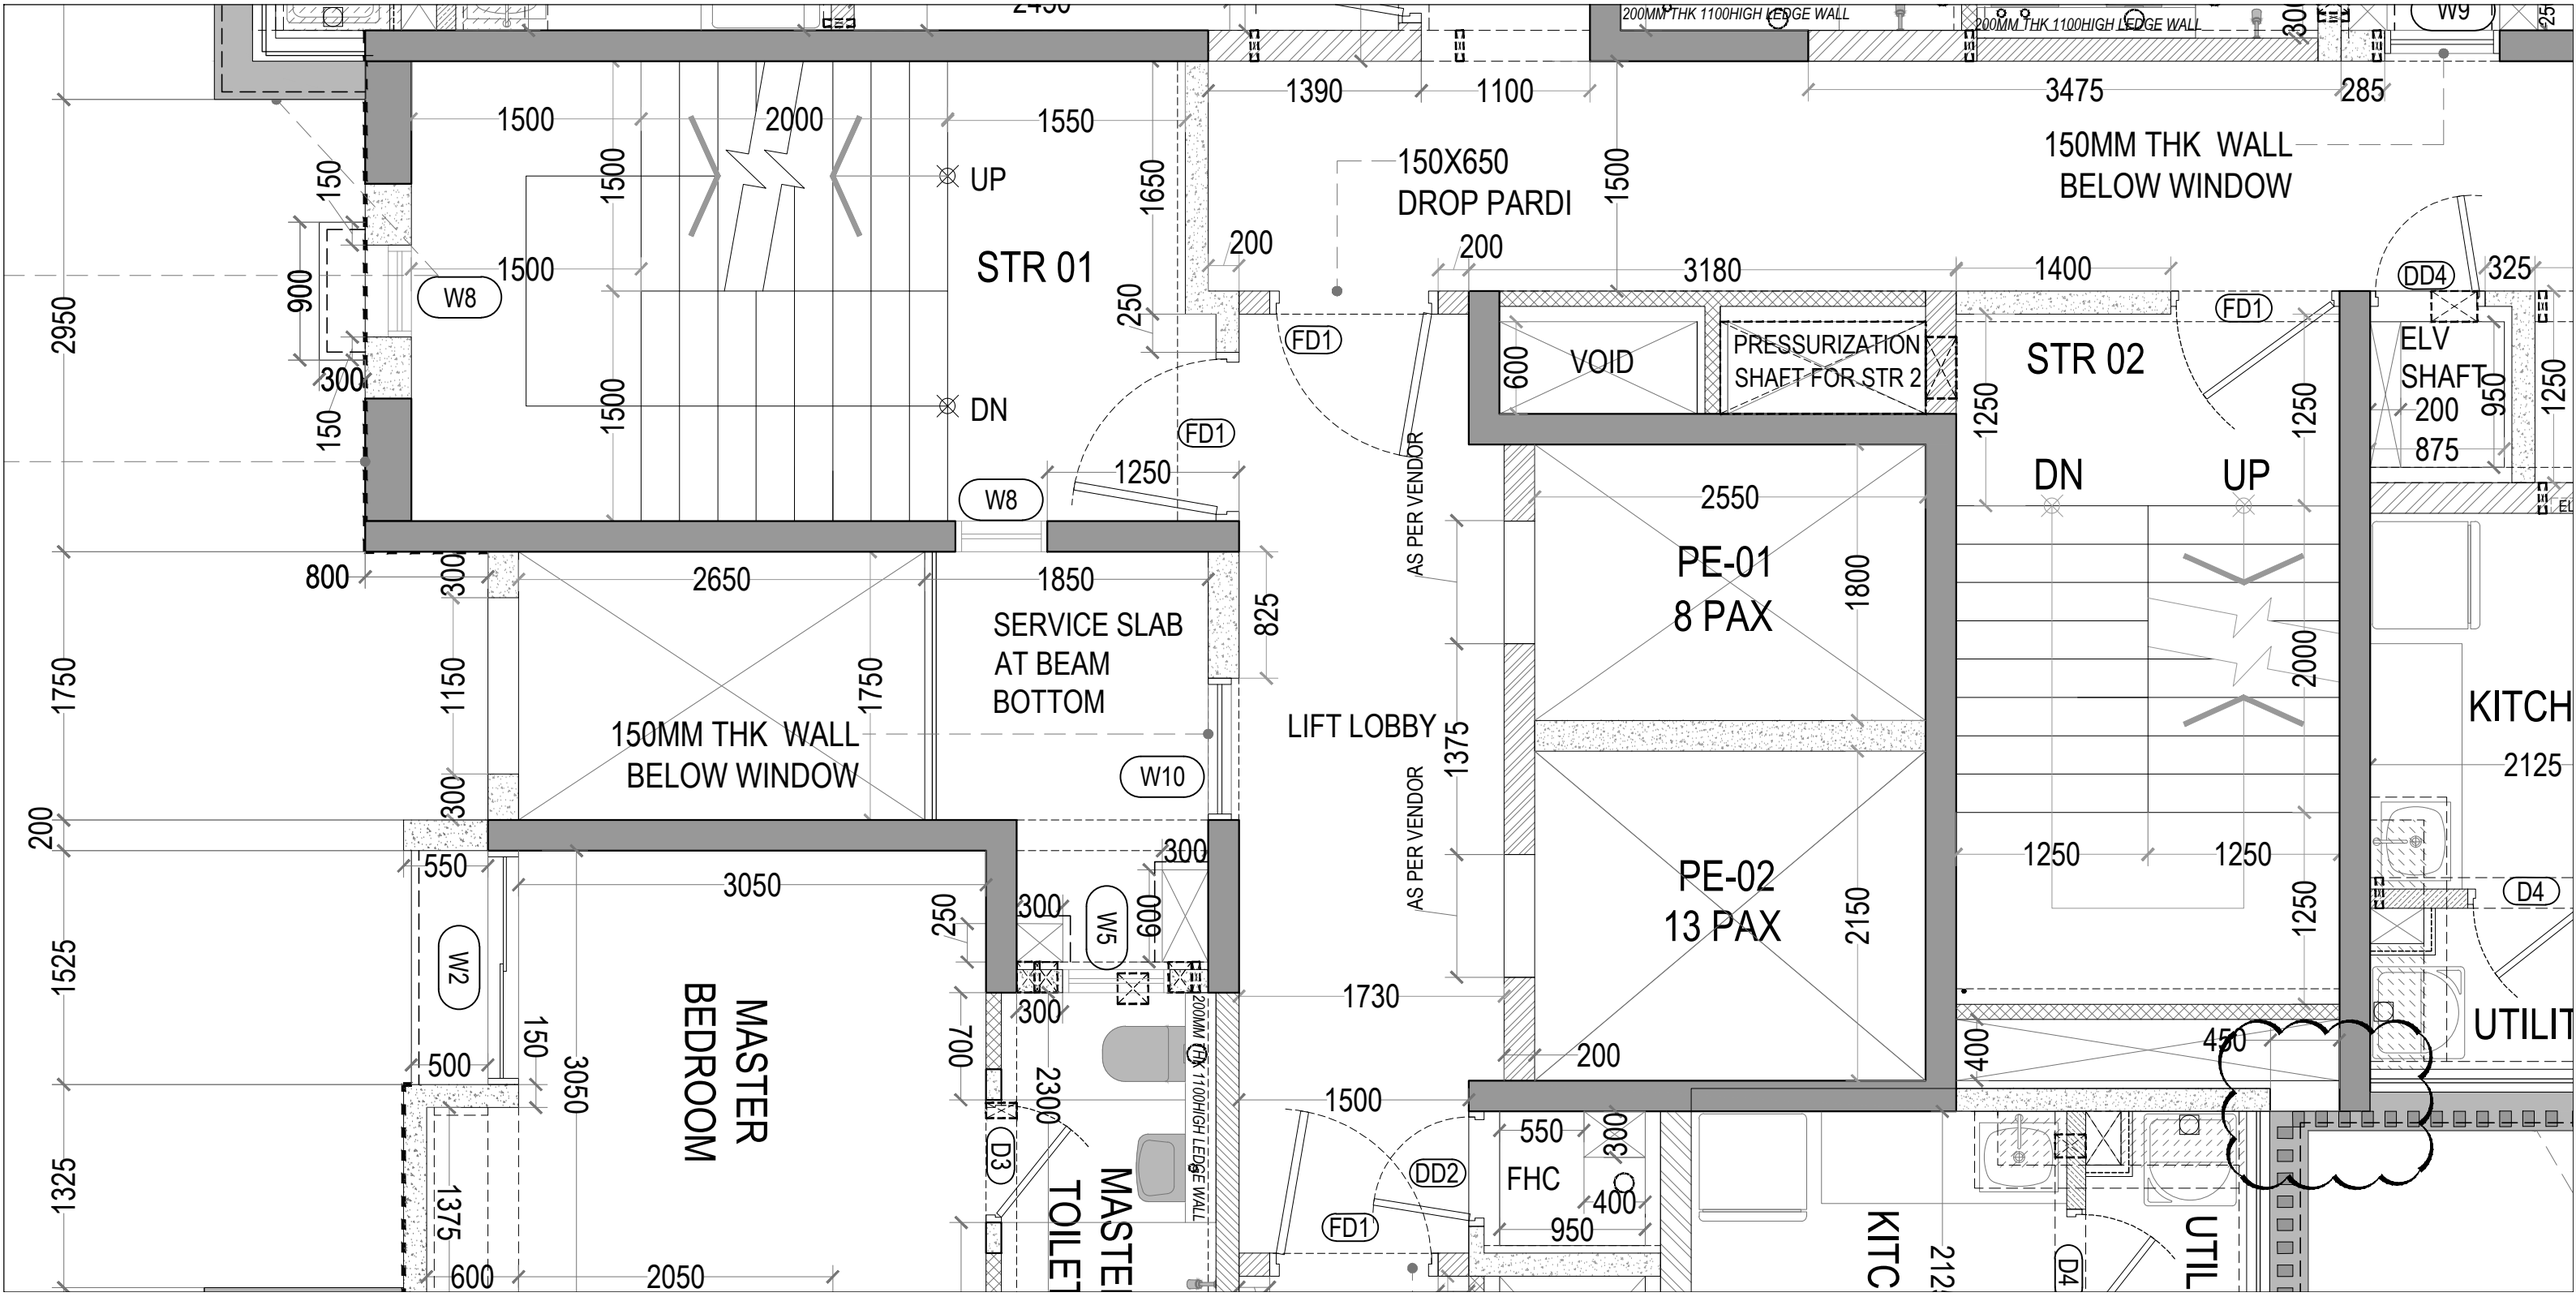

STR 01
STR 02
PE-01
8 PAX
PE-02
13 PAX
MASTER BEDROOM
SERVICE SLAB AT BEAM BOTTOM
150MM THK WALL BELOW WINDOW
150X650 DROP PARDI
LIFT LOBBY
AS PER VENDOR
PRESSURIZATION SHAFT FOR STR 2
VOID
ELV SHAFT
FHC
UP
DN
200MM THK 1100HIGH LEDGE WALL
W2
W5
W8
W9
W10
D3
D4
DD2
DD4
FD1