

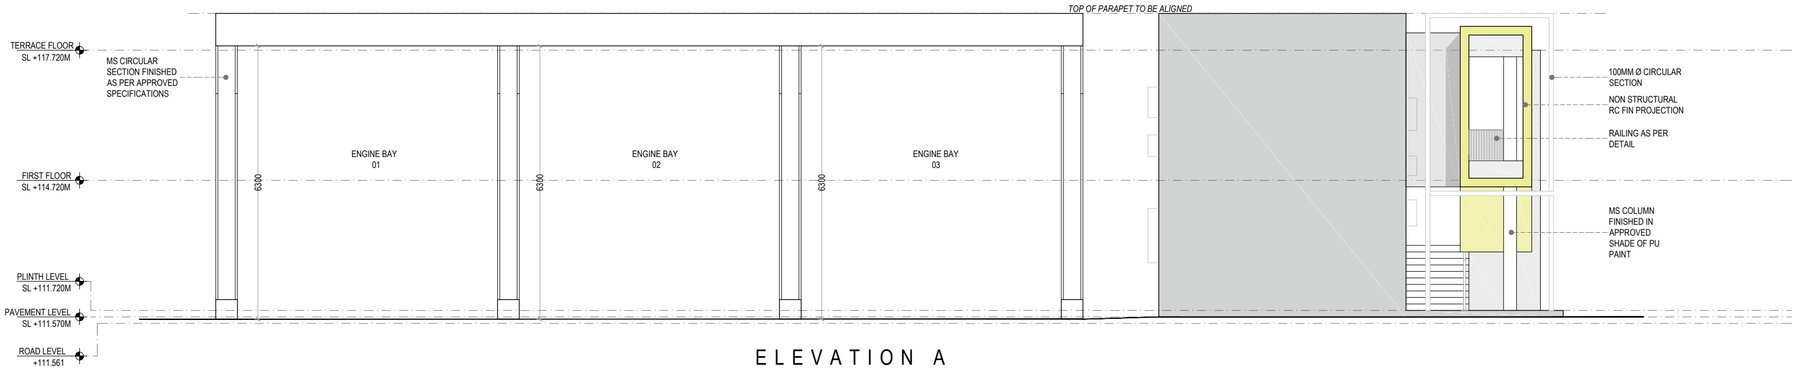


ELEVATION A

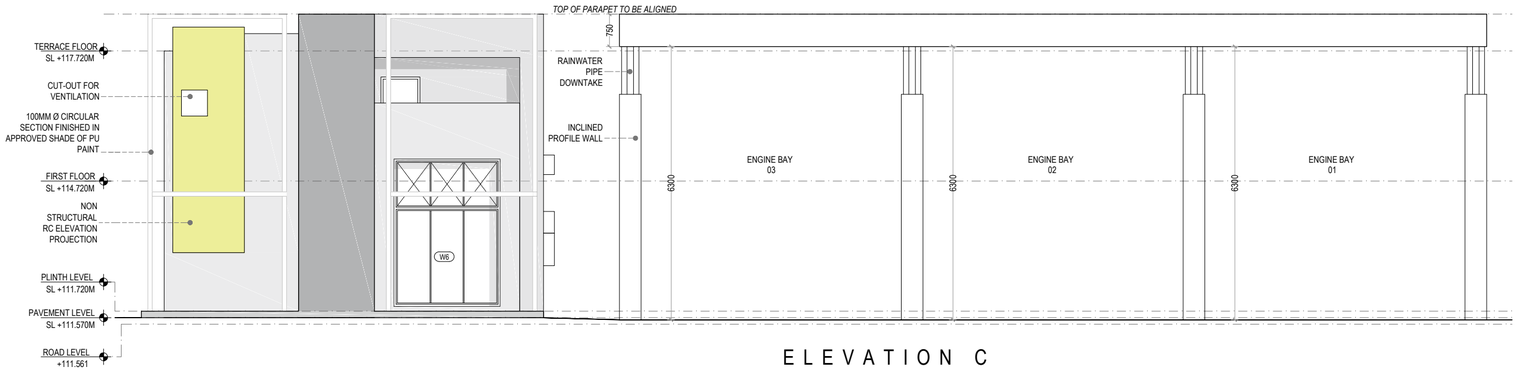


ELEVATION C

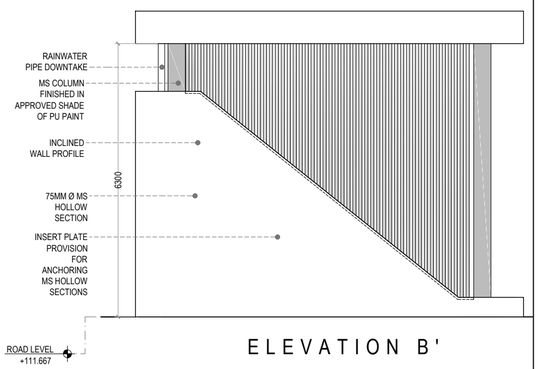

ELEVATION B'




ELEVATION B

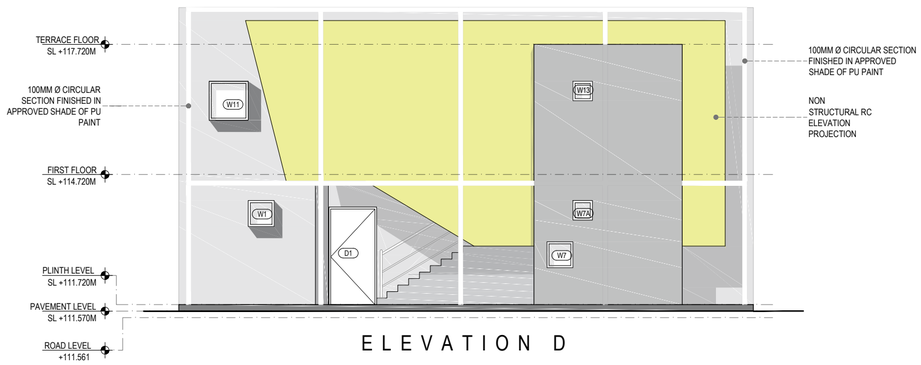

ELEVATION D

KEY PLAN

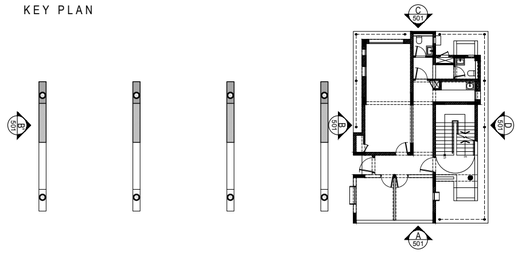

GENERAL NOTES

1 : All dimensions are in millimeters and levels in meters unless specified otherwise.
2 : Do not scale the drawing; follow written dimensions.
3 : All dimensions are unfinished dimensions unless specified otherwise.
4 : Any discrepancies should be brought to the notice of the Architect prior to execution of job / procuring materials at site.
5 : This drawing is the property of Kapadia Associates and should not be reproduced, copied, handed over to a third party or used for any purpose other than for which it has been issued.
6 : This drawing is to be read in conjunction with all relevant structural & services drawings.

KEY PLAN

REVISION INDEX

REV.NO.	DATE	DESCRIPTION

CONSULTANTS

STAMP & SIGN

NORTH

N

PROJECT TITLE

PALAVA- FIRE STATION

PROJ.NO

L-10618

DRAWING TITLE

ELEVATIONS - FIRE STATION

DWG.NO

501

DRAWING STAGE

DESIGN DEVELOPMENT

REV.NO

R-00

DRAWN	CHECKED	SCALE	DATE
AK	ES	1:100	06-02-2020

KAPADIA ASSOCIATES
architecture • urban design

112-114
Peninsula Centre,Dr. S.S. Rao Road,
Off Ambedkar Road,Parel East,
Mumbai 400012

Tel : 91-22-6660 2838 / 39
Fax : 91-22-6660 2844
E-mail : kapl@kapl.in
Website: www.kapl.in