


GROUND FLR LVL

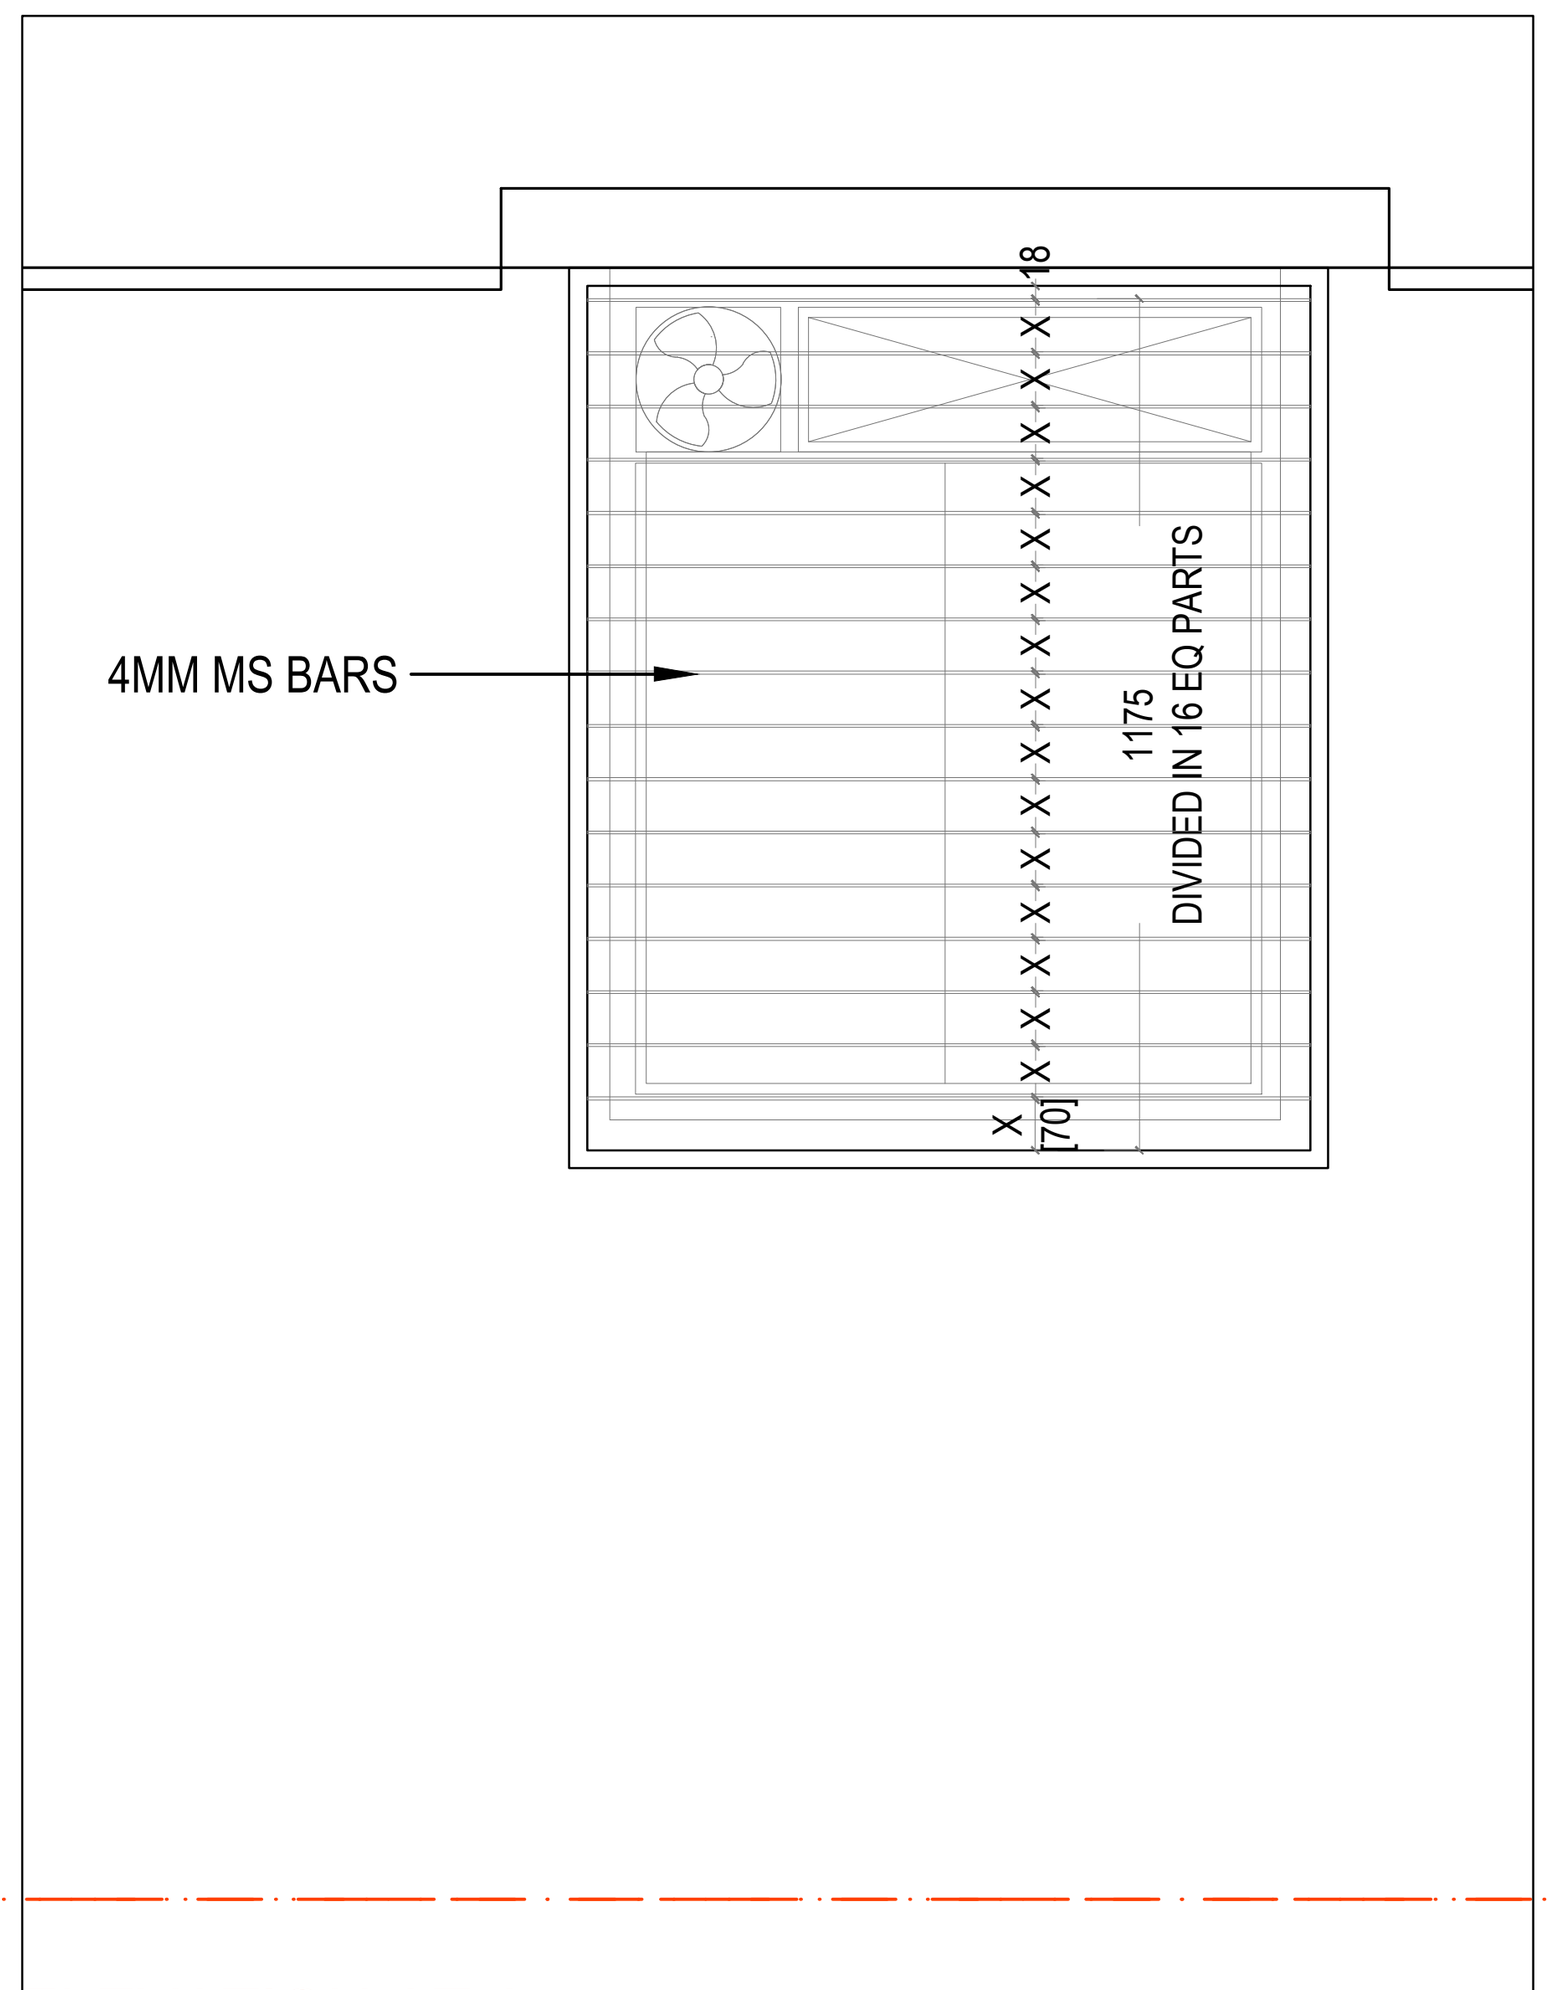


ELEVATION AT A

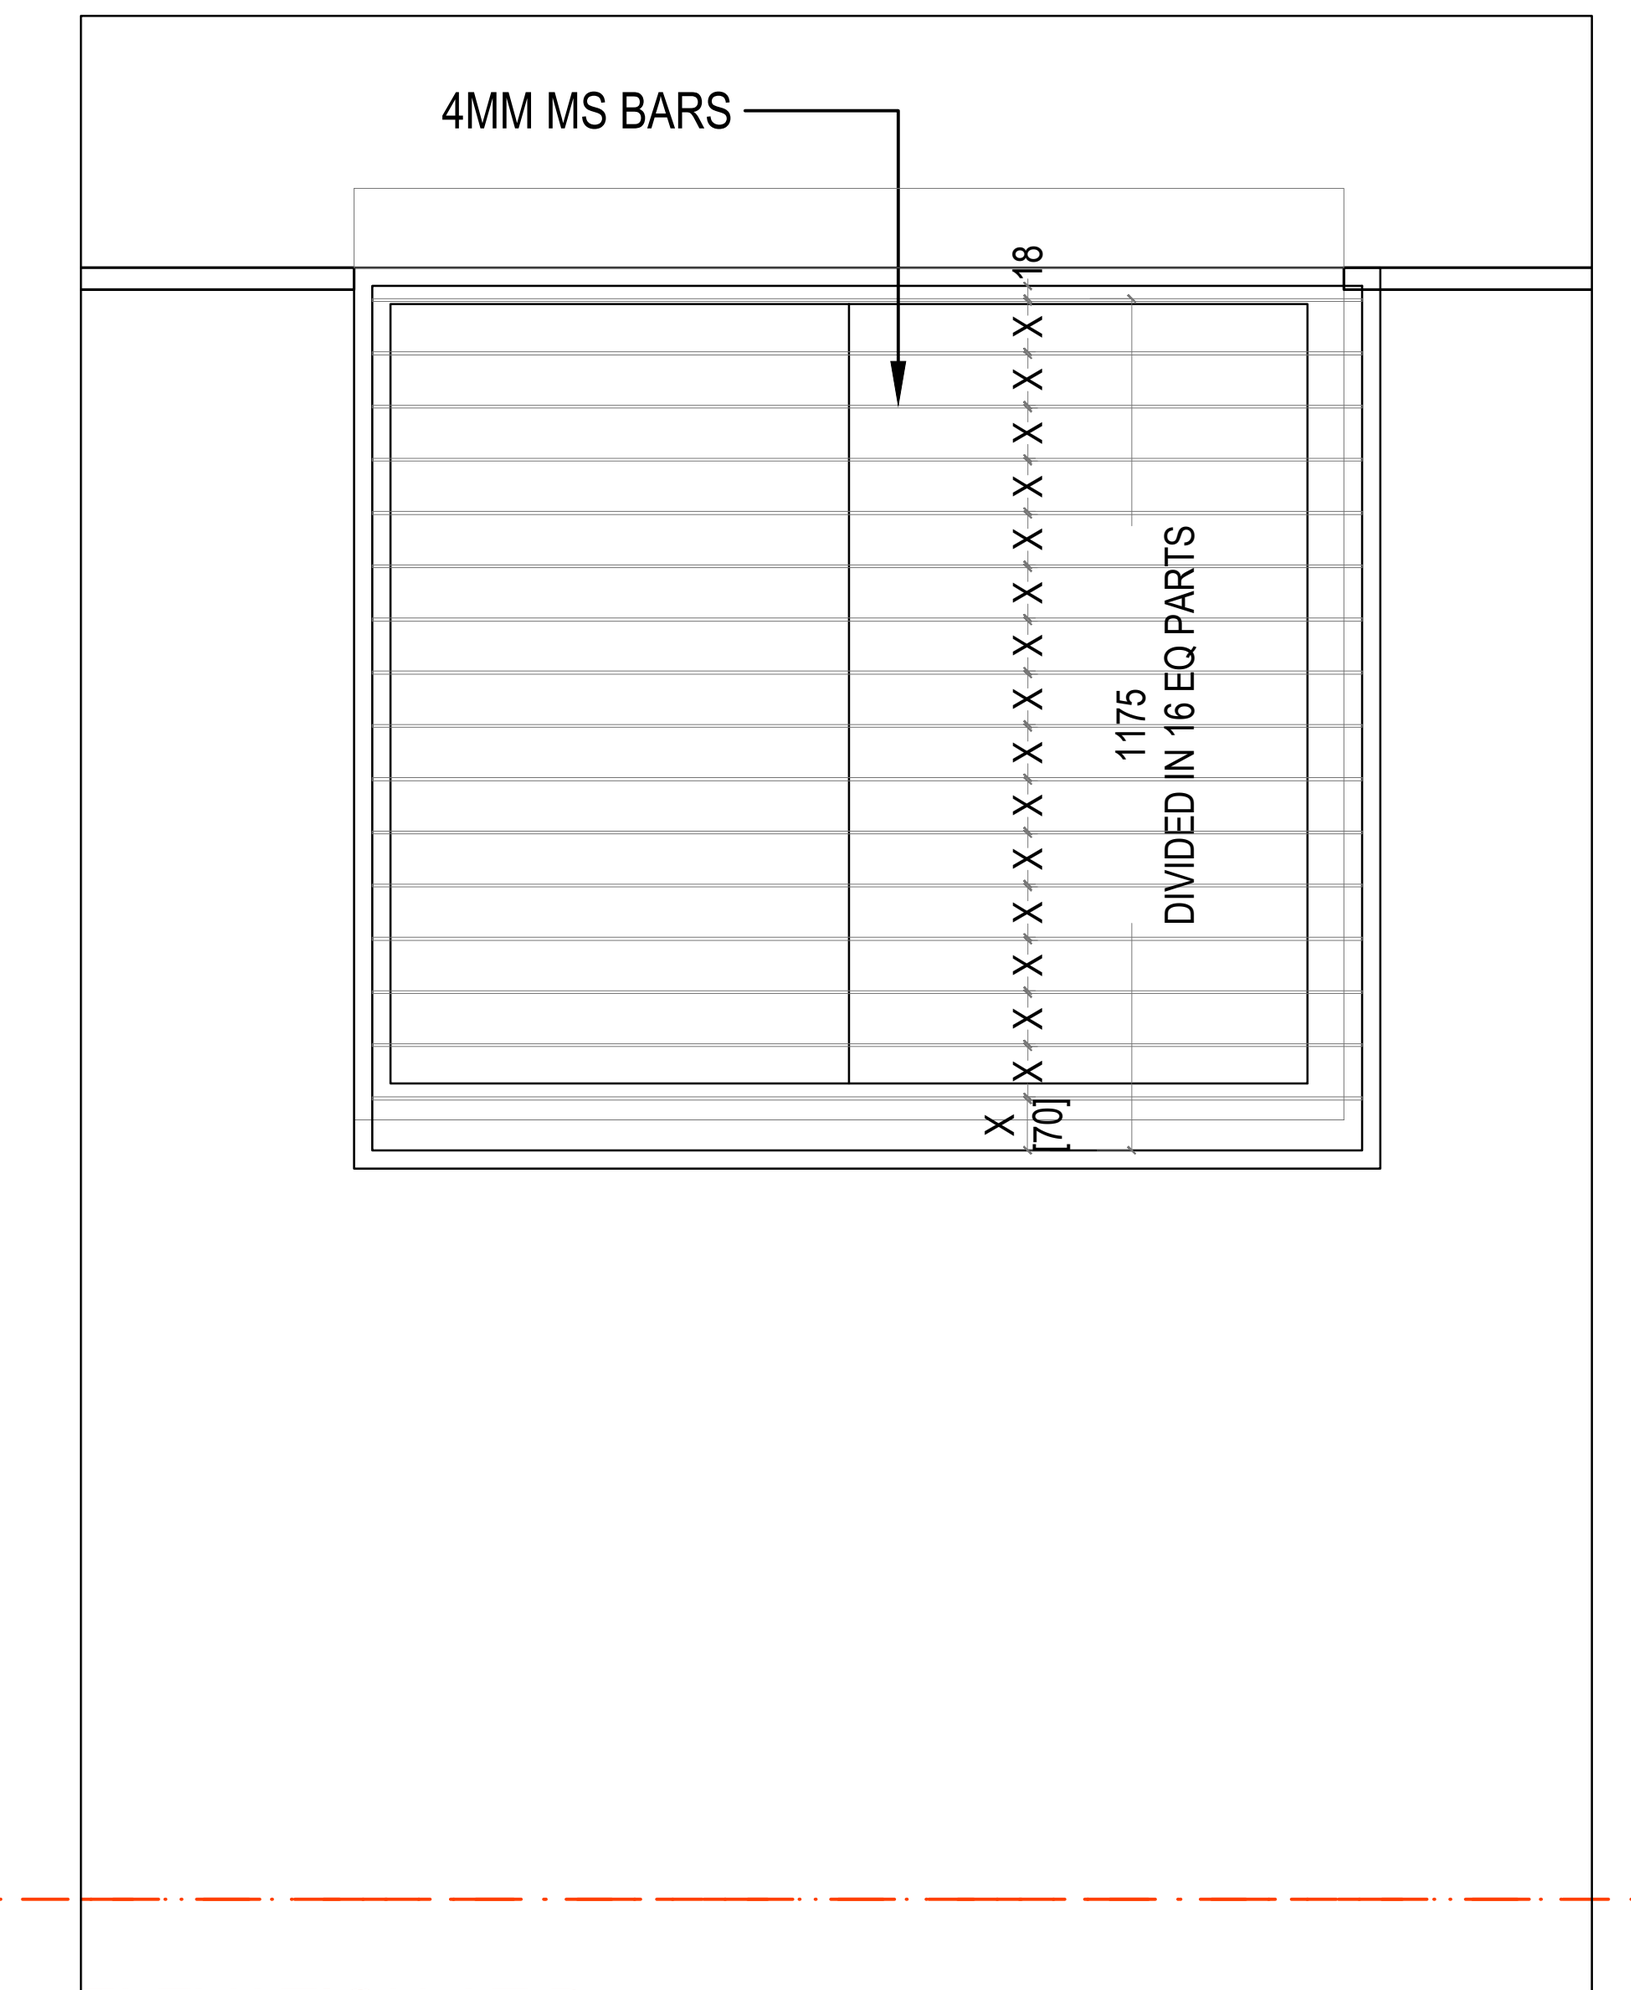


ELEVATION AT B

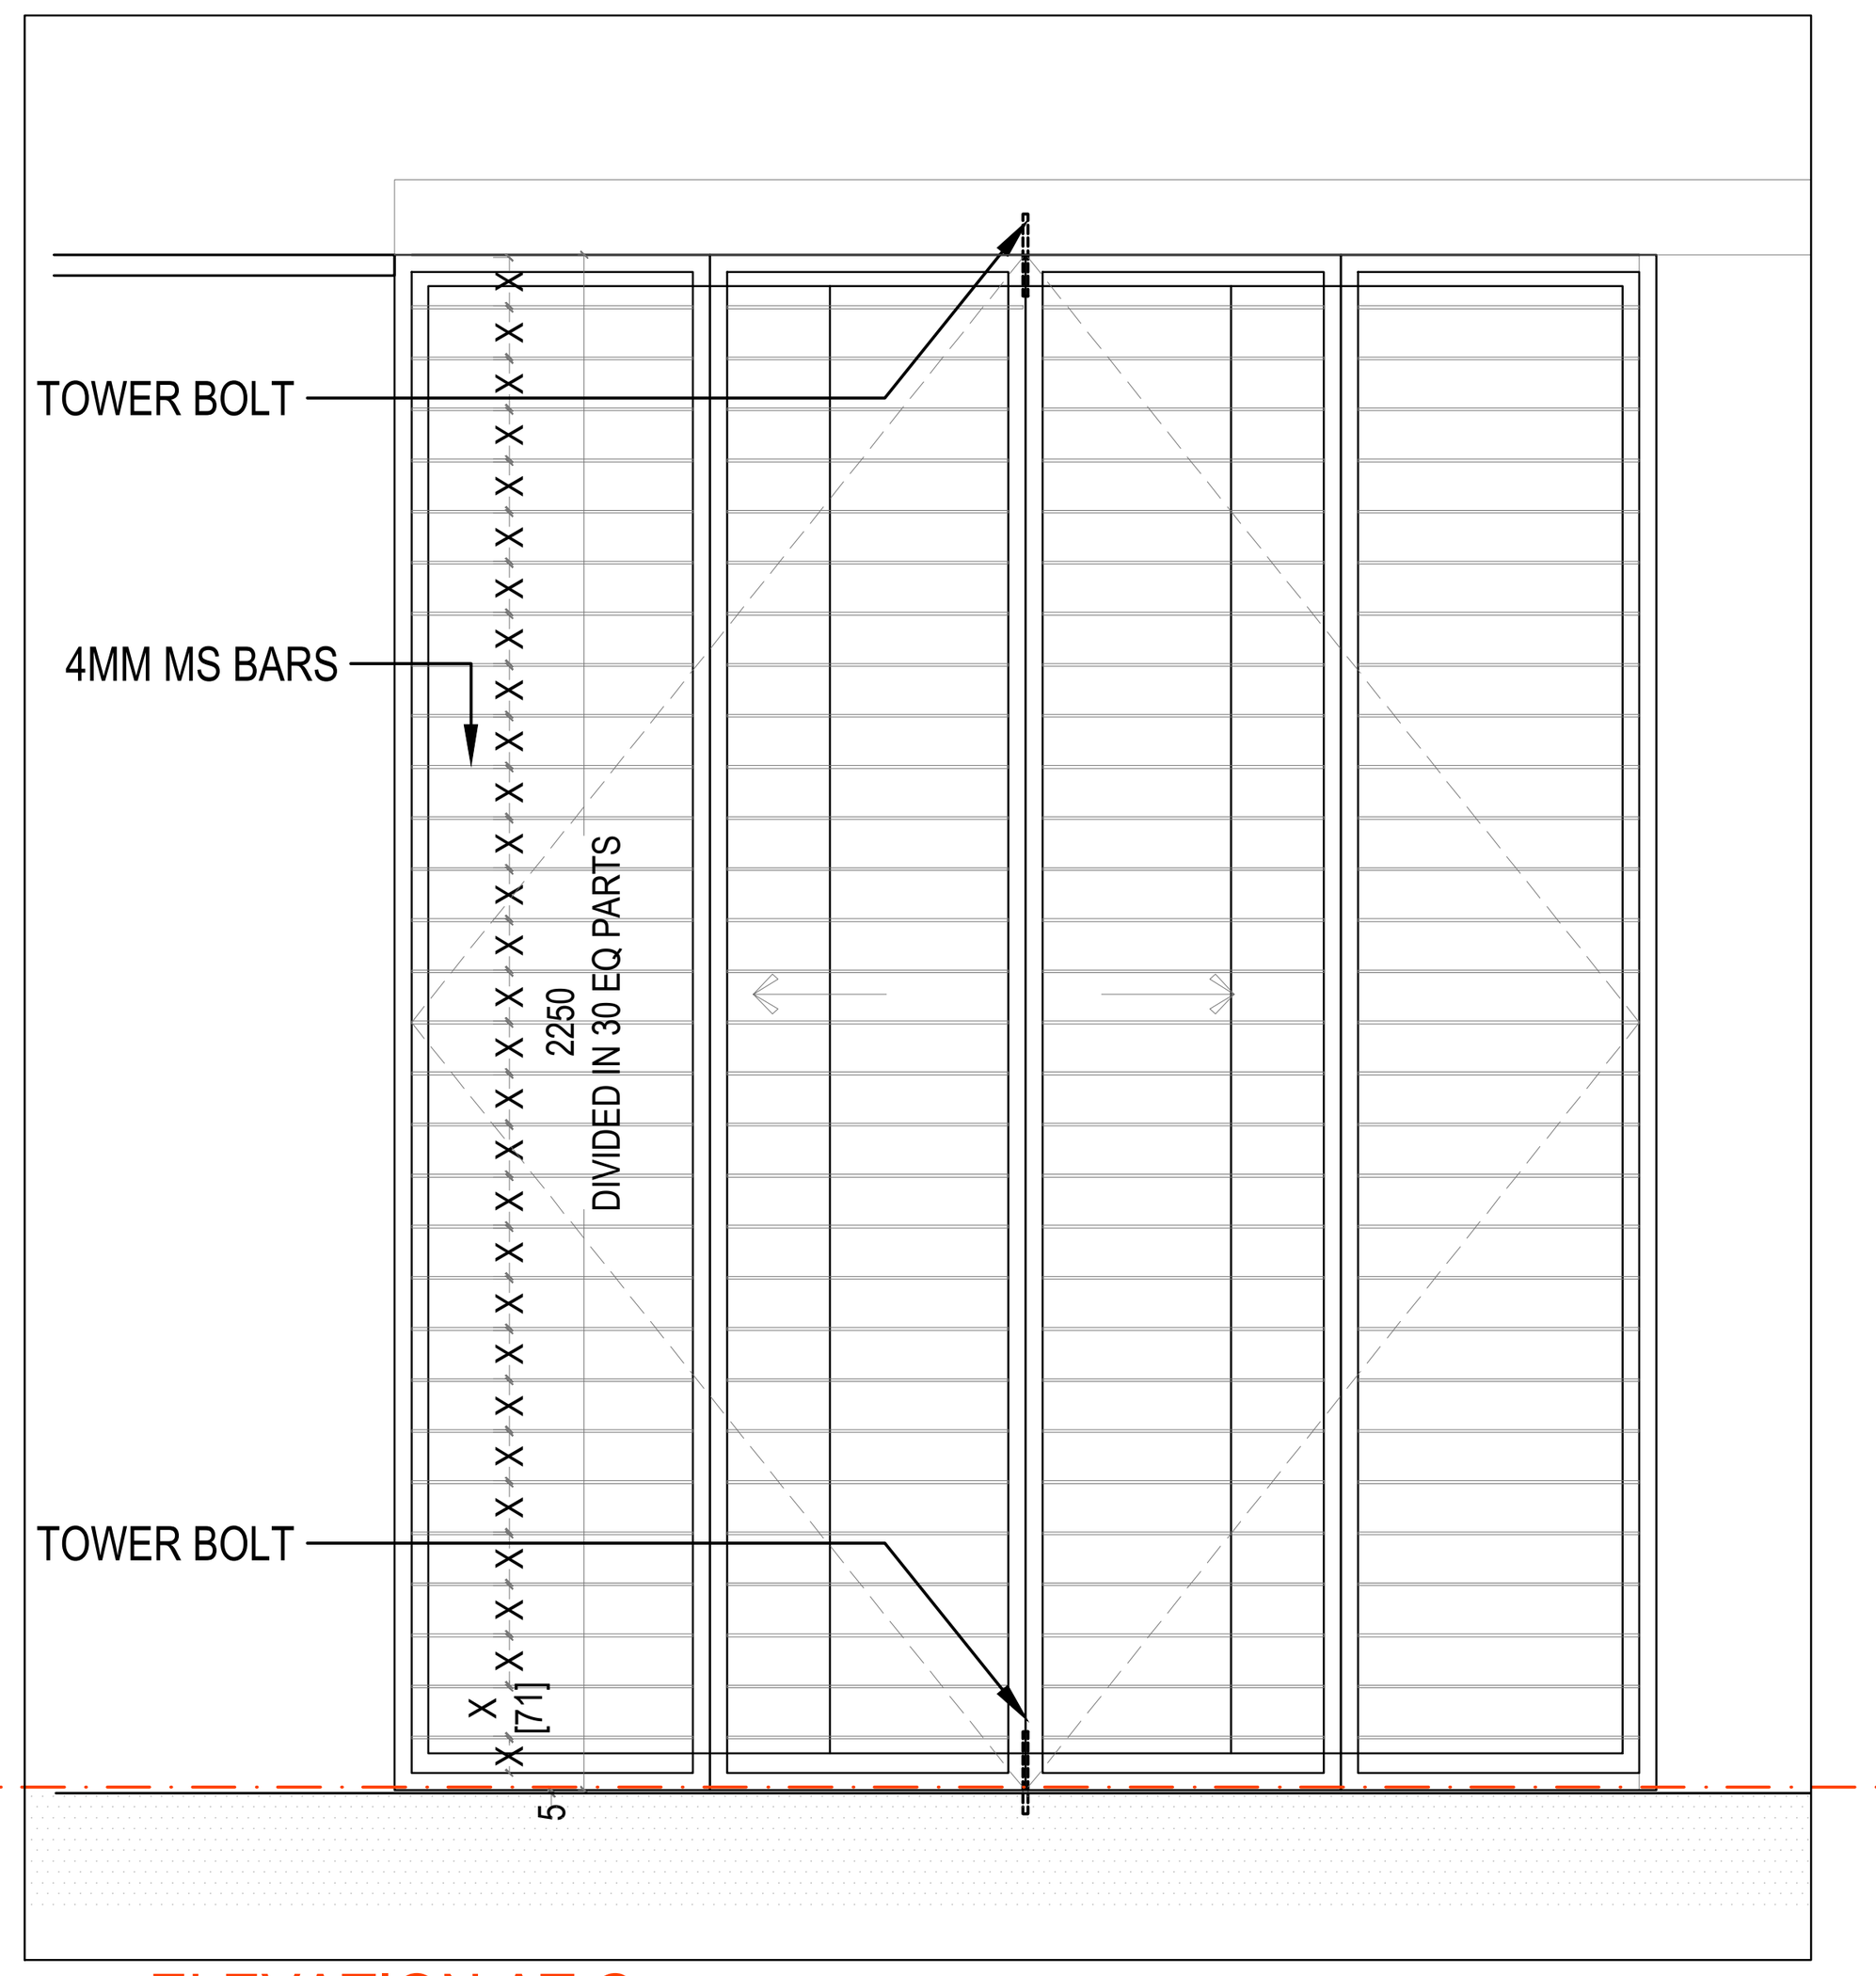


ELEVATION AT C

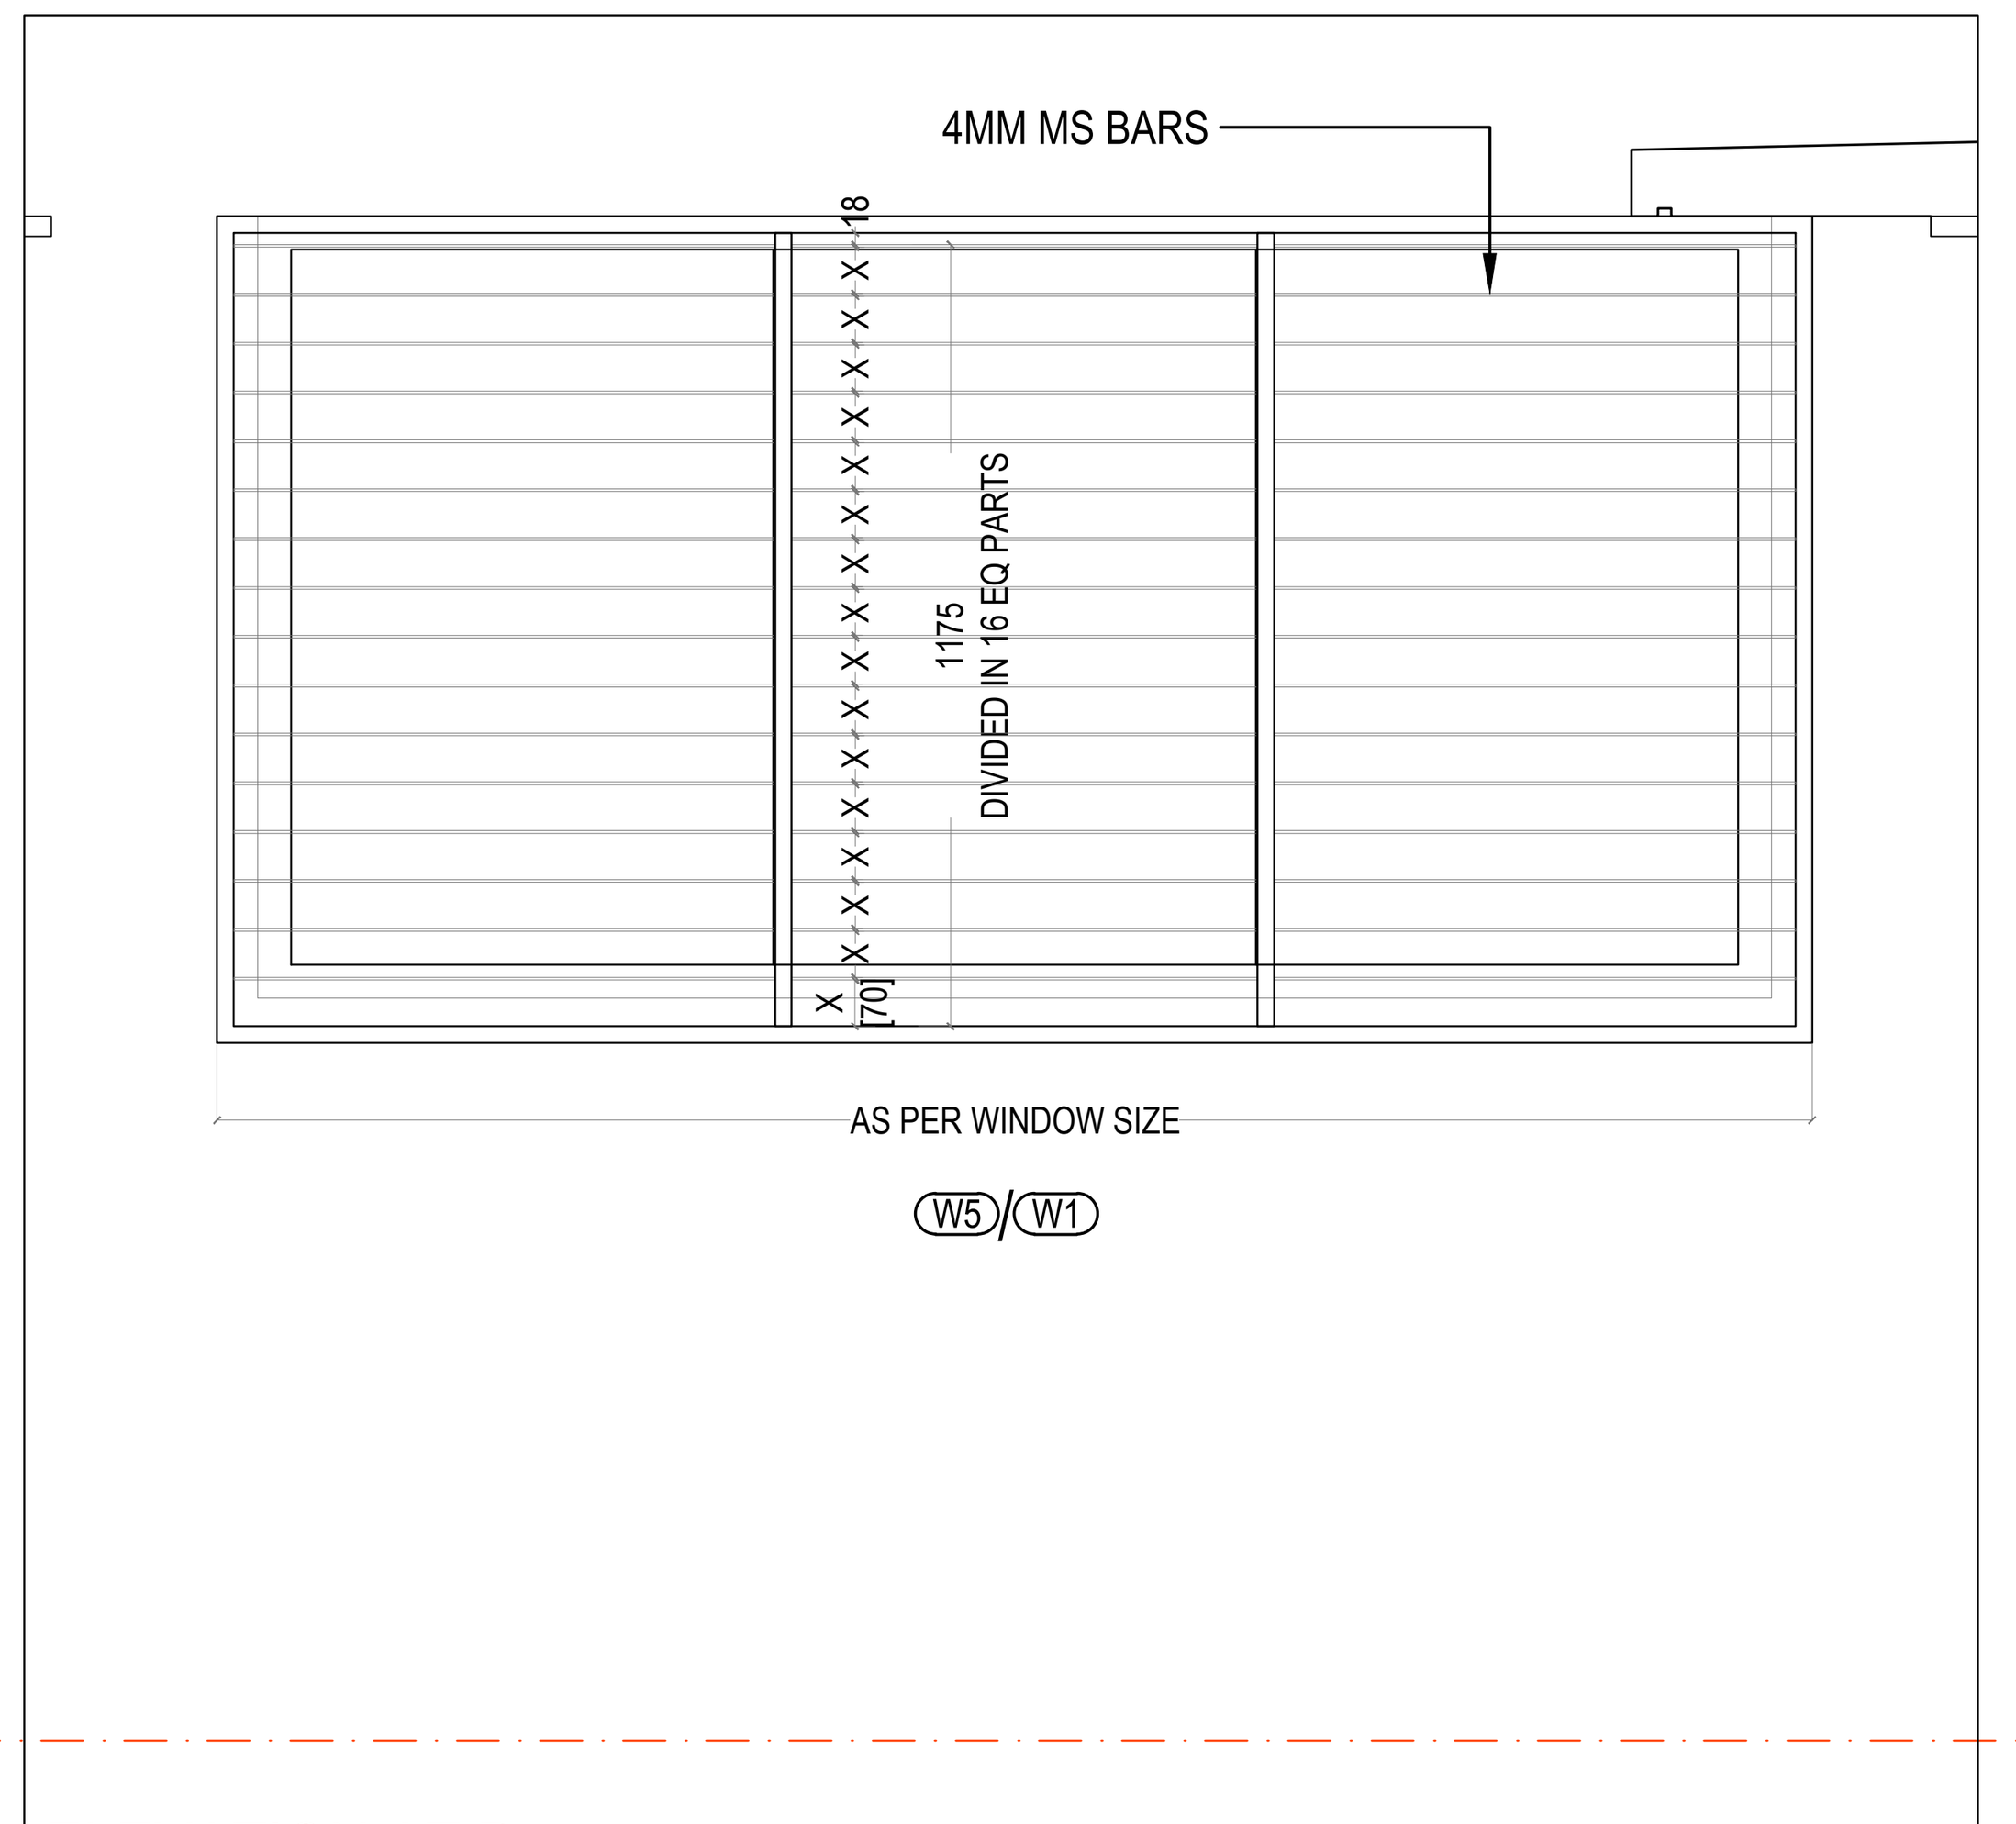


ELEVATION AT D

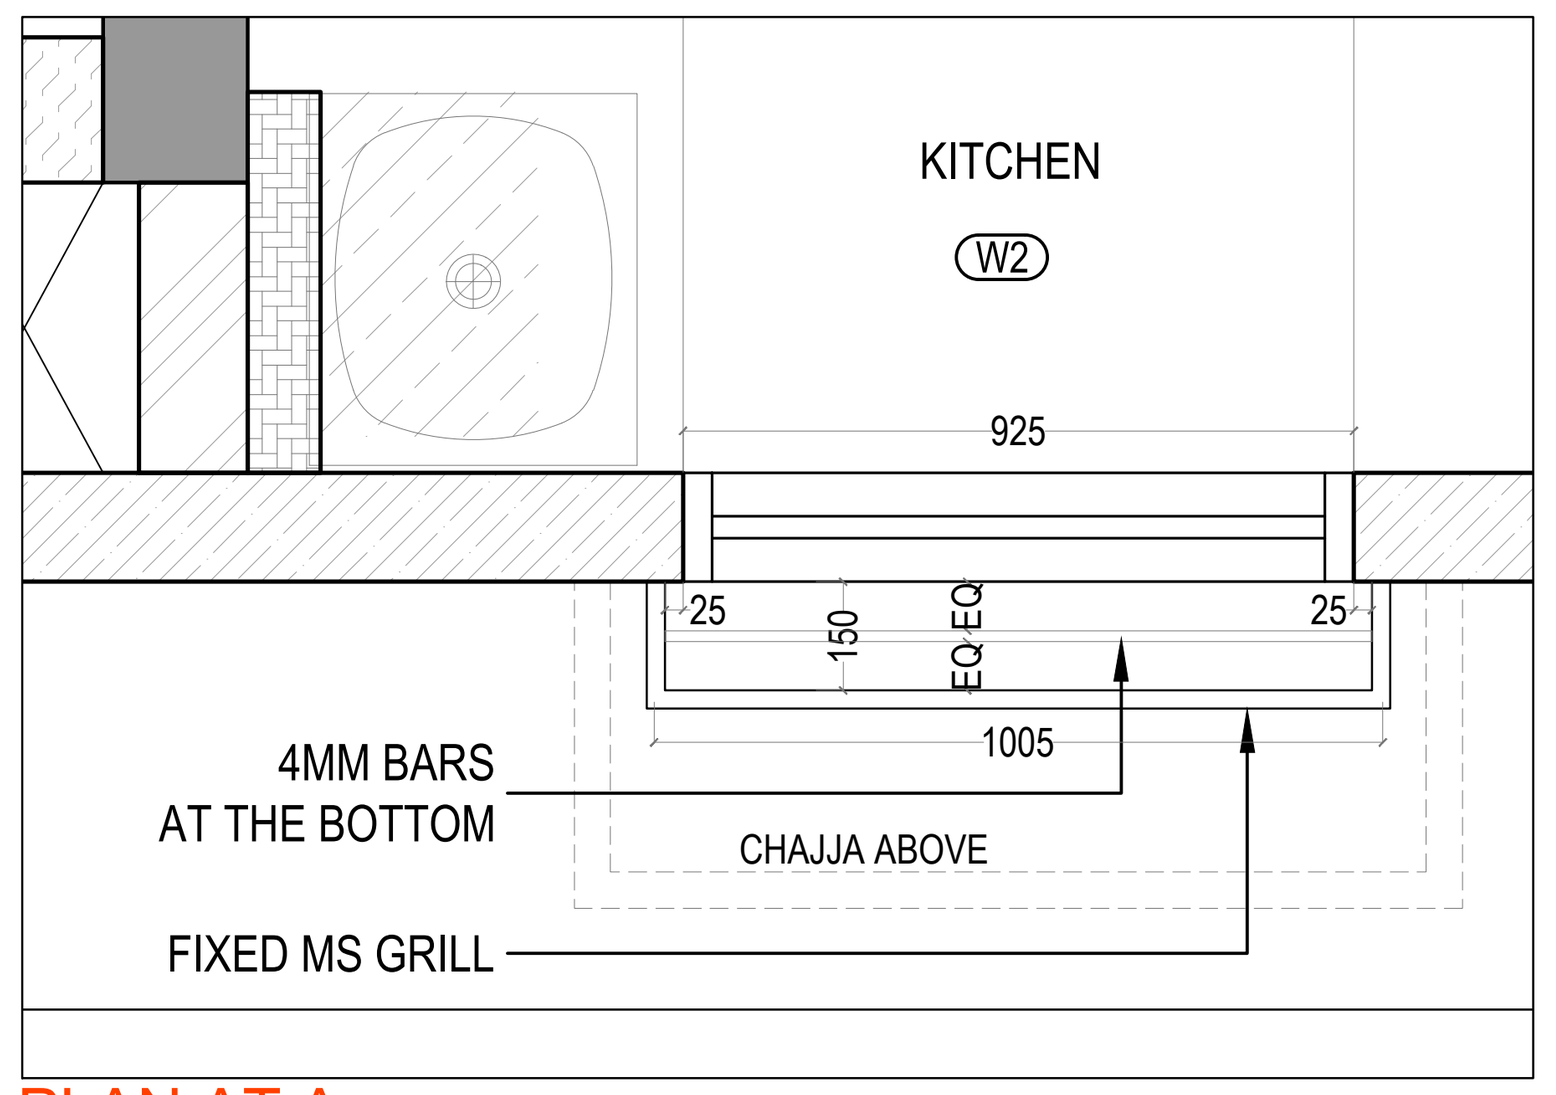


PLAN AT A

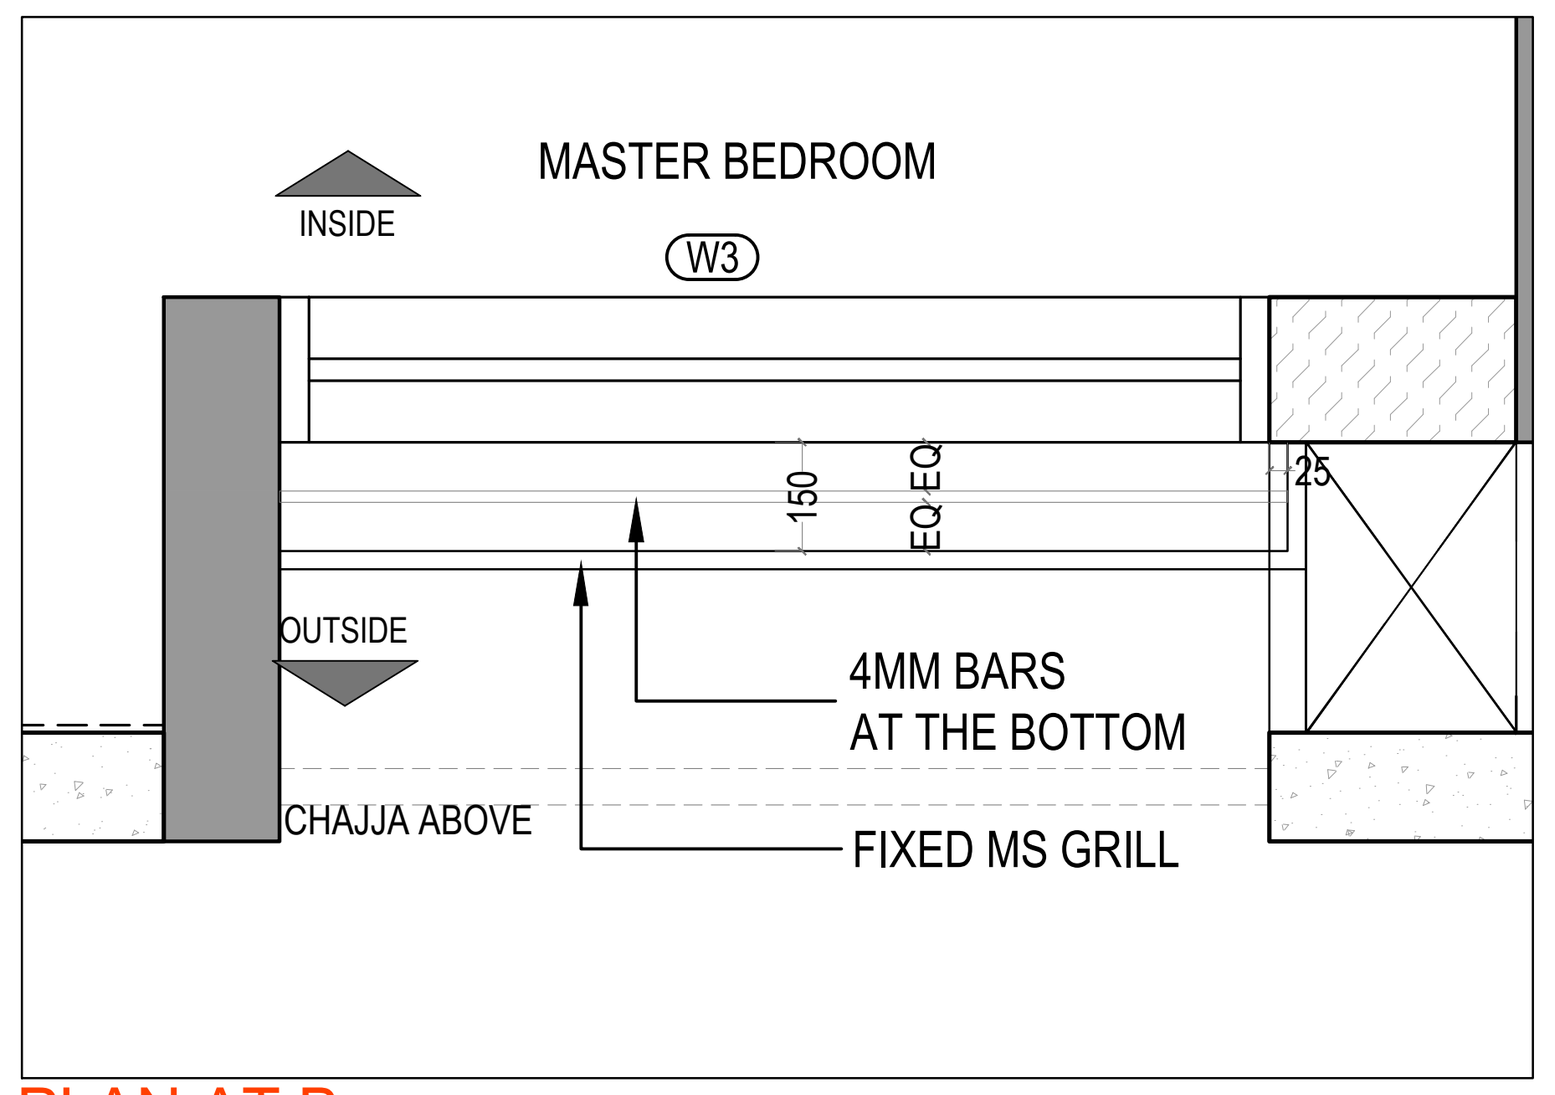

PLAN AT B

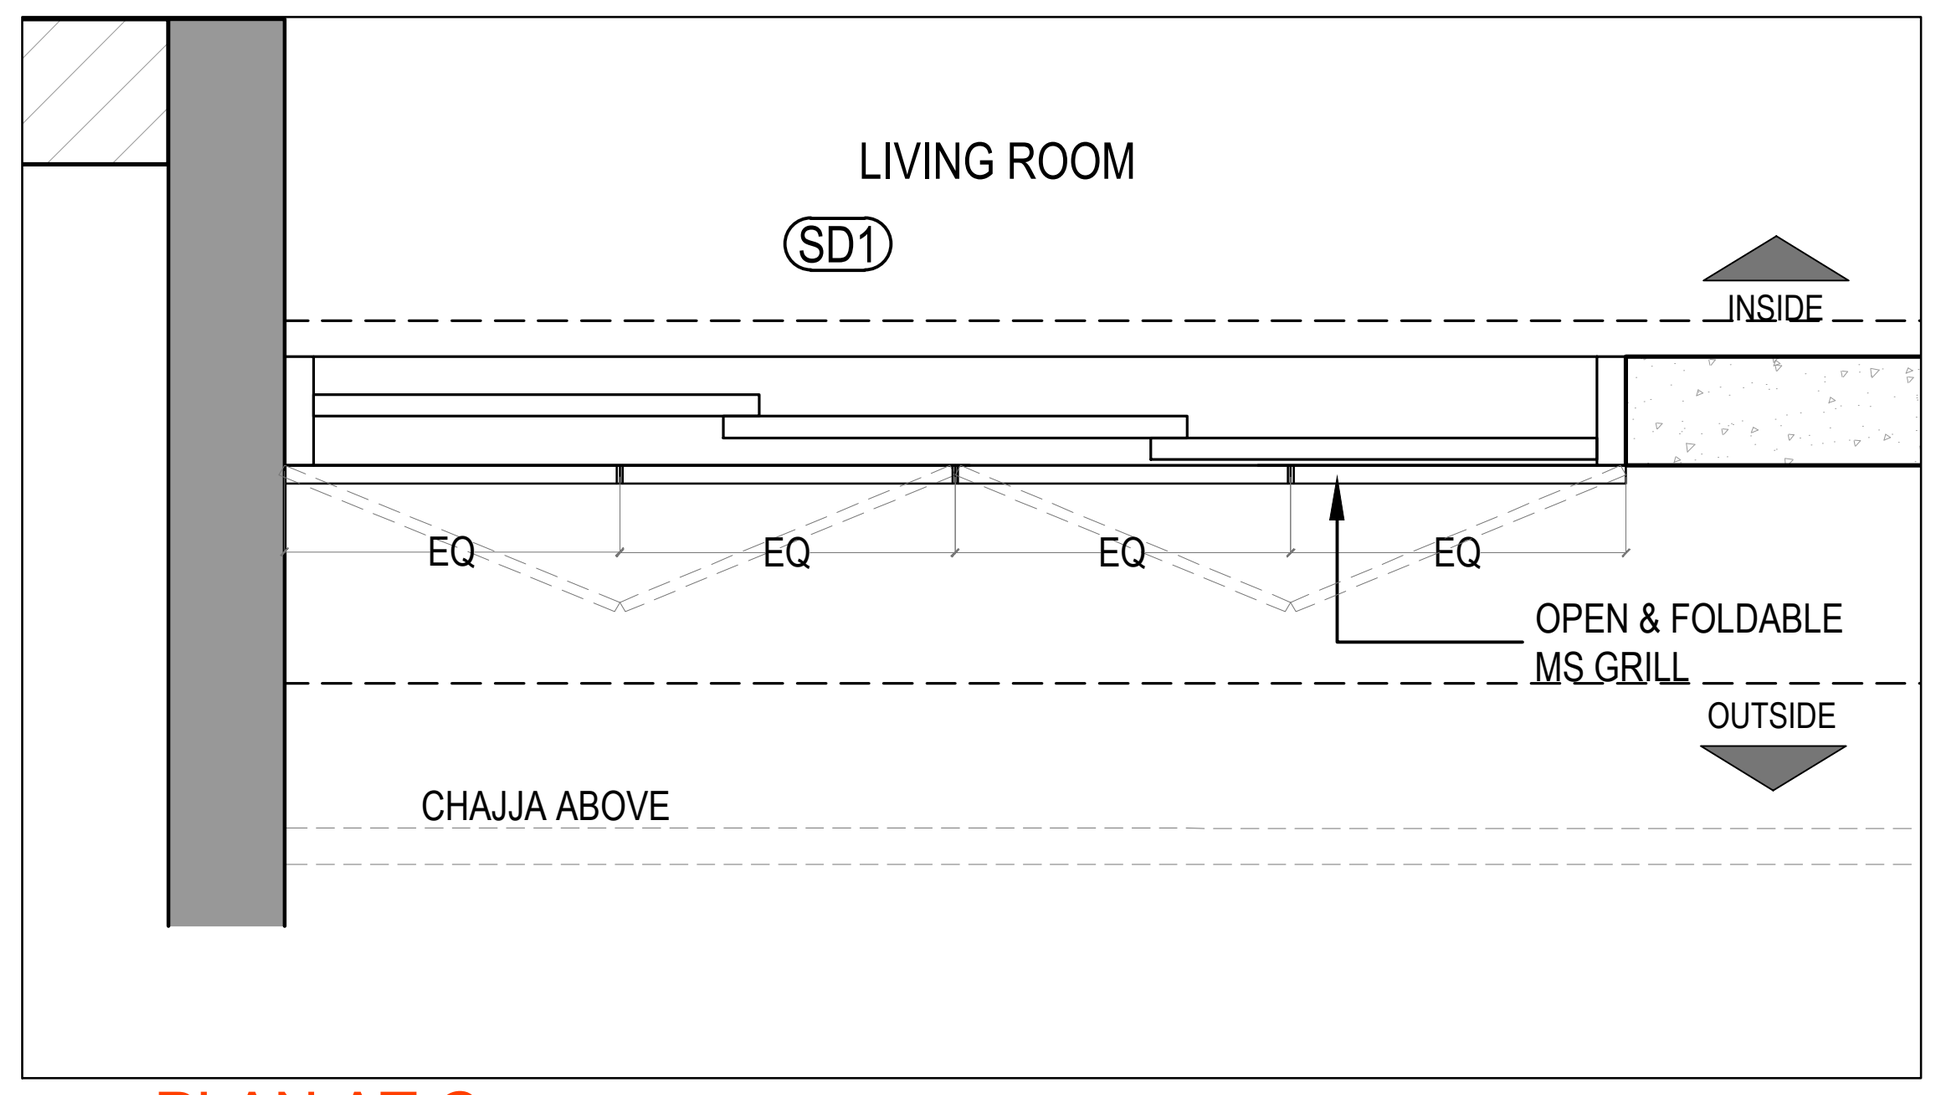


PLAN AT C

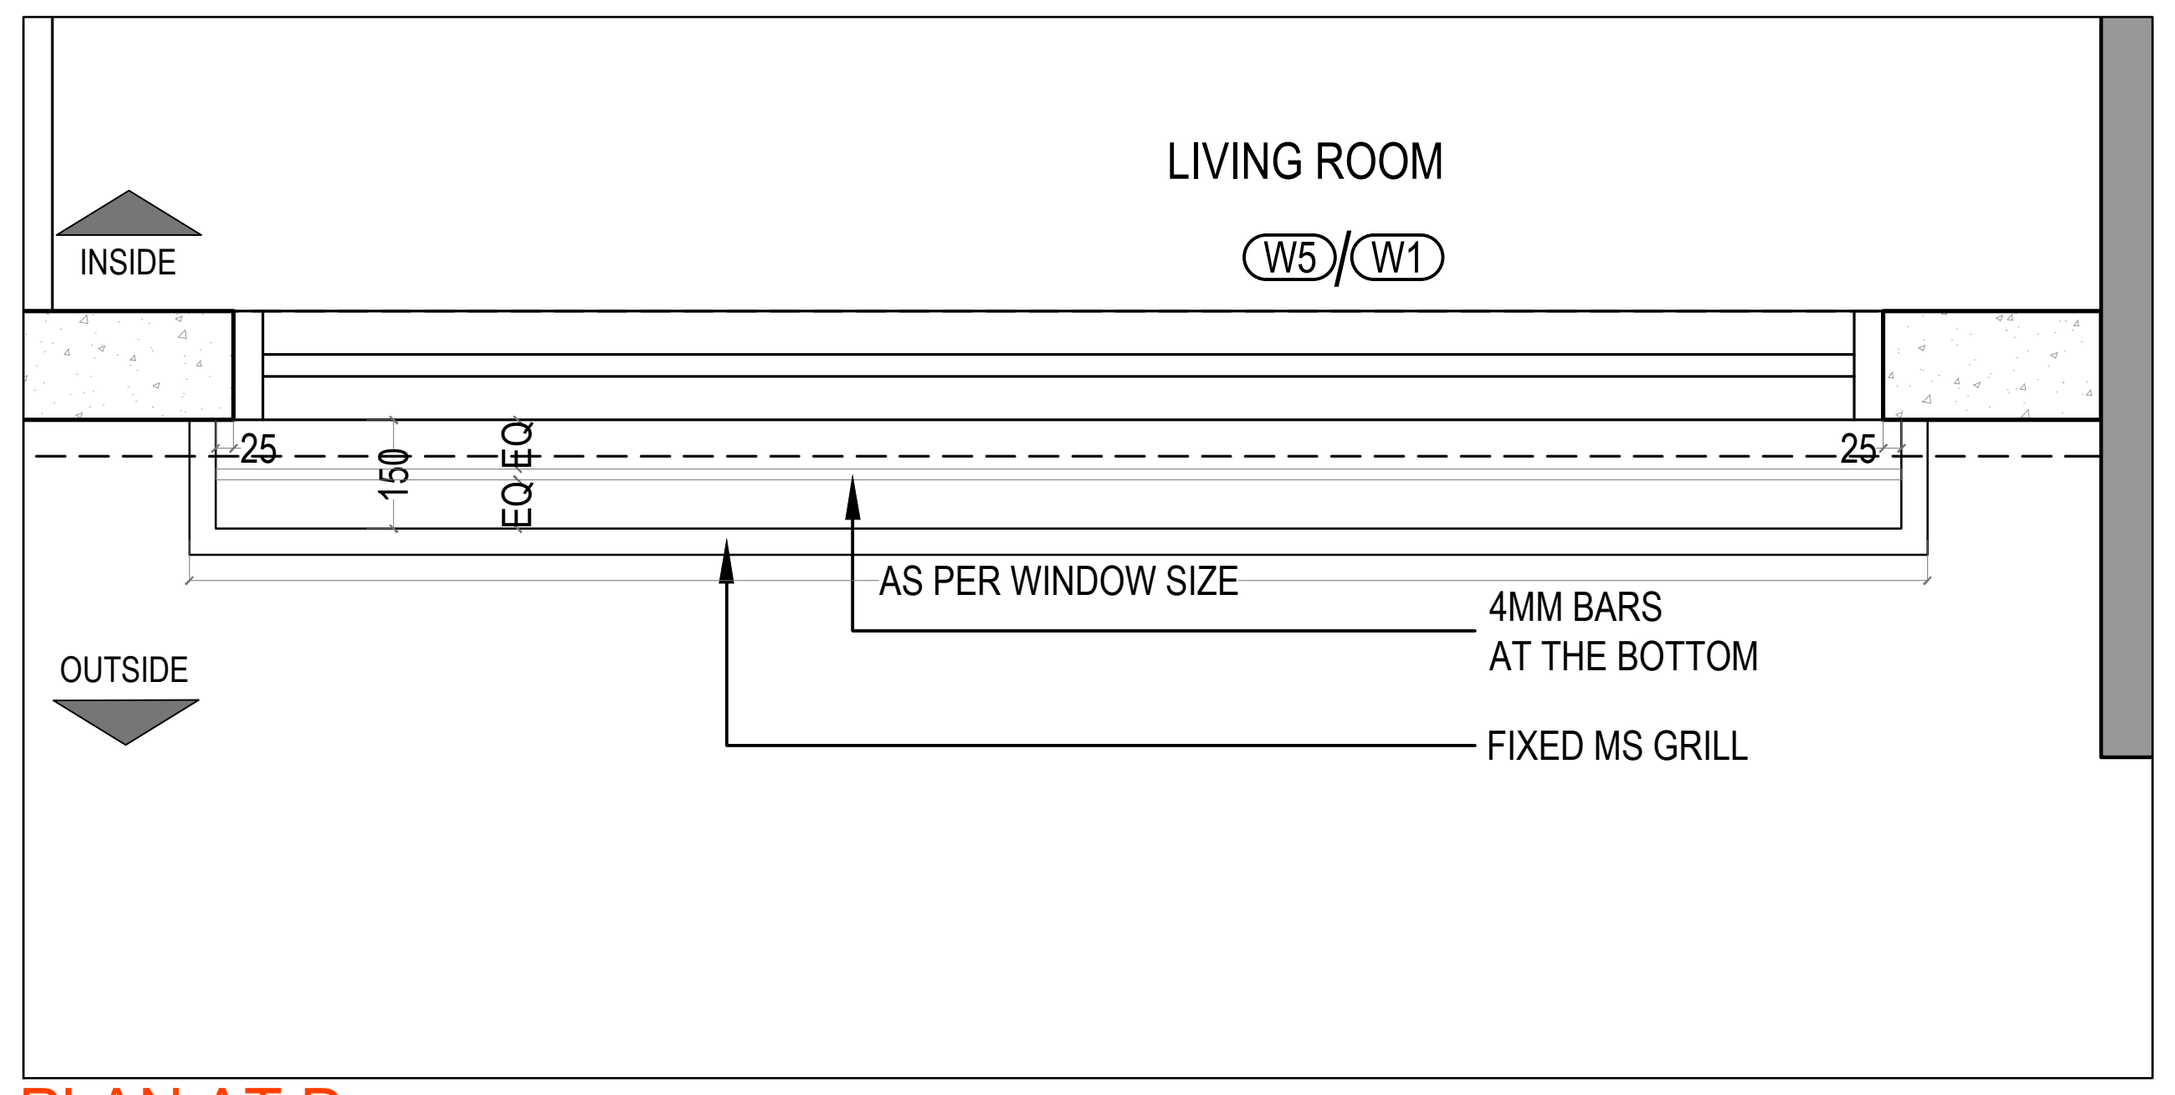


PLAN AT D


GROUND FLR LVL

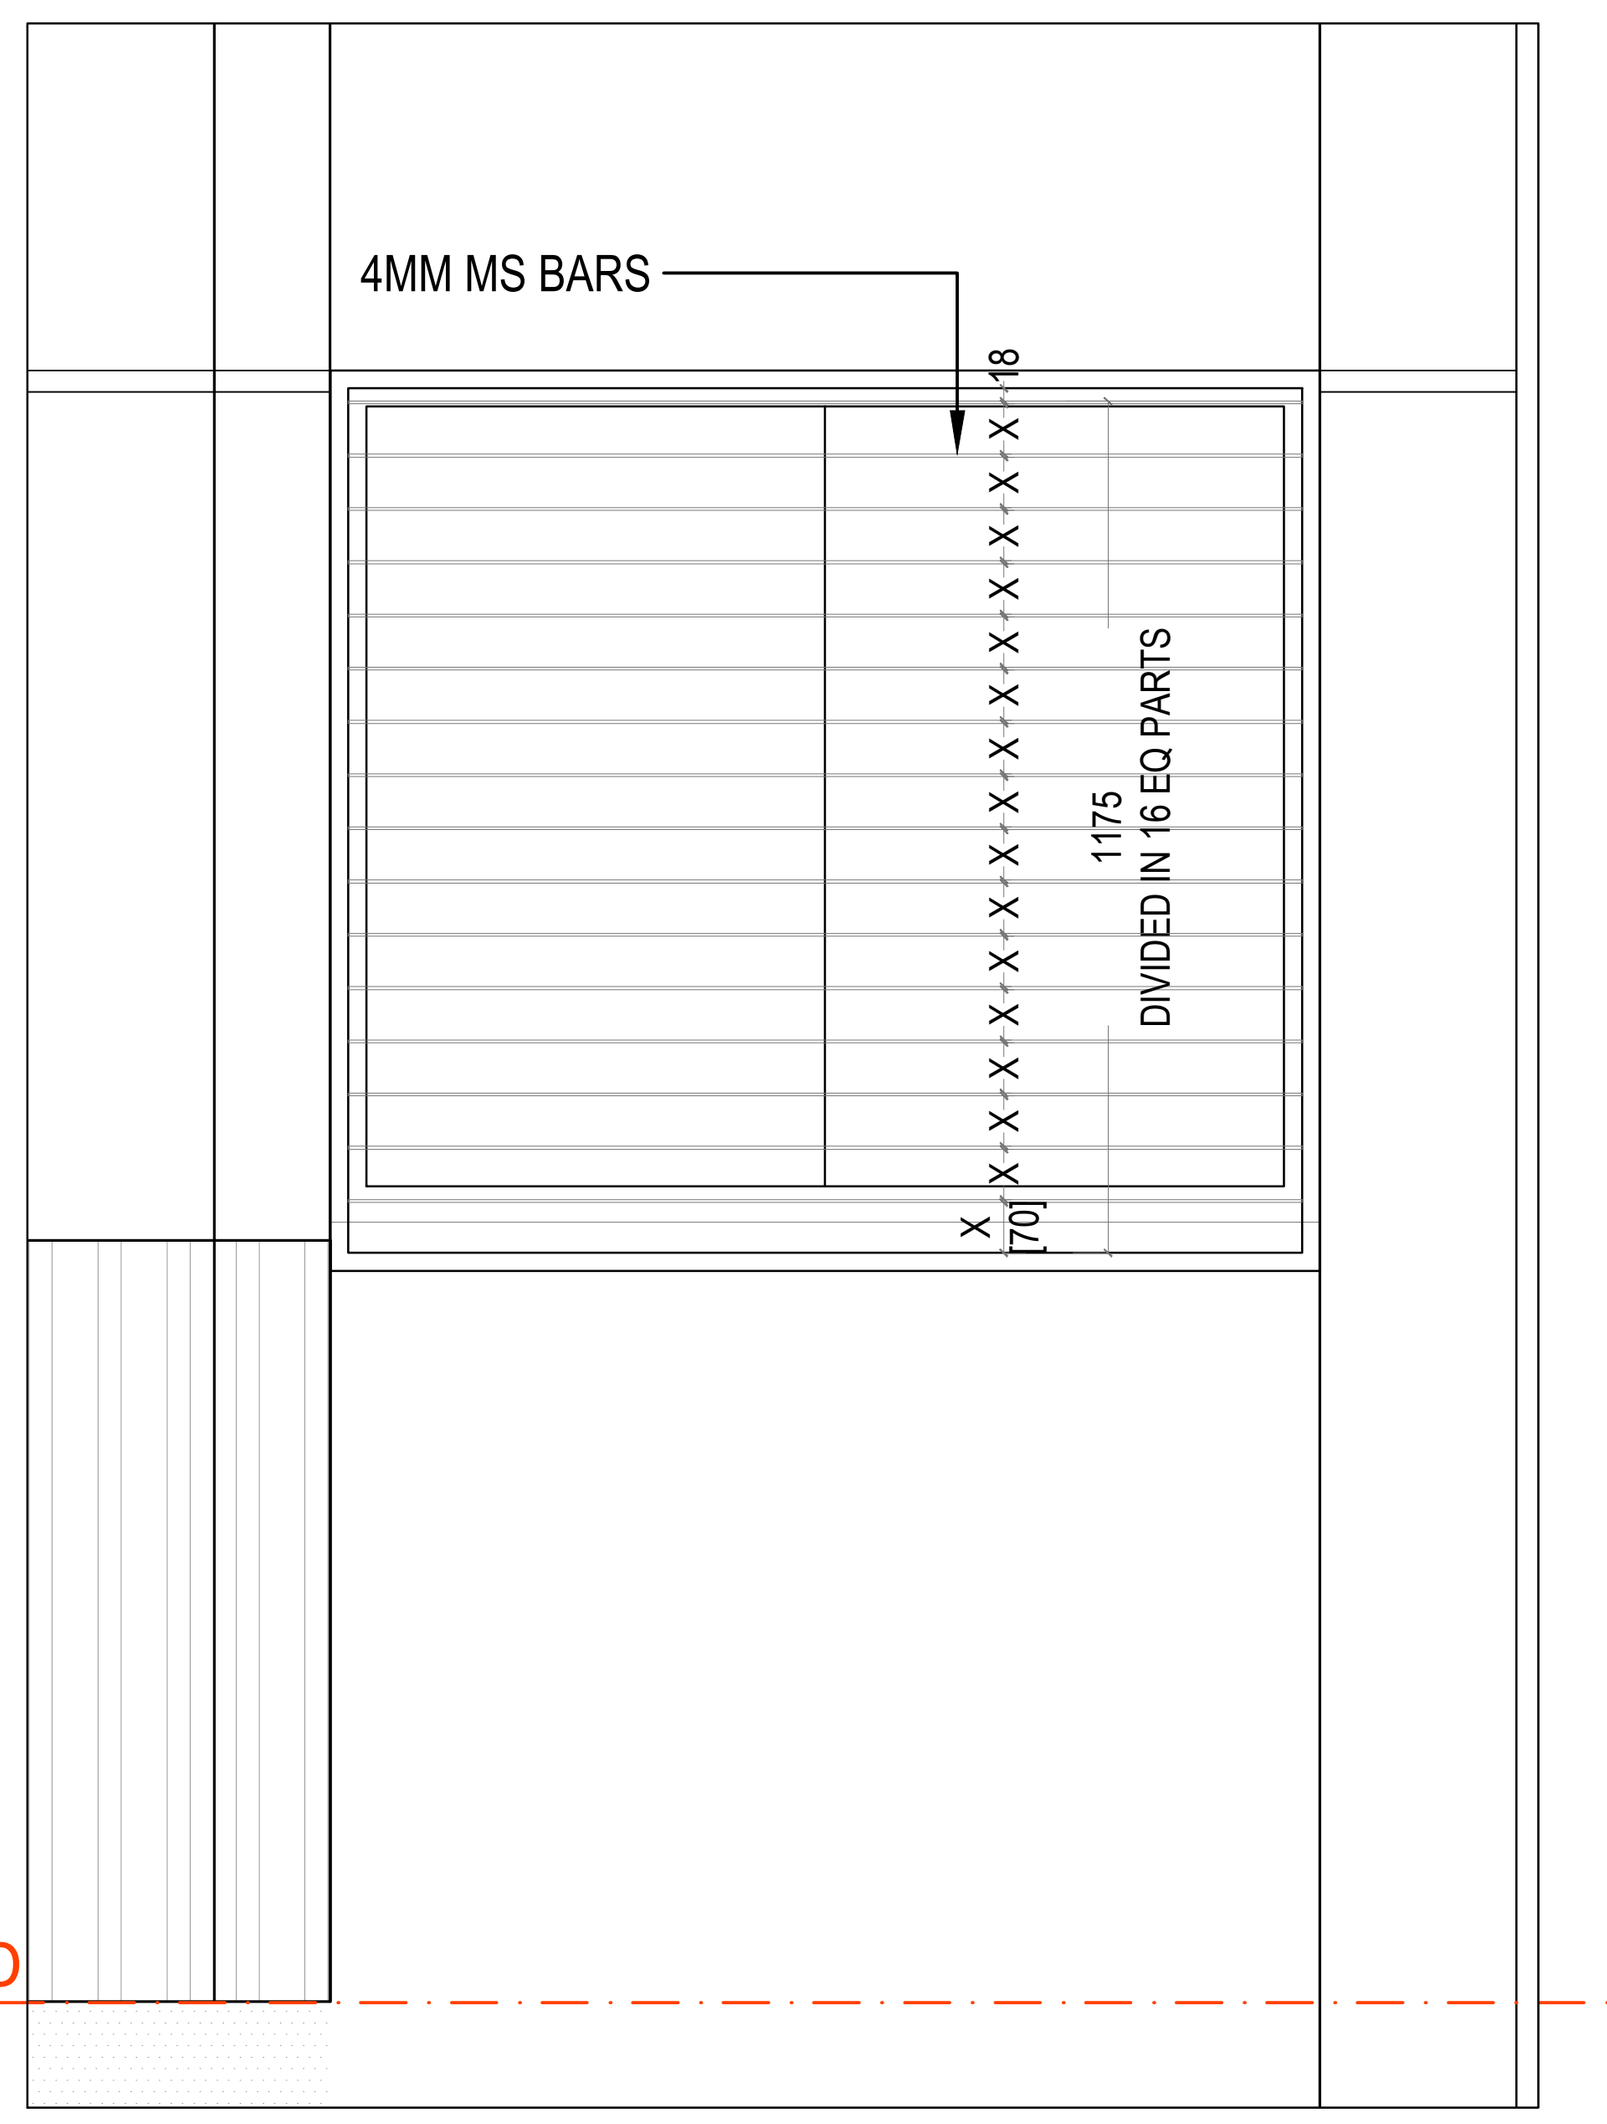


ELEVATION AT E

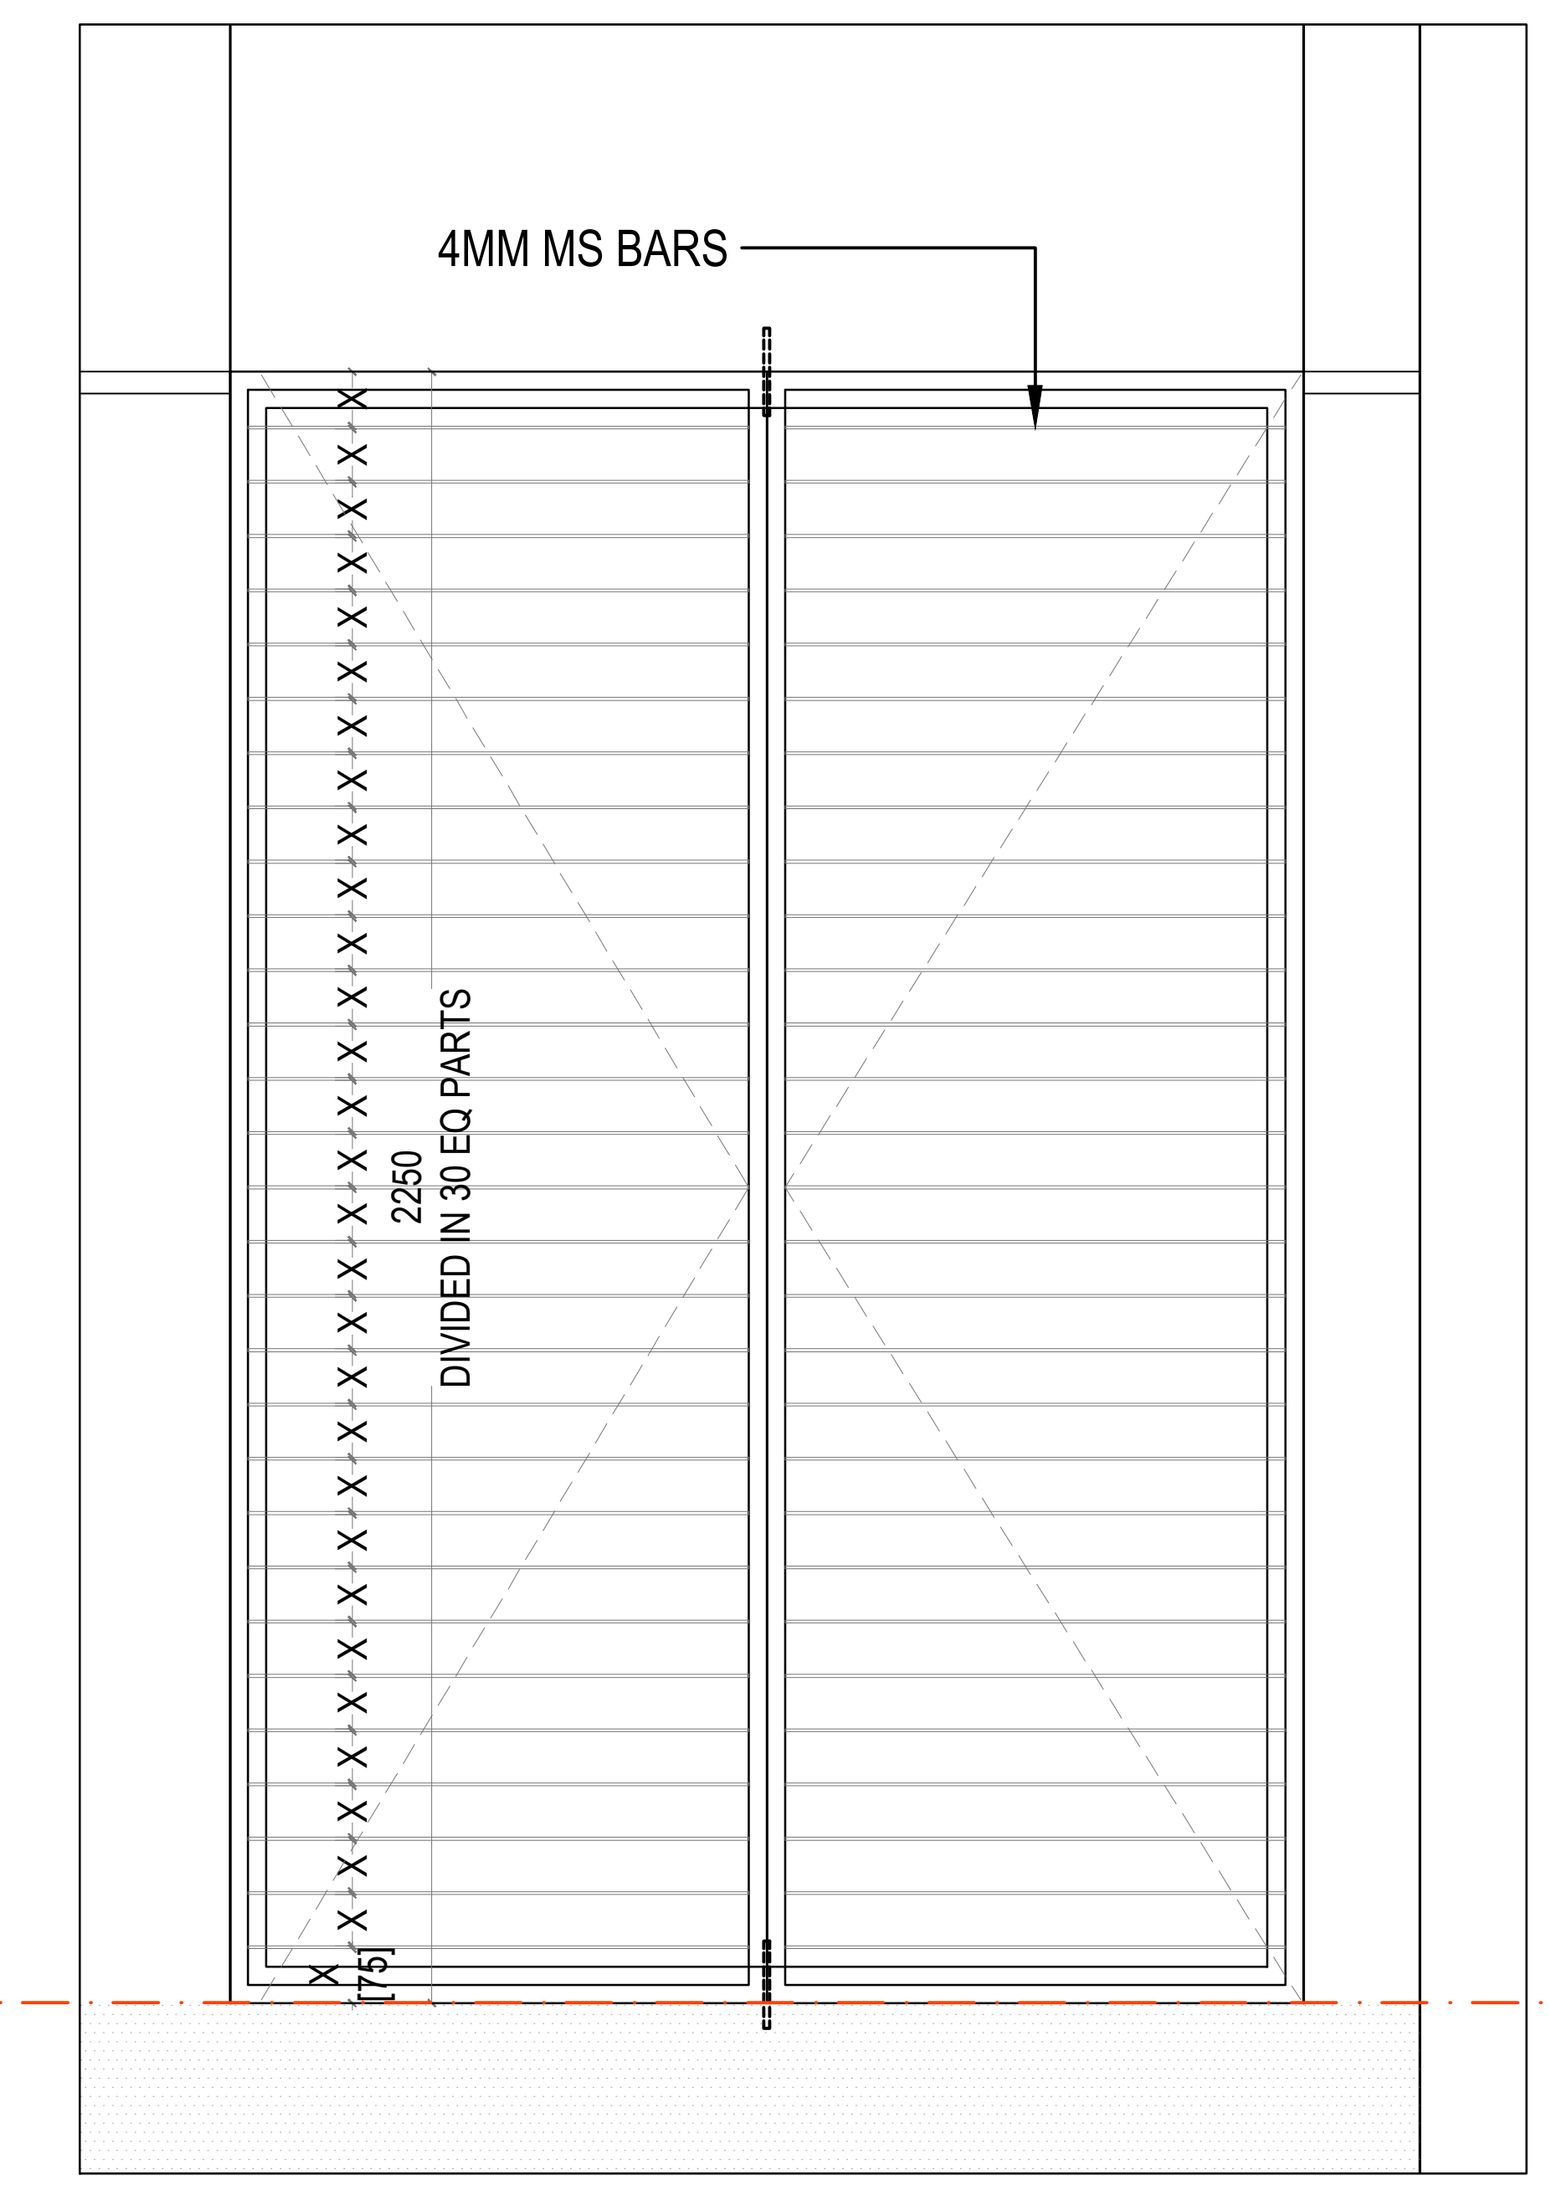


ELEVATION AT F

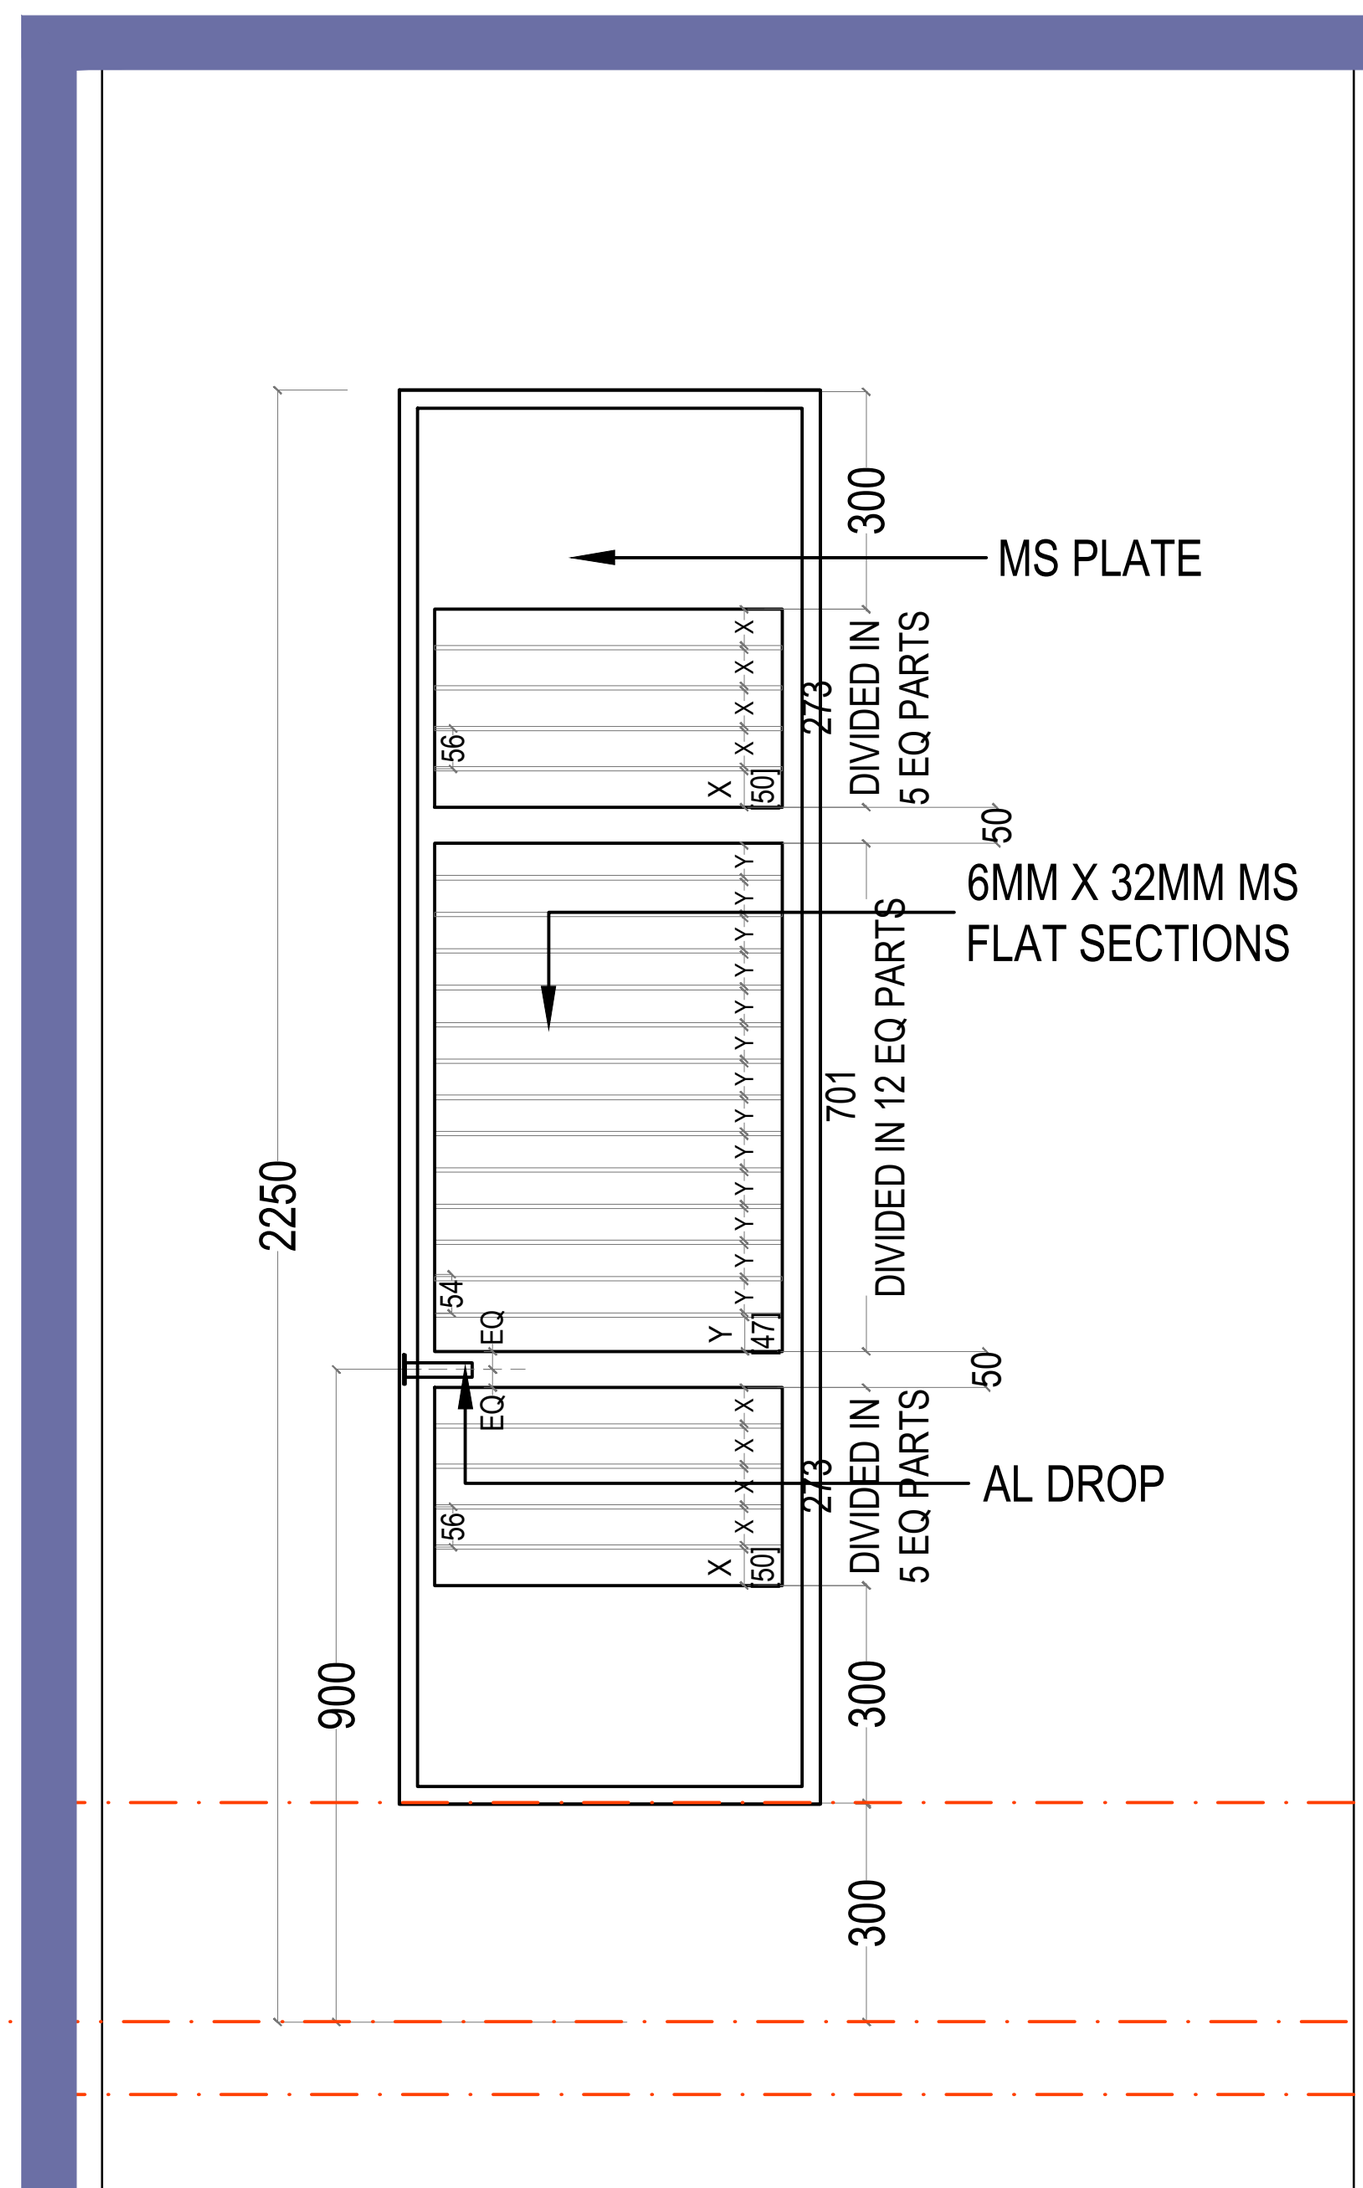


ELEVATION AT G

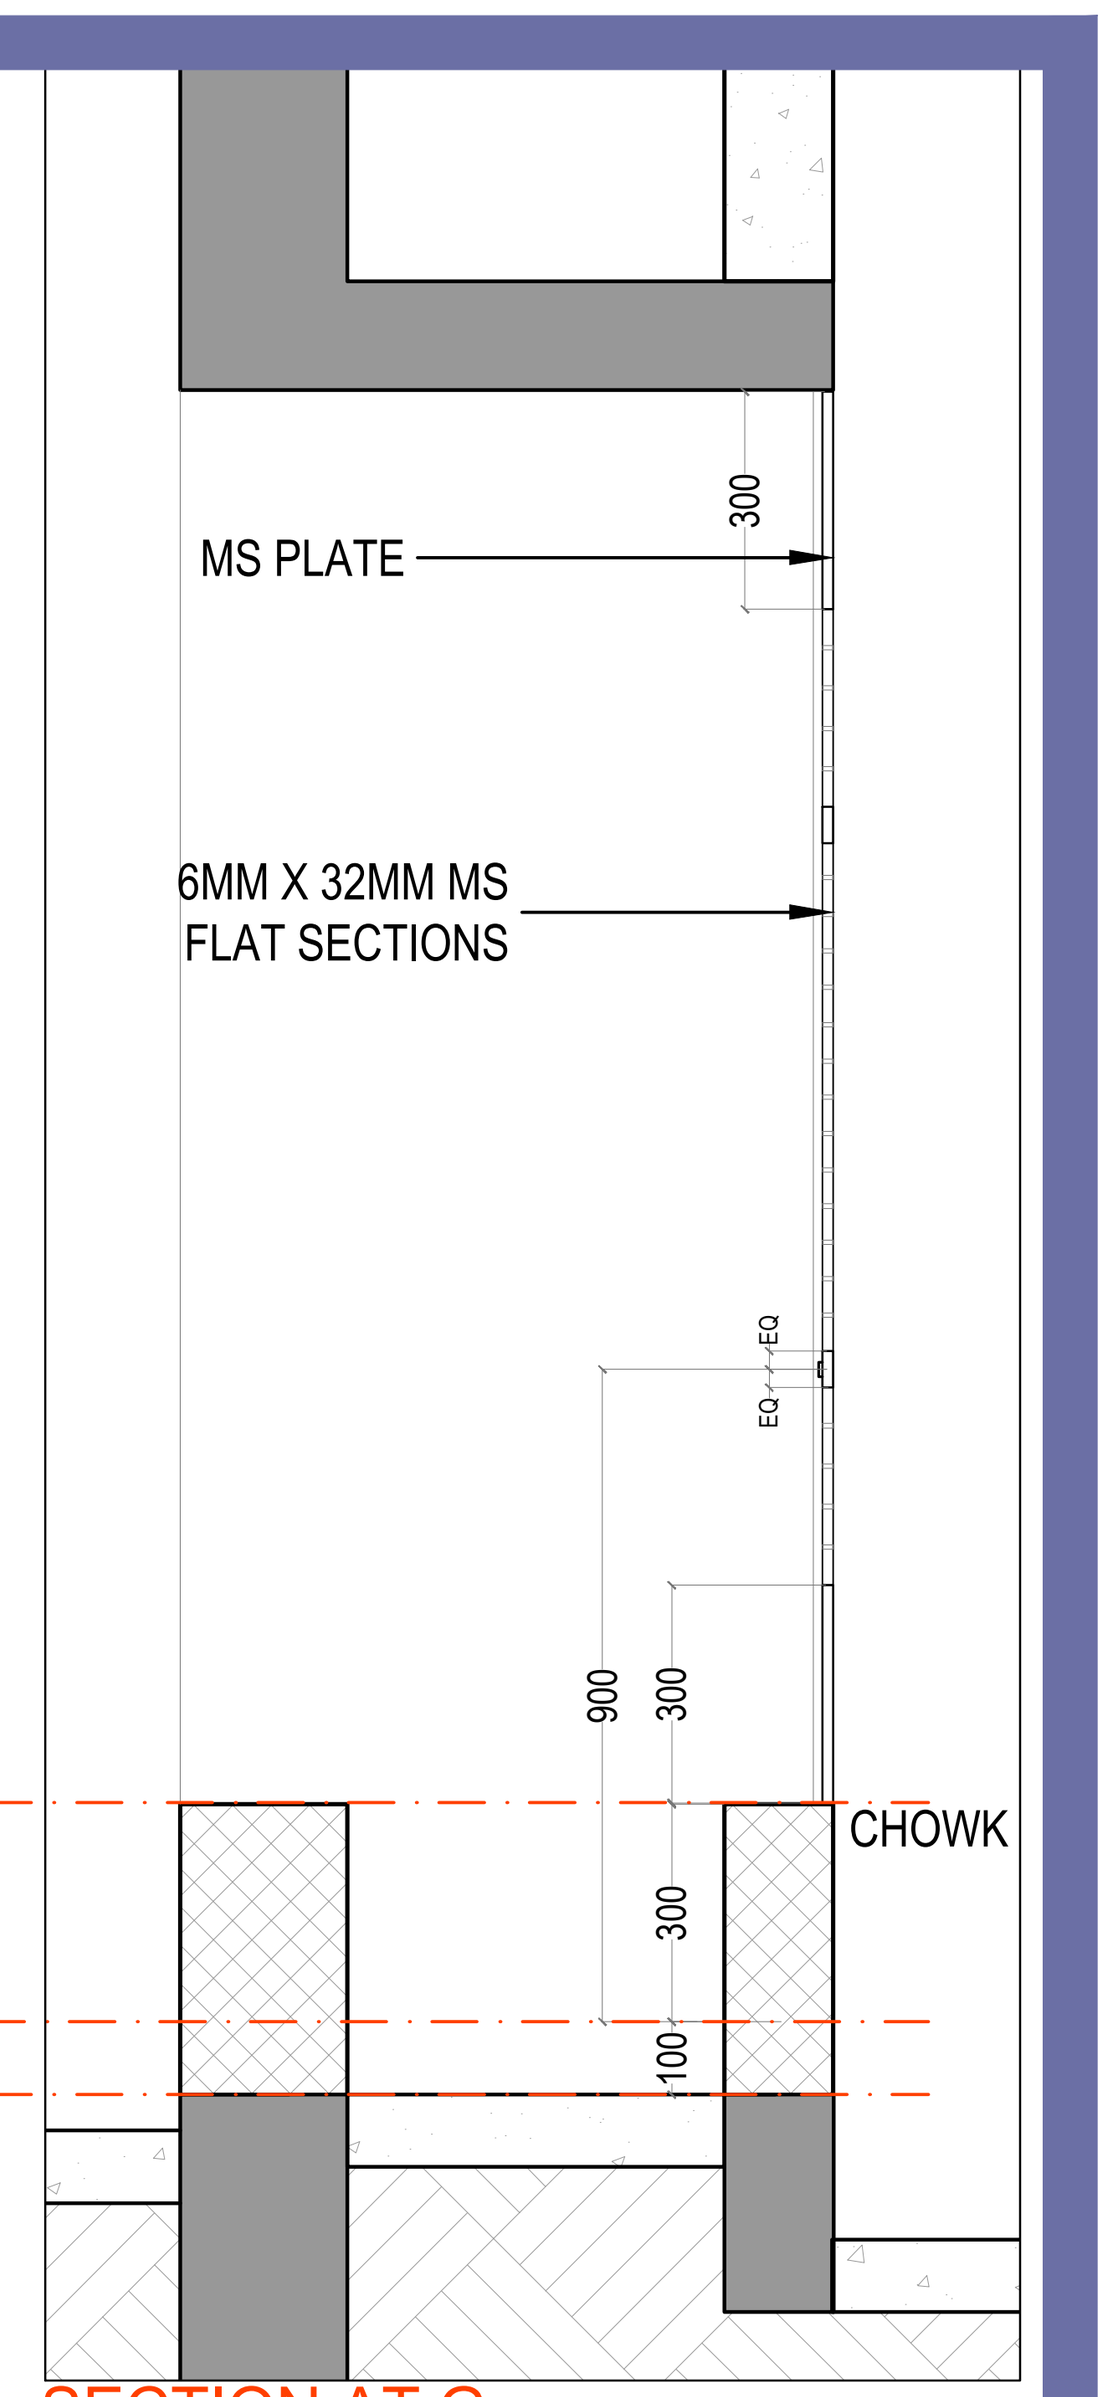


SECTION AT G

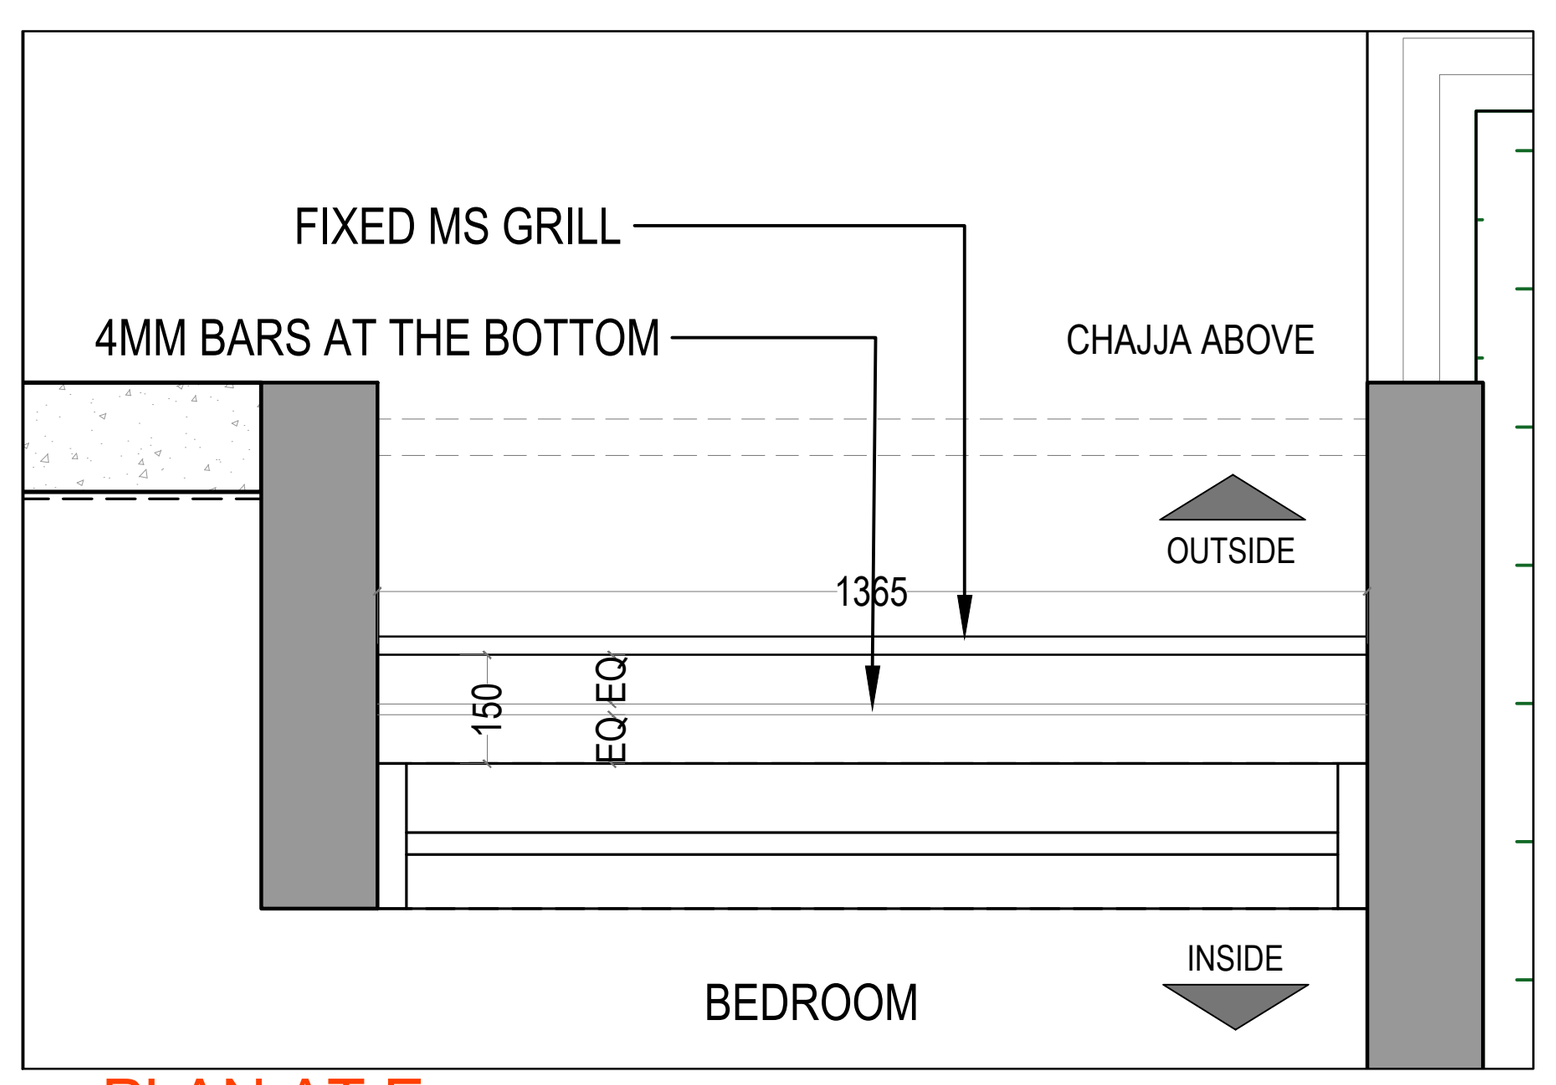


PLAN AT E

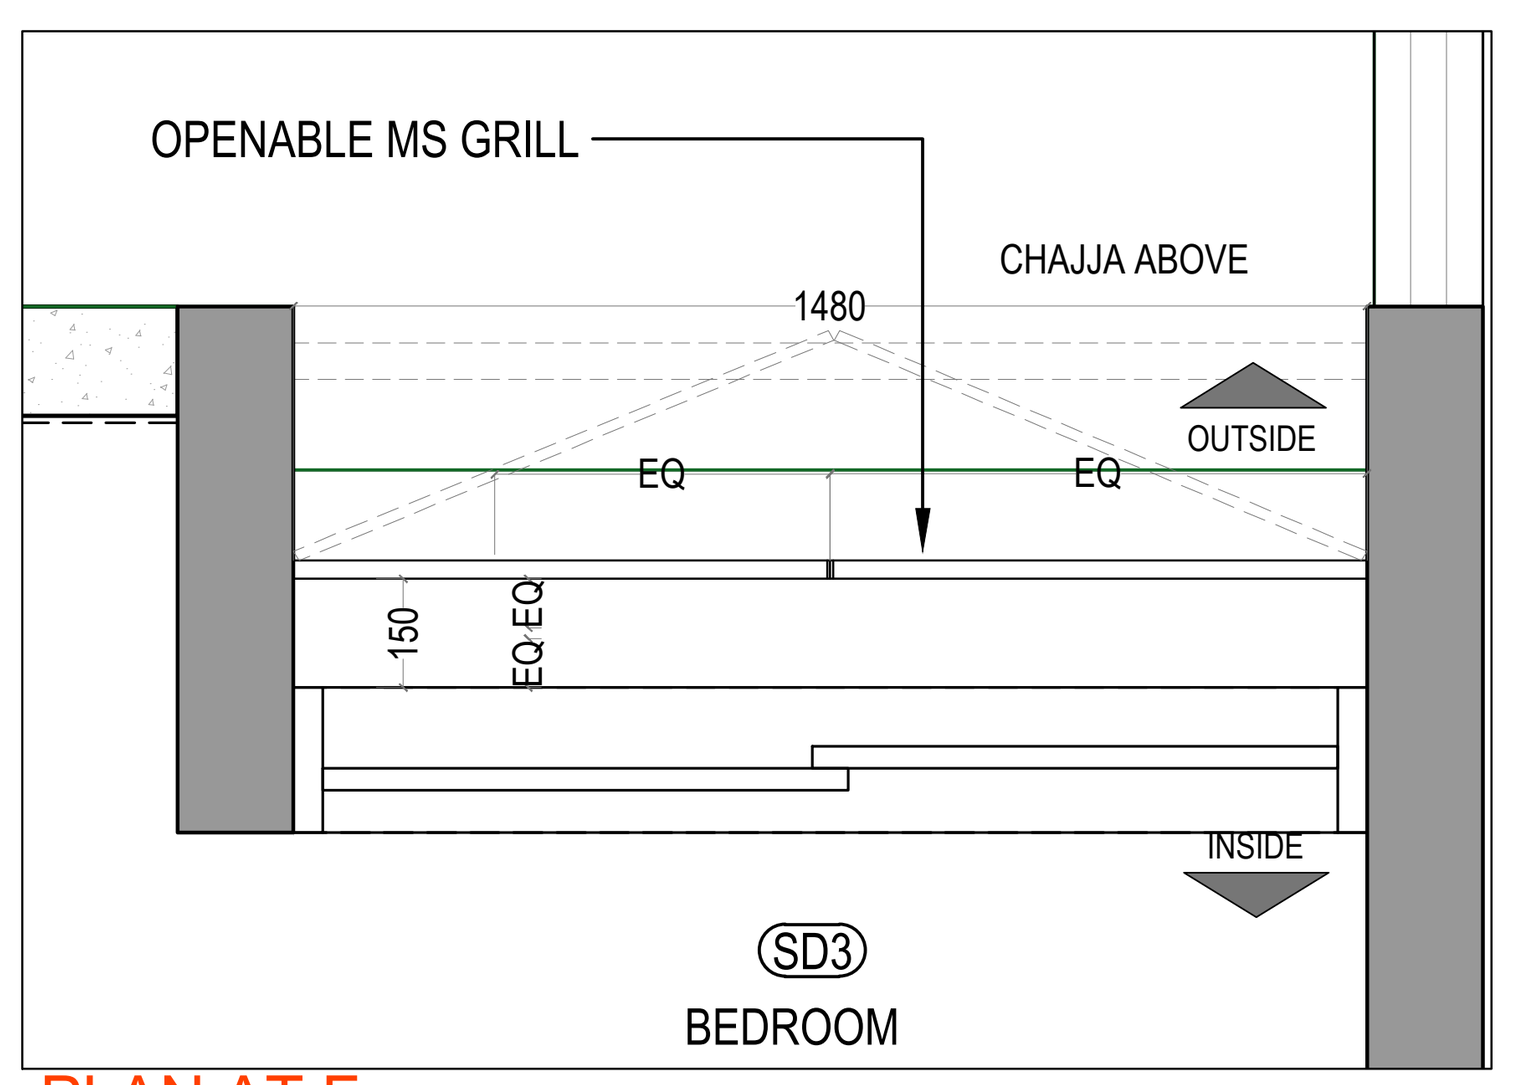

PLAN AT F

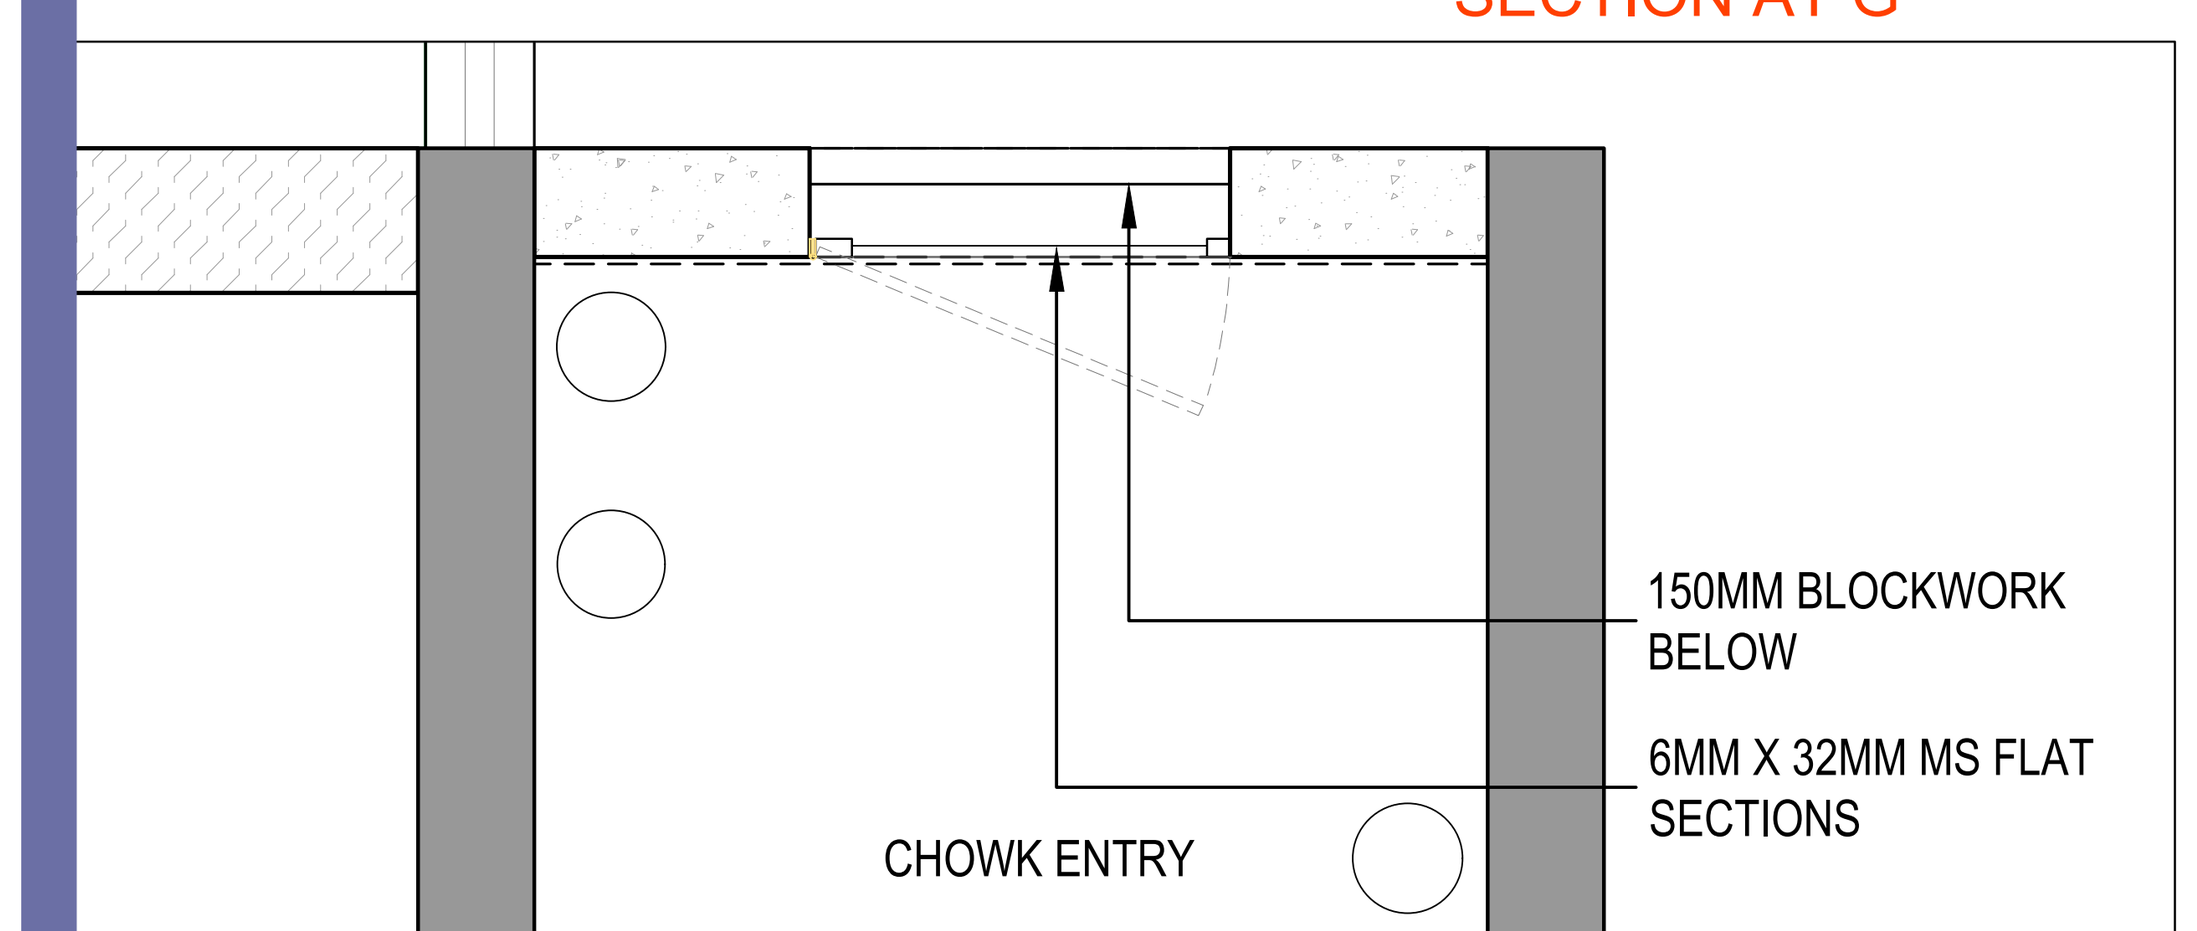

PLAN AT G

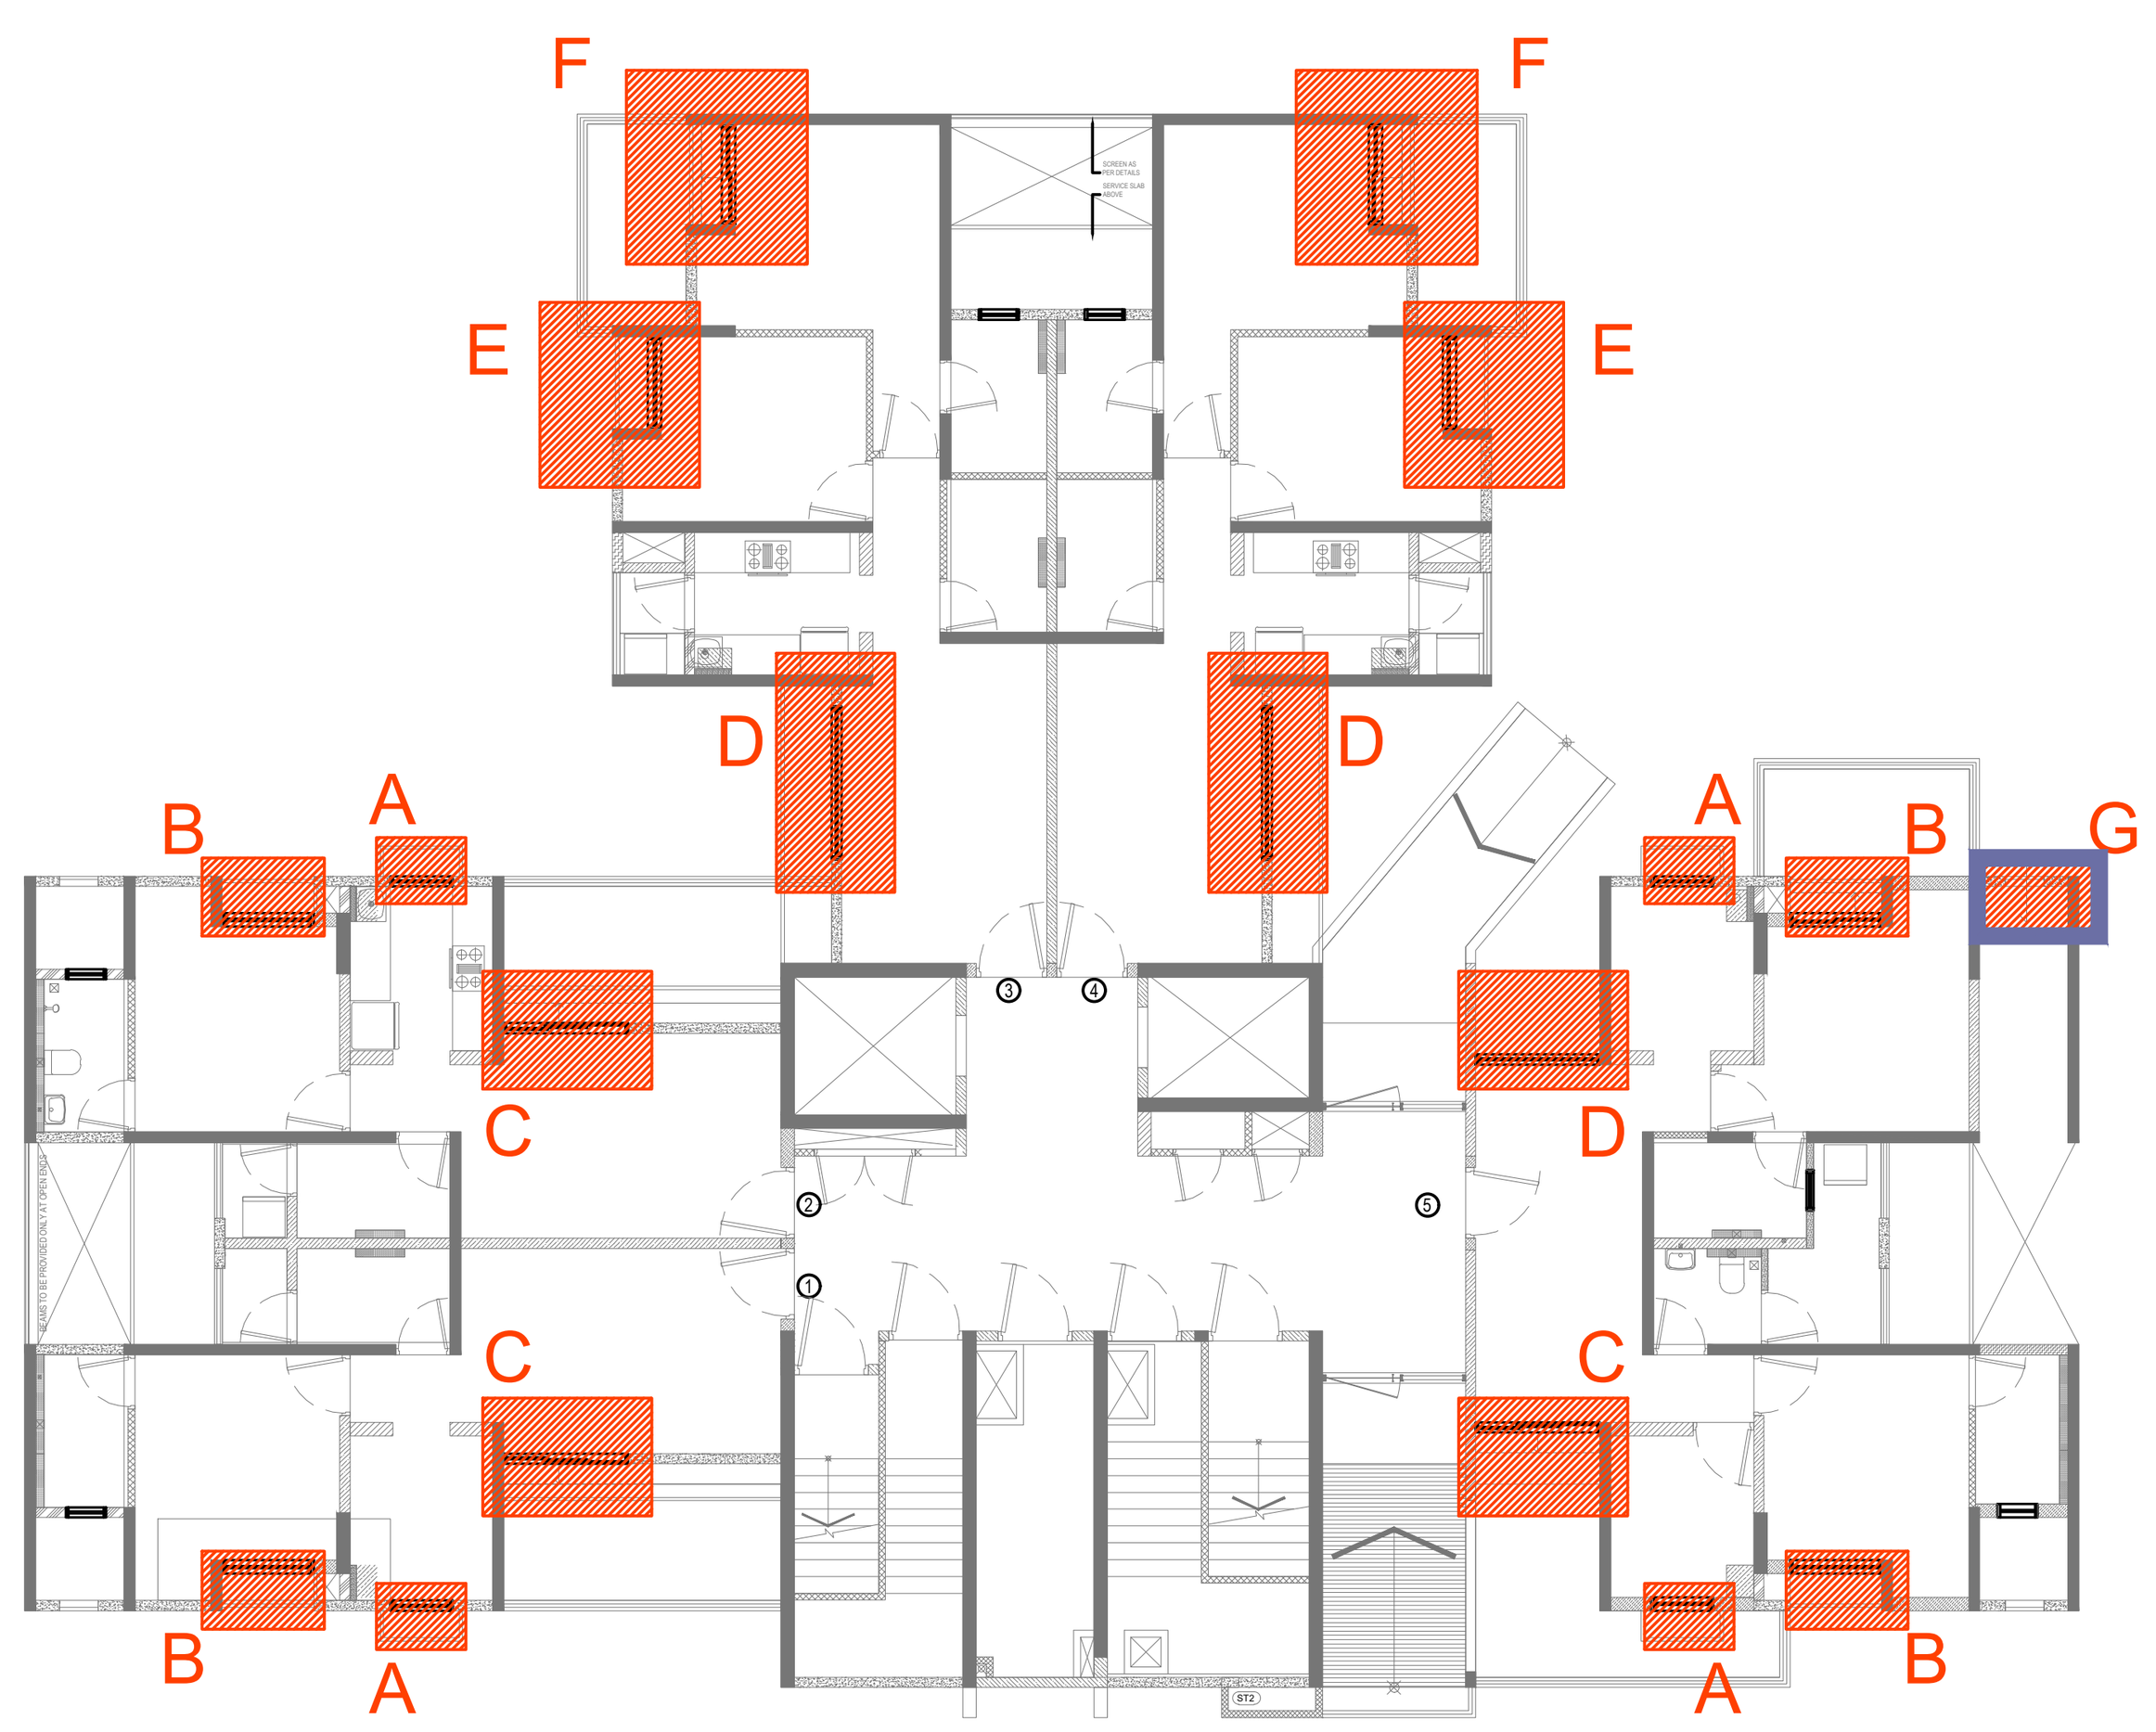

GENERAL NOTES

1 : All dimensions are in millimeters and levels in meters unless specified otherwise.
2 : Do not scale the drawing; follow written dimensions.
3 : All dimensions are unfinished dimensions unless specified otherwise.
4 : Any discrepancies should be brought to the notice of the Architect prior to execution of job / procuring materials at site.
5 : This drawing is the property of Kapadia Associates and should not be reproduced, copied, handed over to a third party or used for any purpose other than for which it has been issued.
6 : This drawing is to be read in conjunction with all relevant structural & services drawings.

KEY PLAN

REVISION INDEX

REV.NO.	DATE	DESCRIPTION

CONSULTANTS

STAMP & SIGN	NORTH

PROJECT TITLE	PROJ.NO
LODHA PALAVA_ SECTOR 4 DOMBIVALI	**L7314**
DRAWING TITLE	DWG.NO
AR/NC/C1/WINDOW DETAILS-GROUND FLOOR GRILL	**702.3**
DRAWING STAGE	REV.NO
VFC	**R-00**

DRAWN	CHECKED	SCALE	DATE
HP	DP	1:25	25/07/2018

KAPADIA ASSOCIATES
architecture • urban design

112-114
Peninsula Centre,Dr. S.S. Rao Road,
Off Ambedkar Road,Parel East,
Mumbai 400012

Tel : 91-22-6660 2838 / 39
Fax : 91-22-6660 2844
E-mail : kapl@kapl.in
Website: www.kapl.in