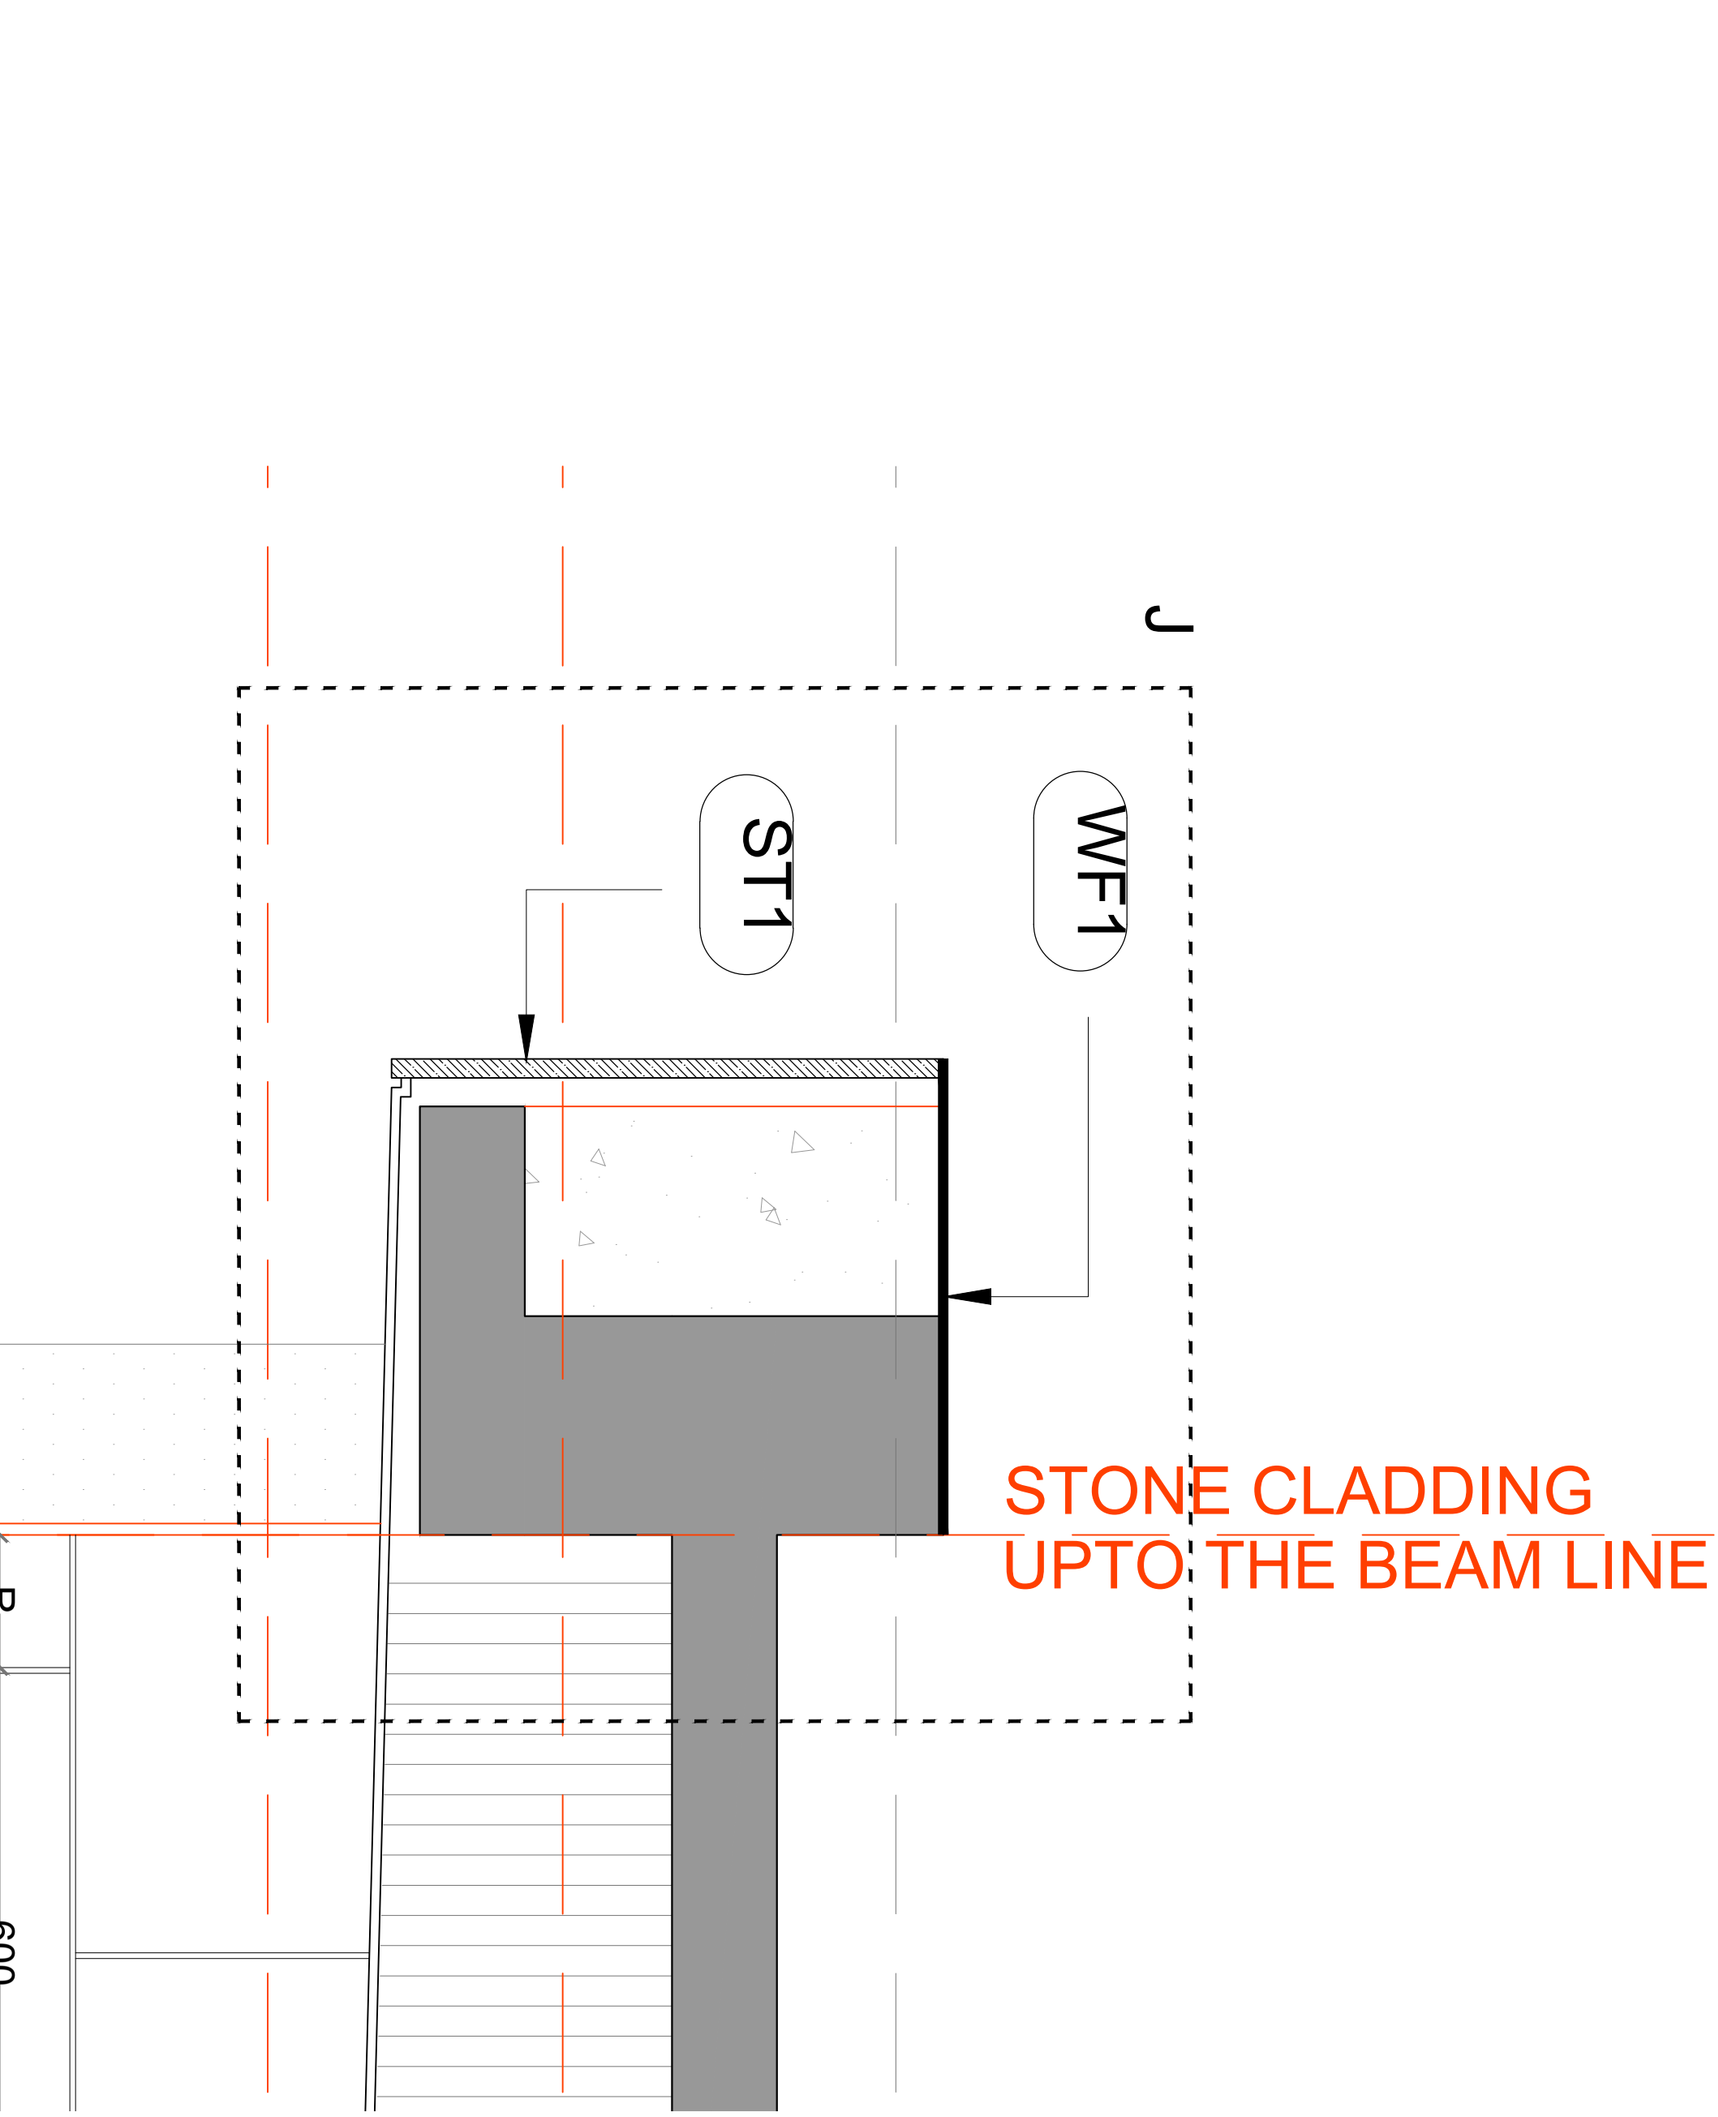

J
WF1
ST1
STONE CLADDING
UPTO THE BEAM LINE