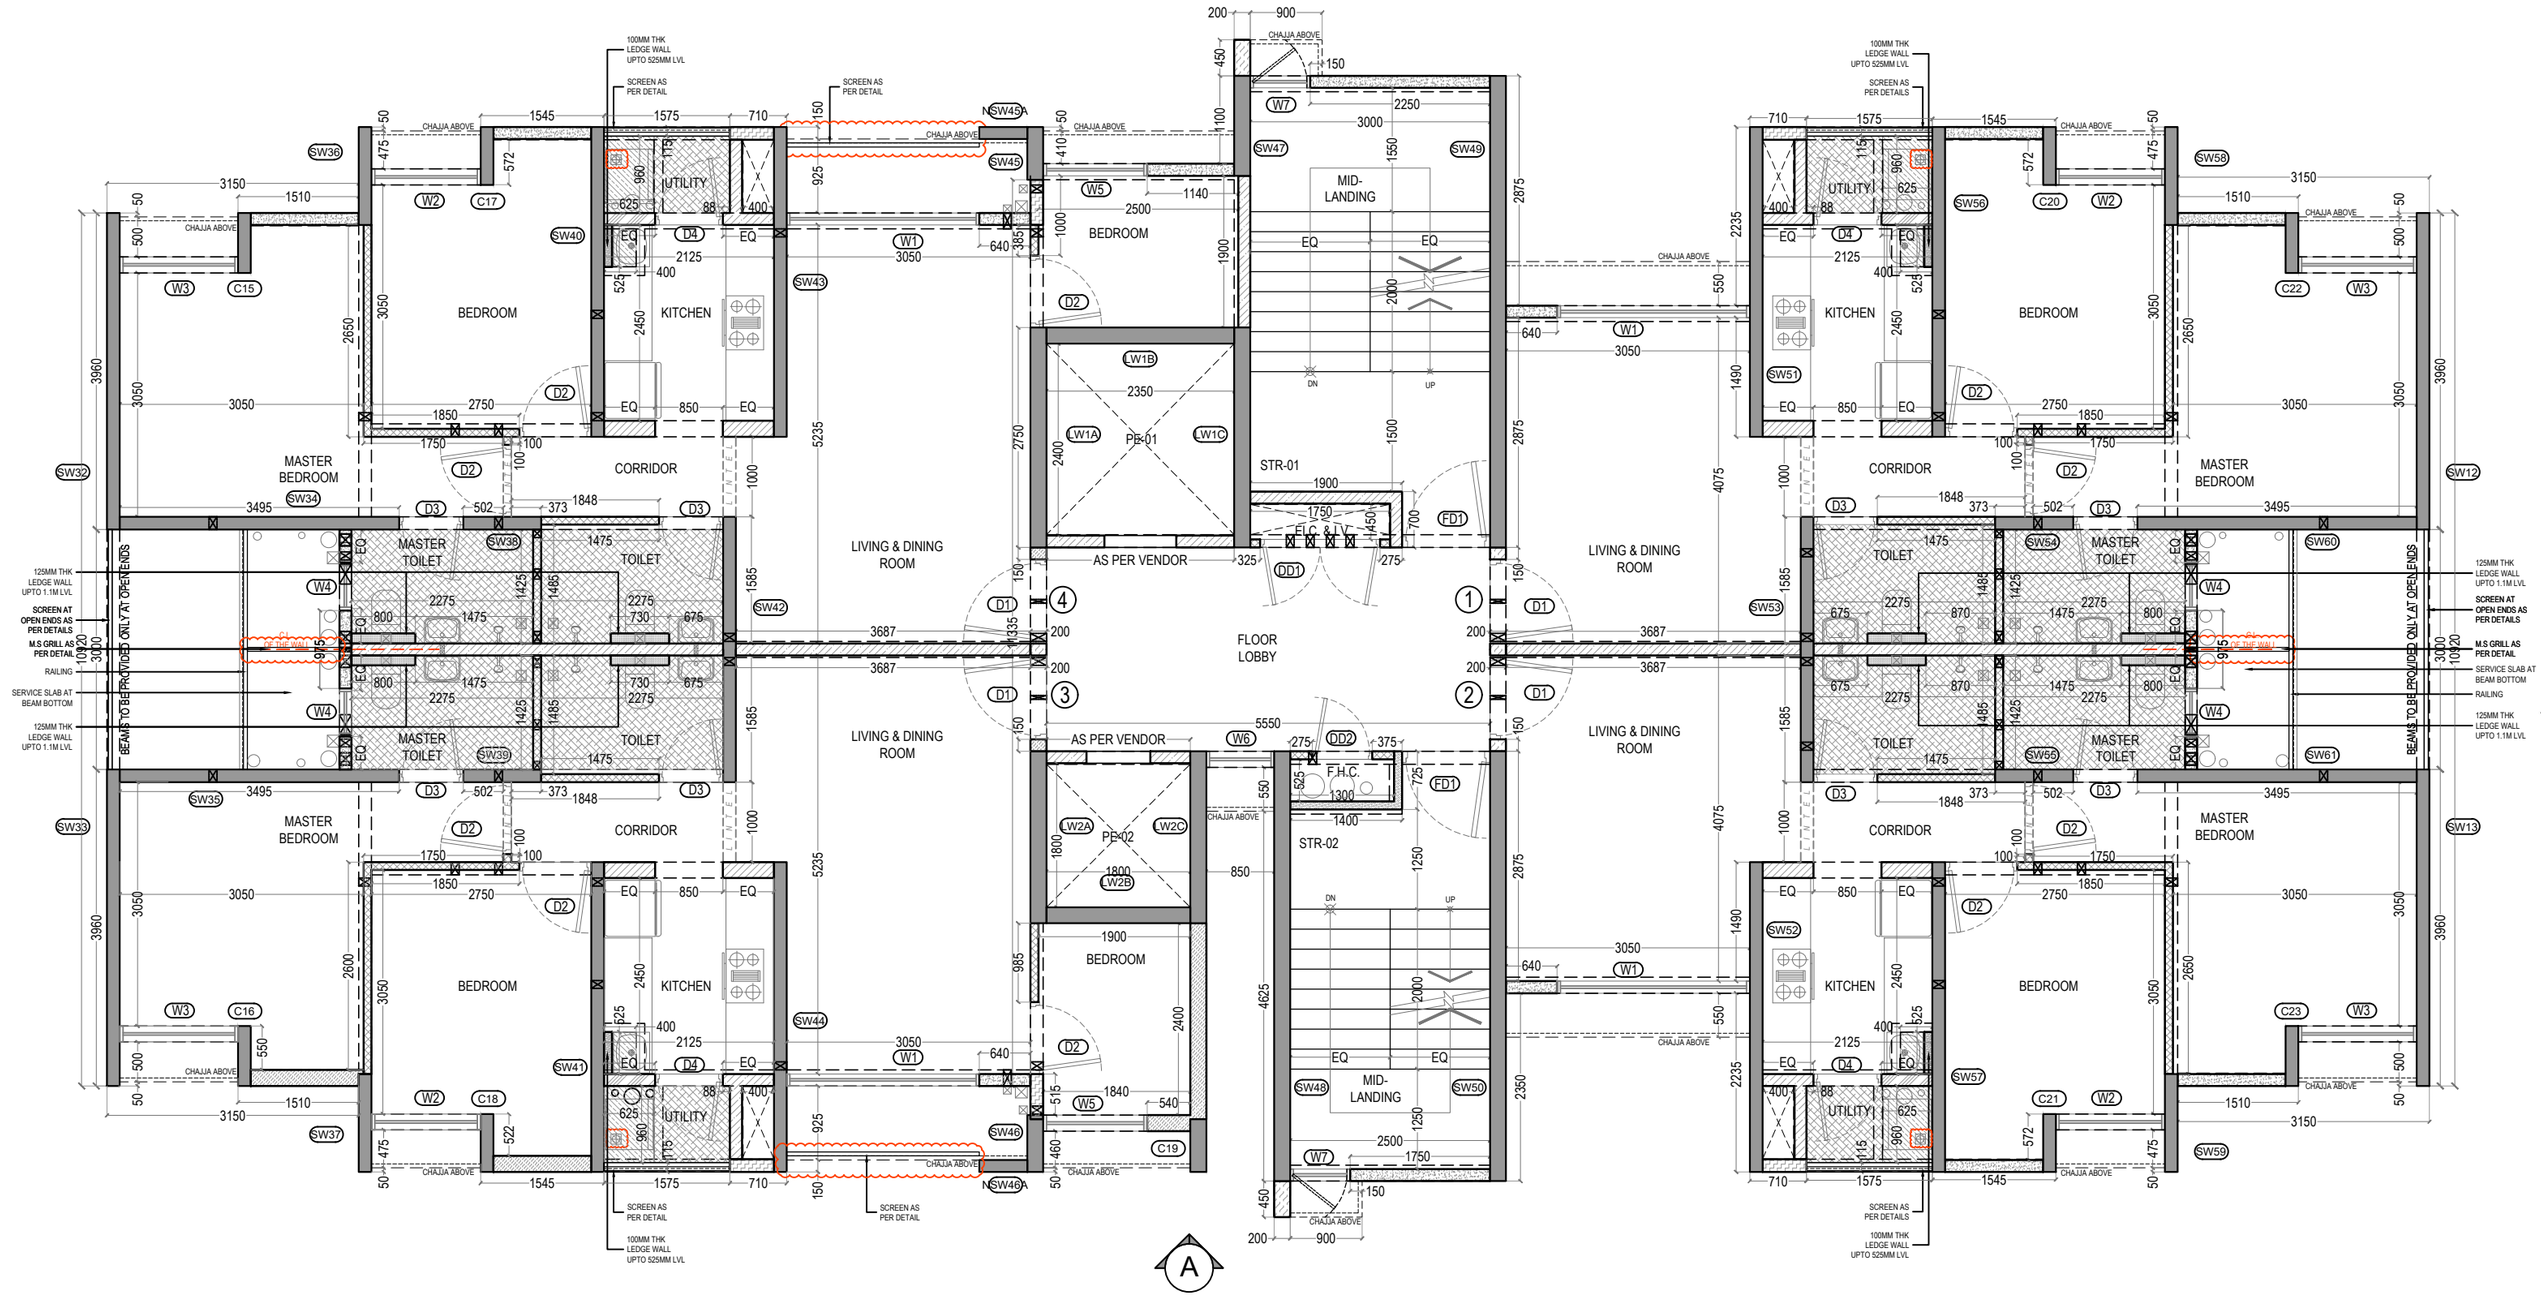

MASTER BEDROOM
BEDROOM
KITCHEN
UTILITY
CORRIDOR
MASTER TOILET
TOILET
LIVING & DINING ROOM
MID-LANDING
STR-01
STR-02
PE-01
PE-02
FLOOR LOBBY
AS PER VENDOR
F.H.C.
CHAJJA ABOVE
SCREEN AS PER DETAIL
SCREEN AS PER DETAILS
100MM THK LEDGE WALL UPTO 525MM LVL
100MM THK LEDGE WALL UPTO 529MM LVL
125MM THK LEDGE WALL UPTO 1.1M LVL
SCREEN AT OPEN ENDS AS PER DETAILS
M.S GRILL AS PER DETAIL
RAILING
SERVICE SLAB AT BEAM BOTTOM
BEAMS TO BE PROVIDED ONLY AT OPEN ENDS
EQ
DN
UP
A