


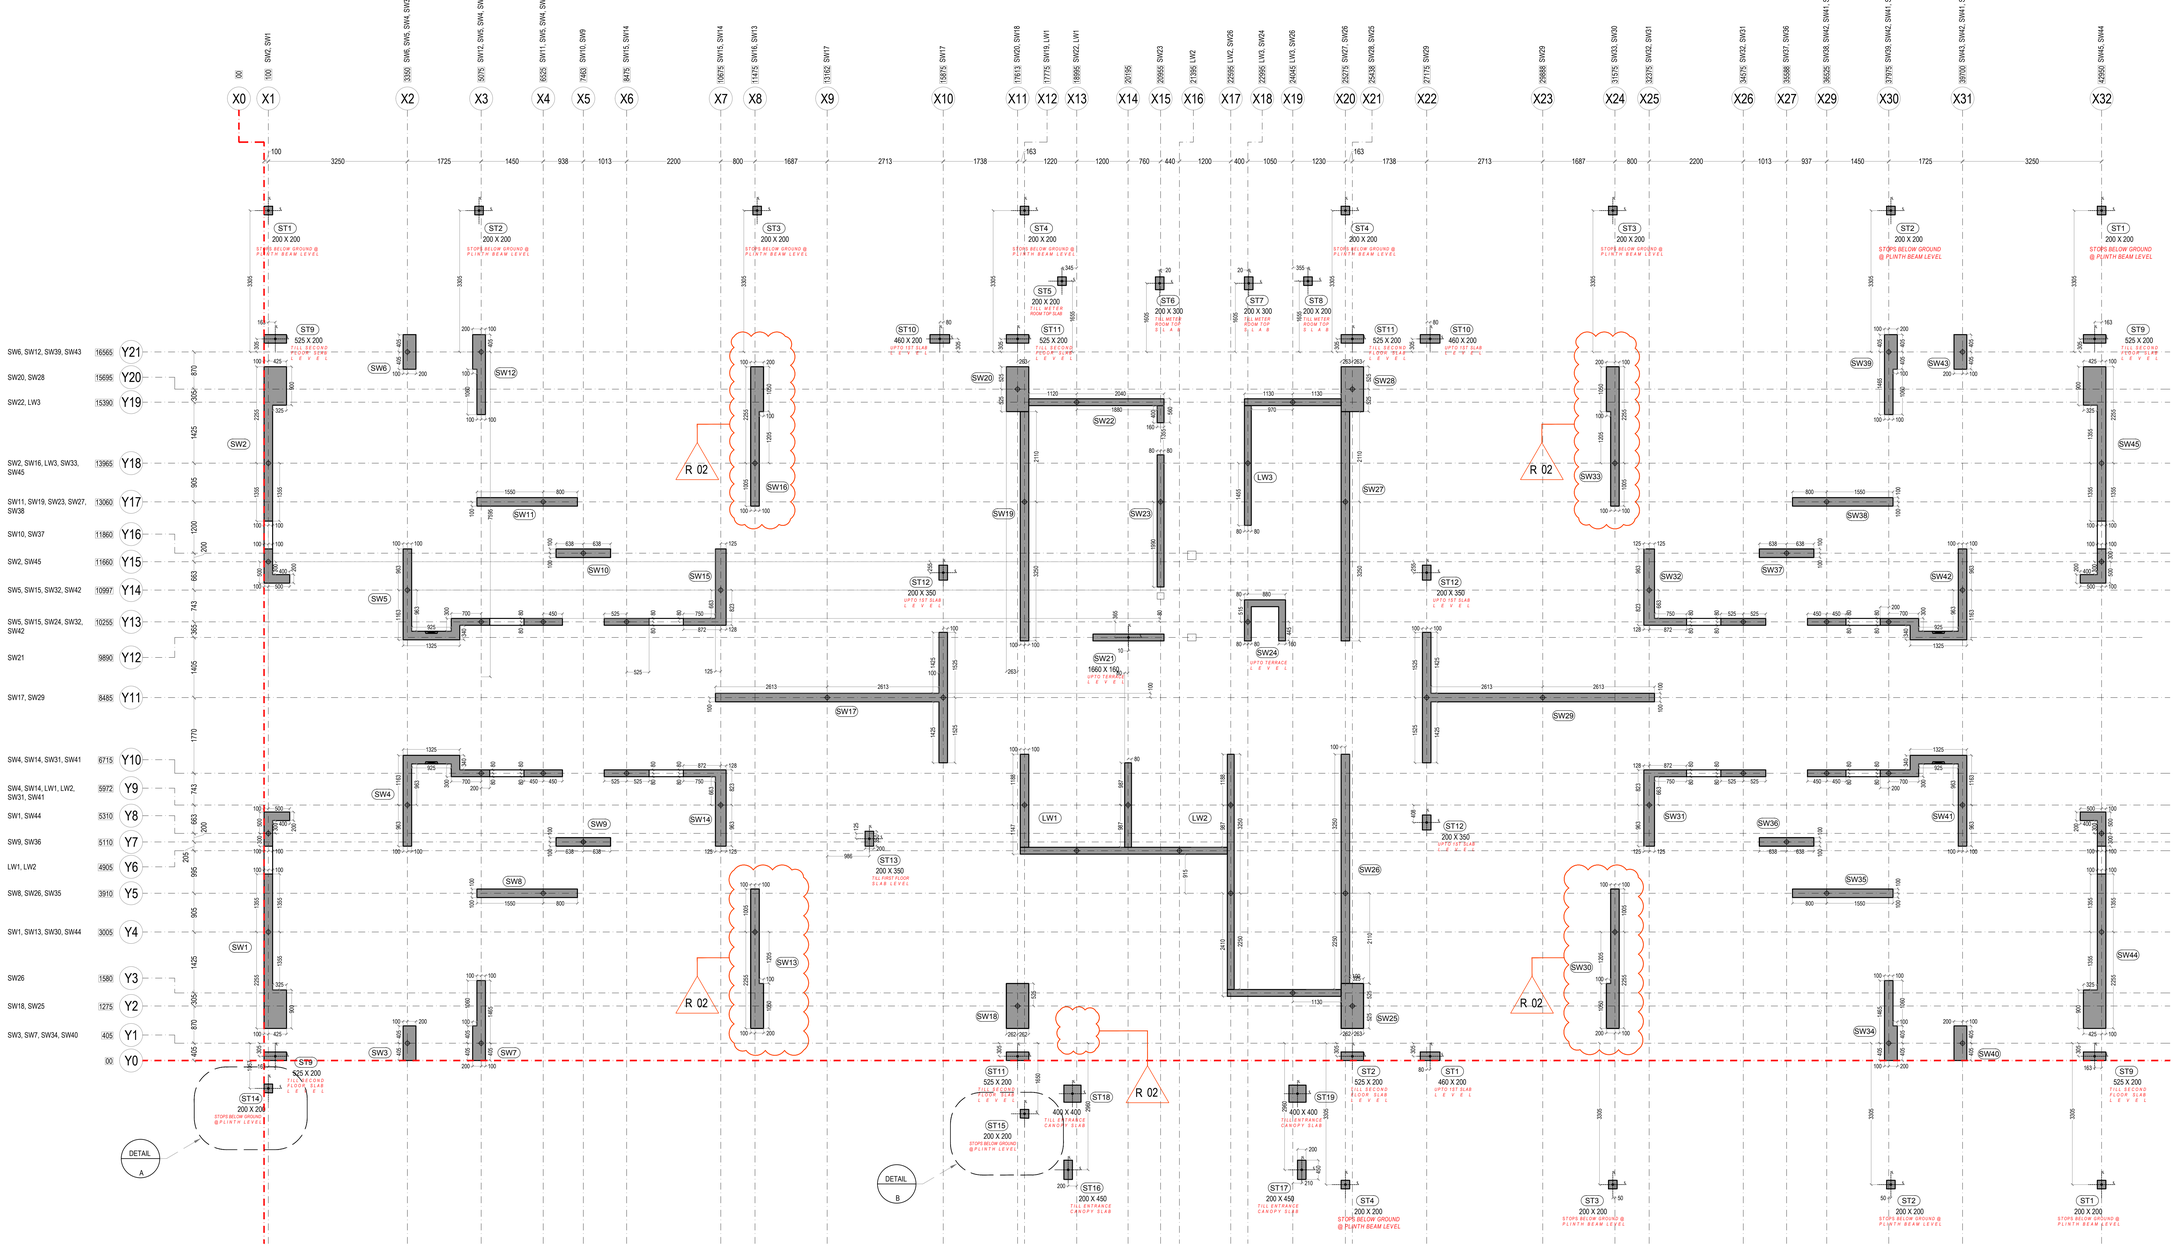

DETAIL A @1:25

DETAIL B @1:25

1:1.01291

GENERAL NOTES

1. All dimensions are in millimeters and levels in meters unless specified otherwise.
2. Do not scale the drawing; follow written dimensions.
3. All dimensions are unfinished dimensions unless specified otherwise.
4. Any discrepancies should be brought to the notice of the Architect prior to execution of job / procuring materials at site.
5. This drawing is the property of Kapadia Associates and should not be reproduced, copied, handed over to a third party or used for any purpose other than for which it has been issued.
6. This drawing is to be read in conjunction with all relevant structural & services drawings.

KEY PLAN



REVISION INDEX

REV.NO.	DATE	DESCRIPTION
R-00	14-07-2019	
R-01	16-08-2019	ST6 & ST7 SIZES REVISED. ST19 & ST20 ADDED
R-02	27-08-2019	SW13/16/30/33 SIZES REVISED. ST14 REMOVED

CONSULTANTS

STRUCT BOMBAY CONSULTANTS.
Structural Consultants
Tel : 022-24937510,24933986
email : sbcdom@gmail.com

MICRO ENGINEERING
MEP Consultants
Tel : 0120-4058718
email : business@meindia.com

PBB
Planner /Landscape Architect
Tel : 079 6923054
email : landscapeindia@usg.net

STAMP & SIGN

NORTH

PROJECT TITLE	PROJ.NO
PALAVA - LAKEFRONT SECTOR- 4	L-10518
DRAWING TITLE	DWG.NO
AR-SERENITY WING D - CENTERLINE PLAN	102
DRAWING STAGE	REV.NO
WORKING DRAWING	R-02

DRAWN	CHECKED	SCALE	DATE
BB	ES	1:50	27-08-2019

KAPADIA ASSOCIATES
architecture • urban design
112-114
Ambadas Centre,Dr. S.S. Rao Road,
Off Ambedkar Road,Parel East,
Mumbai 400012
Tel : 91-22-6663 2626 / 39
Fax : 91-22-6663 2600
E-mail : kad@vsnl.in
Website : www.kapad.in