

SUBJECT TO FINAL TERRACE LEVEL COORDINATION

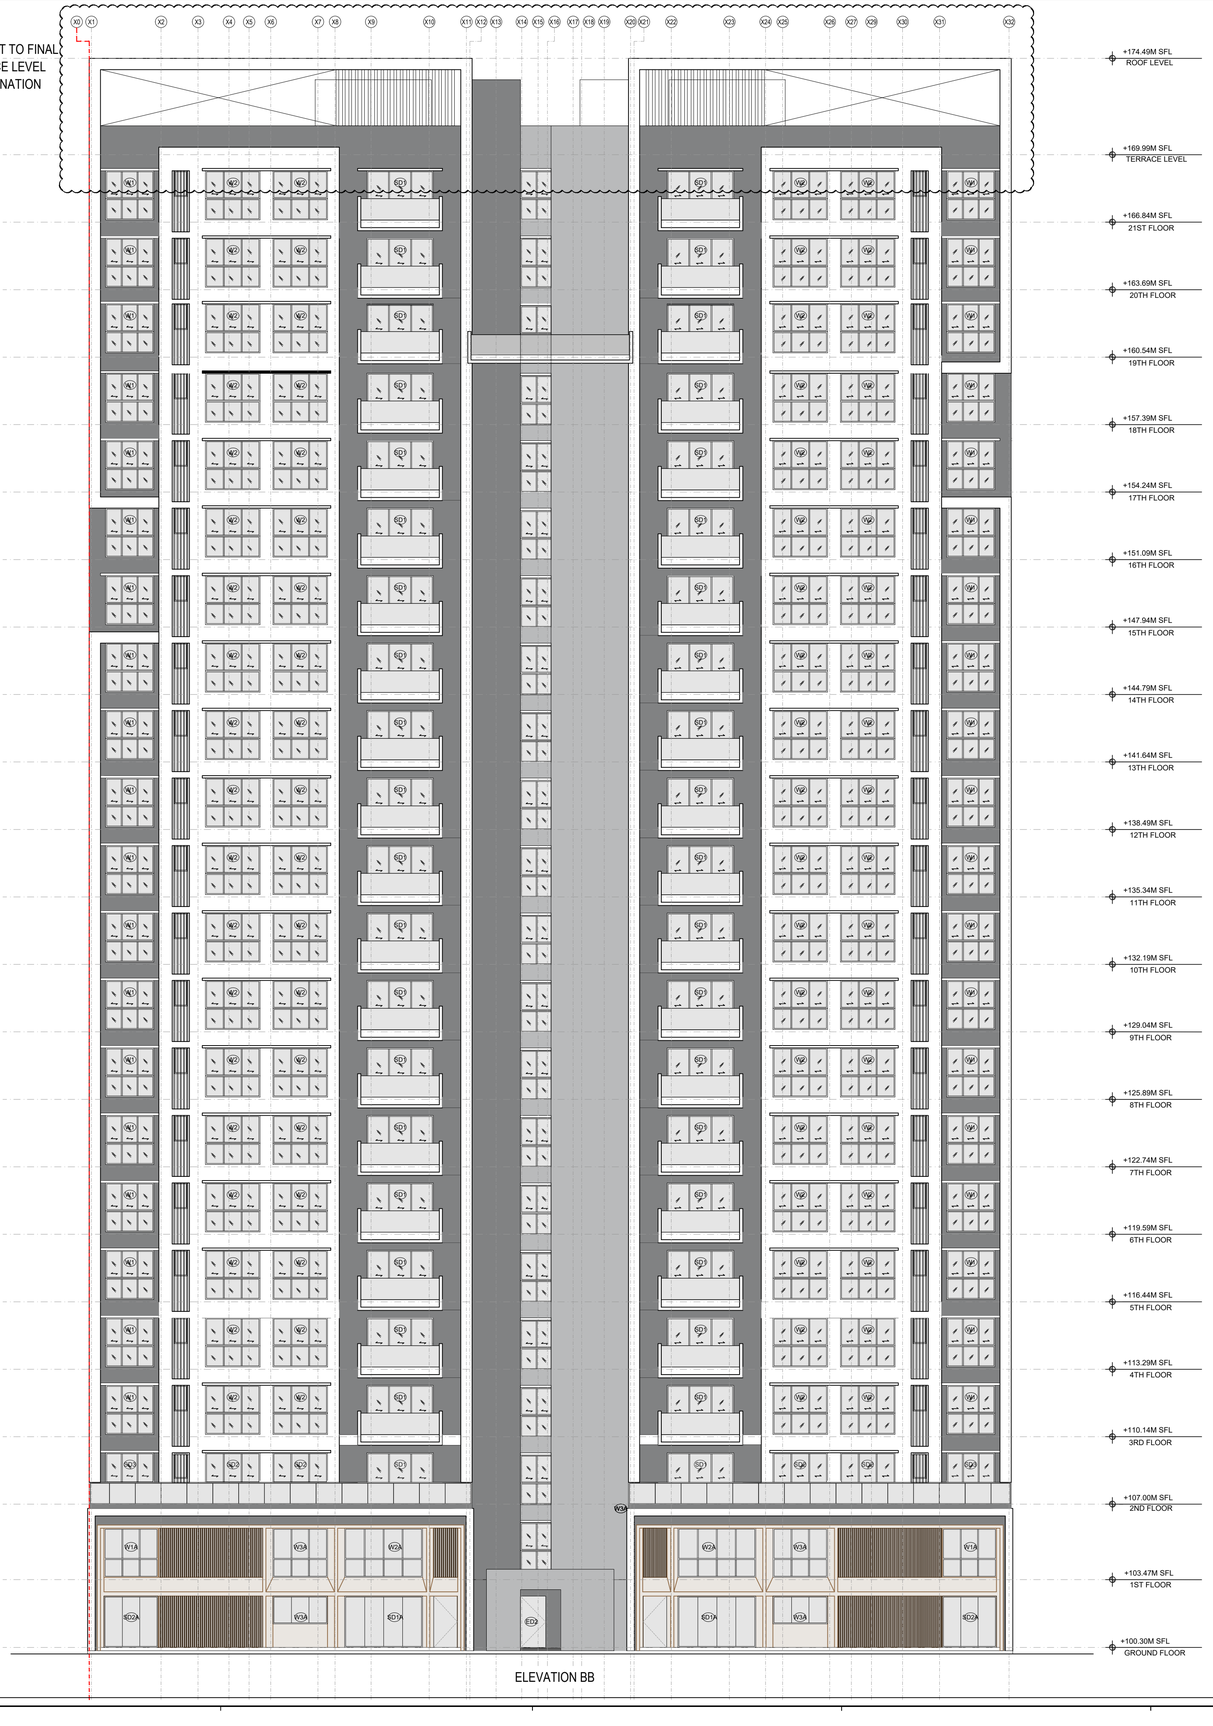


ELEVATION BB

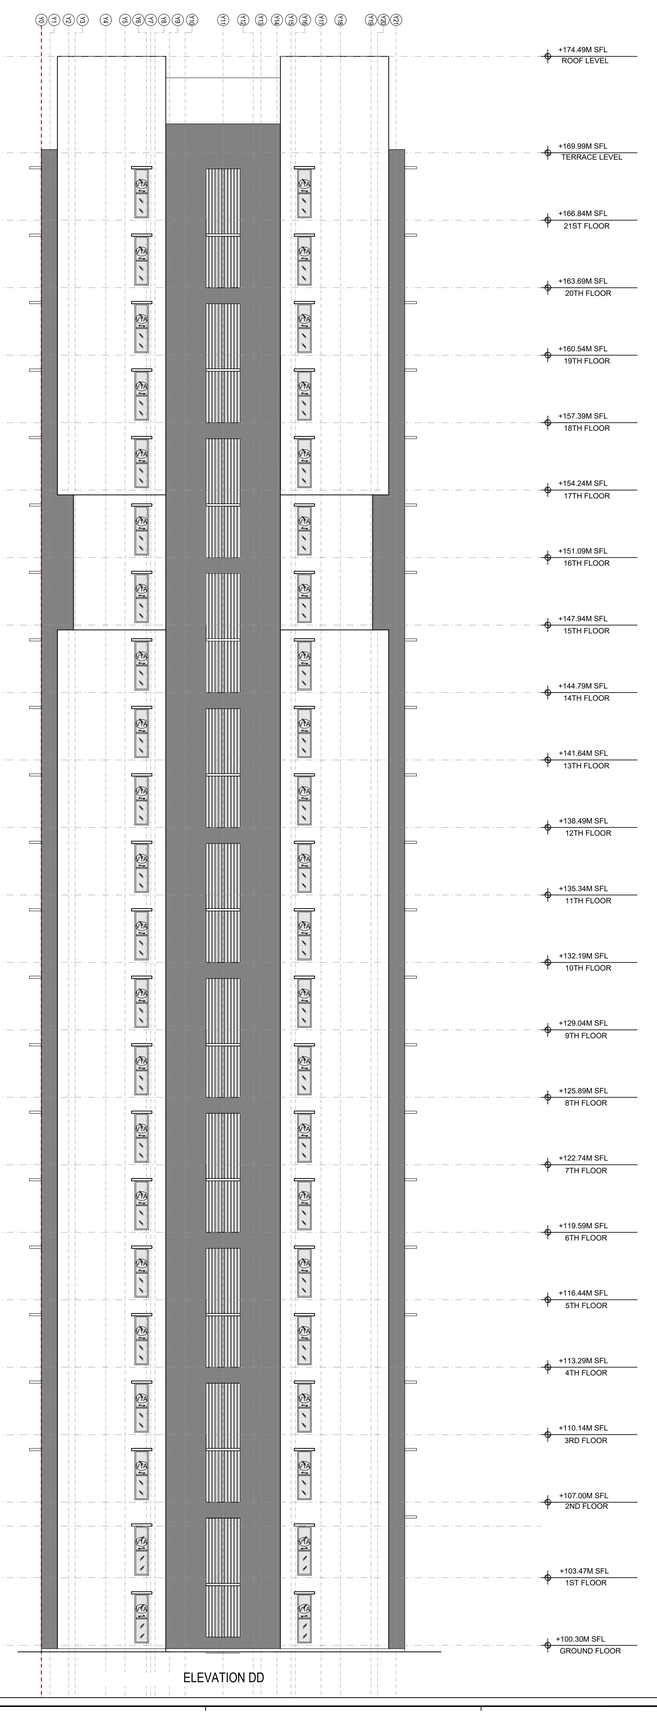



ELEVATION DD

## GENERAL NOTES

1 : All dimensions are in millimeters and levels in meters unless specified otherwise.
2 : Do not scale the drawing; follow written dimensions.
3 : All dimensions are unfinished dimensions unless specified otherwise.
4 : Any discrepancies should be brought to the notice of the Architect prior to execution of job / procuring materials at site.
5 : This drawing is the property of Kapadia Associates and should not be reproduced, copied, handed over to a third party or used for any purpose other than for which it has been issued.
6 : This drawing is to be read in conjunction with all relevant structural & services drawings.

KEY PLAN

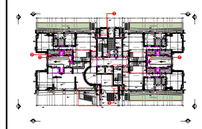

| REVISION INDEX | | |
|---|---|---|
| REV.NO. | DATE | DESCRIPTION |
| R- 00 | 19-08-2019 | |
| R- 01 | 11-12-2019 | |

CONSULTANTS

STRUCT BOMBAY CONSULTANTS.
Structural Consultants
Tel : 022-24937510,24933986
email : sbcbom@gmail.com

MICRO ENGINEERING
MEP Consultants
Tel : 0120-4558718
email : business@meindia.com

PBB
Planner /Landscape Architect
Tel : 079 6923054
email : landscapeindia@usg.net

STAMP & SIGN

NORTH

| PROJECT TITLE | PROJ.NO |
|---|---|
| PALAVA - LAKEFRONT SECTOR- 4 | L-10518 |
| DRAWING TITLE | DWG.NO |
| AR-SERENITY WING D - ELEVATION BB AND DD | 502 |
| DRAWING STAGE | REV.NO |
| WORKING DRAWING | R-01 |

| DRAWN | CHECKED | SCALE | DATE |
|---|---|---|---|
| BB | ES | 1:100 | 11-12-2019 |

KAPADIA ASSOCIATES
architecture • urban design
103-114
Peninsula Centre,Dr. S.S. Rao Road,
Off Ambedkar Road,Parel East,
Mumbai 400012
Tel : 91-22-6660 2656 / 59
Fax : 91-22-6660 2544
E-mail : kas@vsnl.in
Website : www.kaa.in