
A3

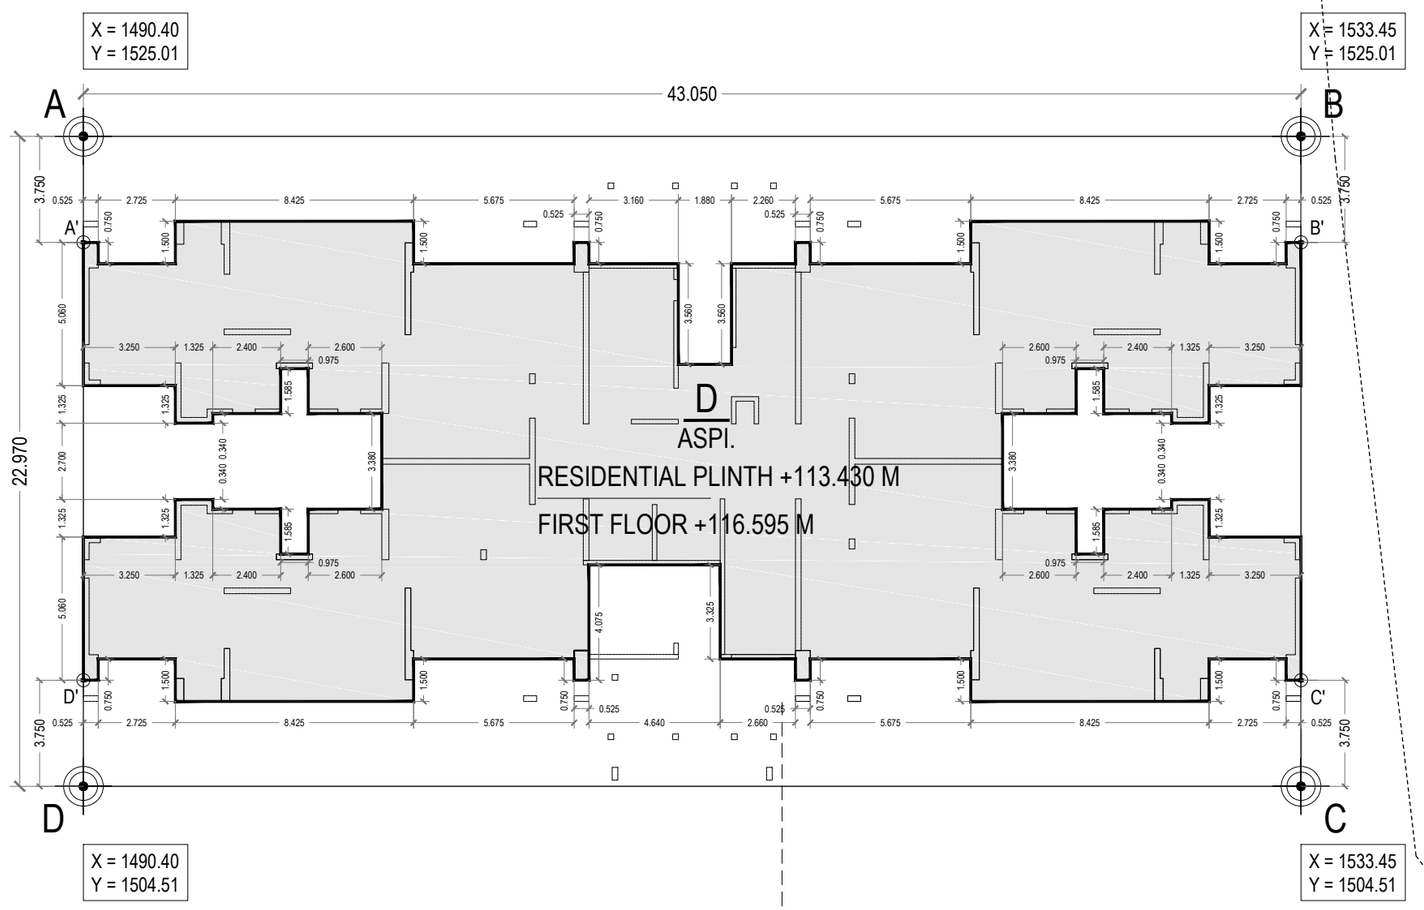

GENERAL NOTES
1 : All dimensions are in millimeters and levels in meters unless specified otherwise.
2 : Do not scale the drawing; follow written dimensions.
3 : All dimensions are unfinished dimensions unless specified otherwise.
4 : Any discrepancies should be brought to the notice of the Architect prior to execution of job / procuring materials at site.
5 : This drawing is the property of Kapadia Associates and should not be reproduced, copied, handed over to a third party or used for any purpose other than for which it has been issued.
6 : This drawing is to be read in conjunction with all relevant structural & services drawings.

REVISION INDEX		
REV.NO.	DATE	DESCRIPTION

PROJECT TITLE	PROJ.NO.
PALAVA LAKEFRONT SECTOR 4	**L-10518**
DRAWING STAGE	REV.NO.
WORKING DRAWING	**R-00**

DRAWING TITLE	DWG.NO.
AR-SERENITY WING D_SET-OUT PLAN	**101**

DRAWN	SCALE	DATE
ES	1:200	12-07-2019

KAPADIA ASSOCIATES
architecture • urban design
112-114
Peninsula Centre,Dr. S.S. Rao Road,
Off Ambedkar Road,Parel East,
Mumbai 400012
Tel : 91-22-6660 2838 / 39
Fax : 91-22-6660 2844
E-mail : kapl@kapl.in
Website: www.kapl.in