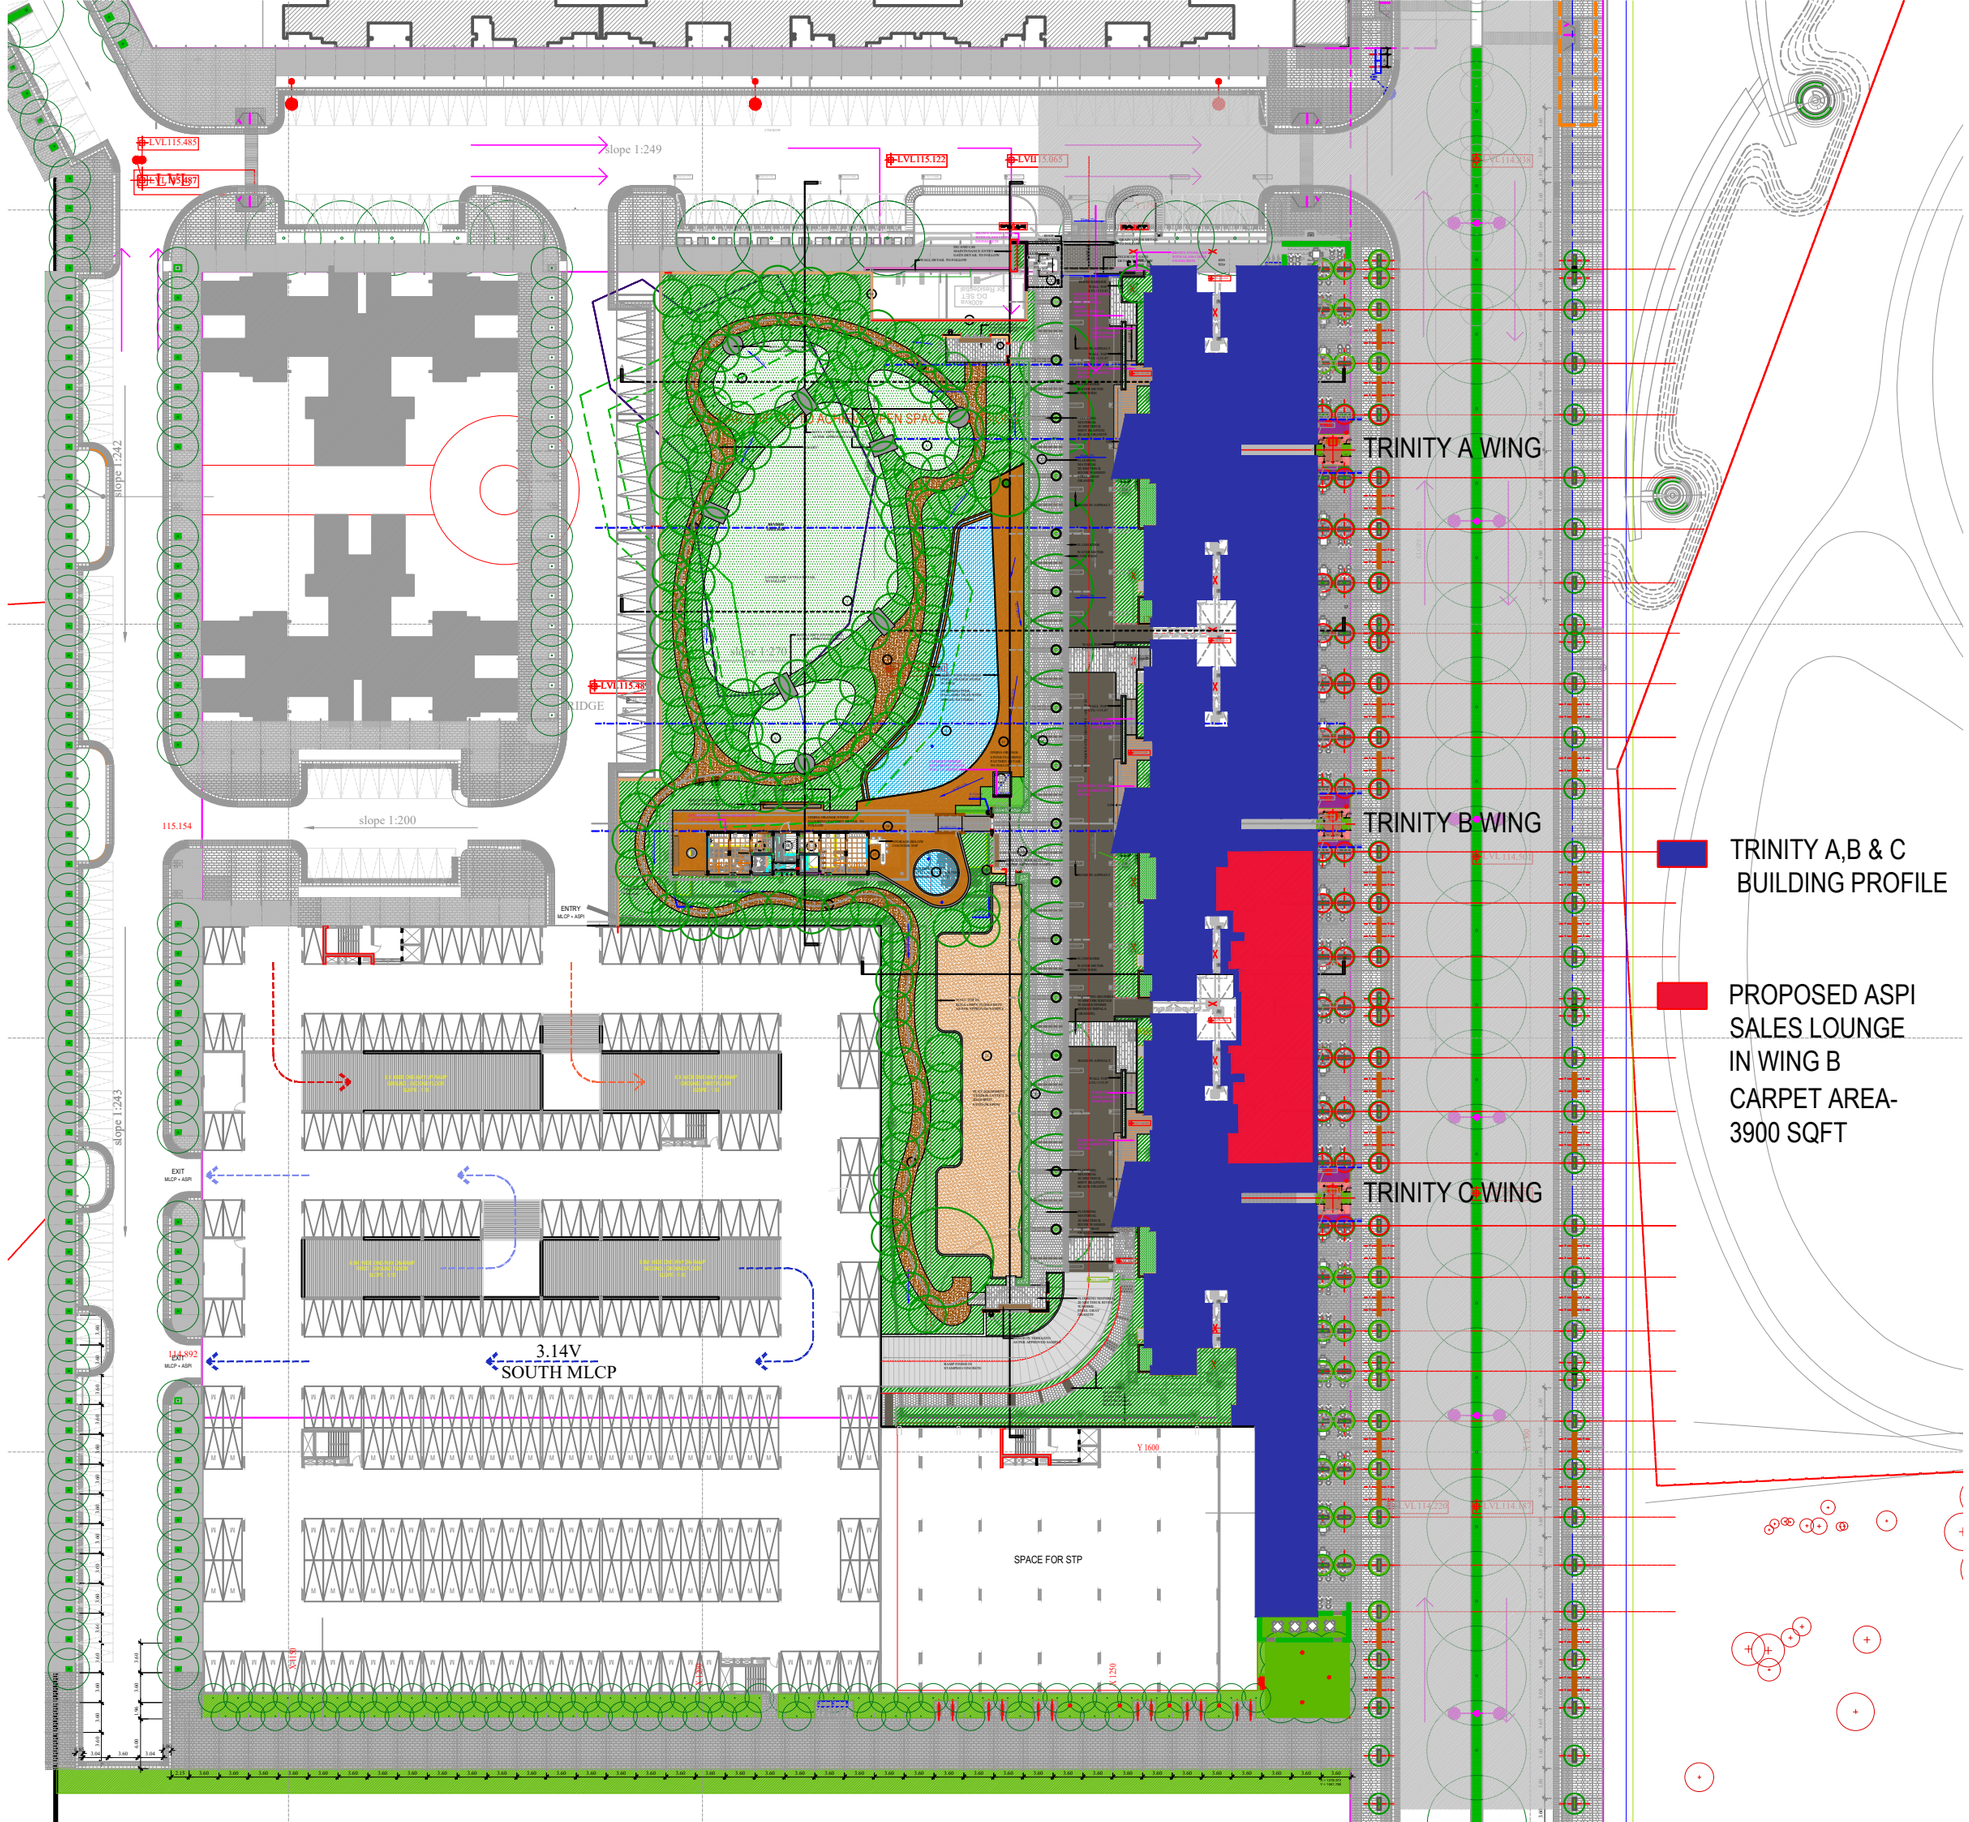

TRINITY A WING
TRINITY B WING
TRINITY C WING
TRINITY A,B & C
BUILDING PROFILE
PROPOSED ASPI
SALES LOUNGE
IN WING B
CARPET AREA-
3900 SQFT
3.14V
SOUTH MLCP
SPACE FOR STP
slope 1:249
slope 1:200
slope 1:242
slope 1:243
LVL115.485
LVL115.122
LVL115.055
LVL115.154
LVL114.892
LVL114.230
LVL114.307
Y 1600
Y 1250
Y 1150
Y 1100
EXIT
MLCP + ASPI
ENTRY
MLCP + ASPI