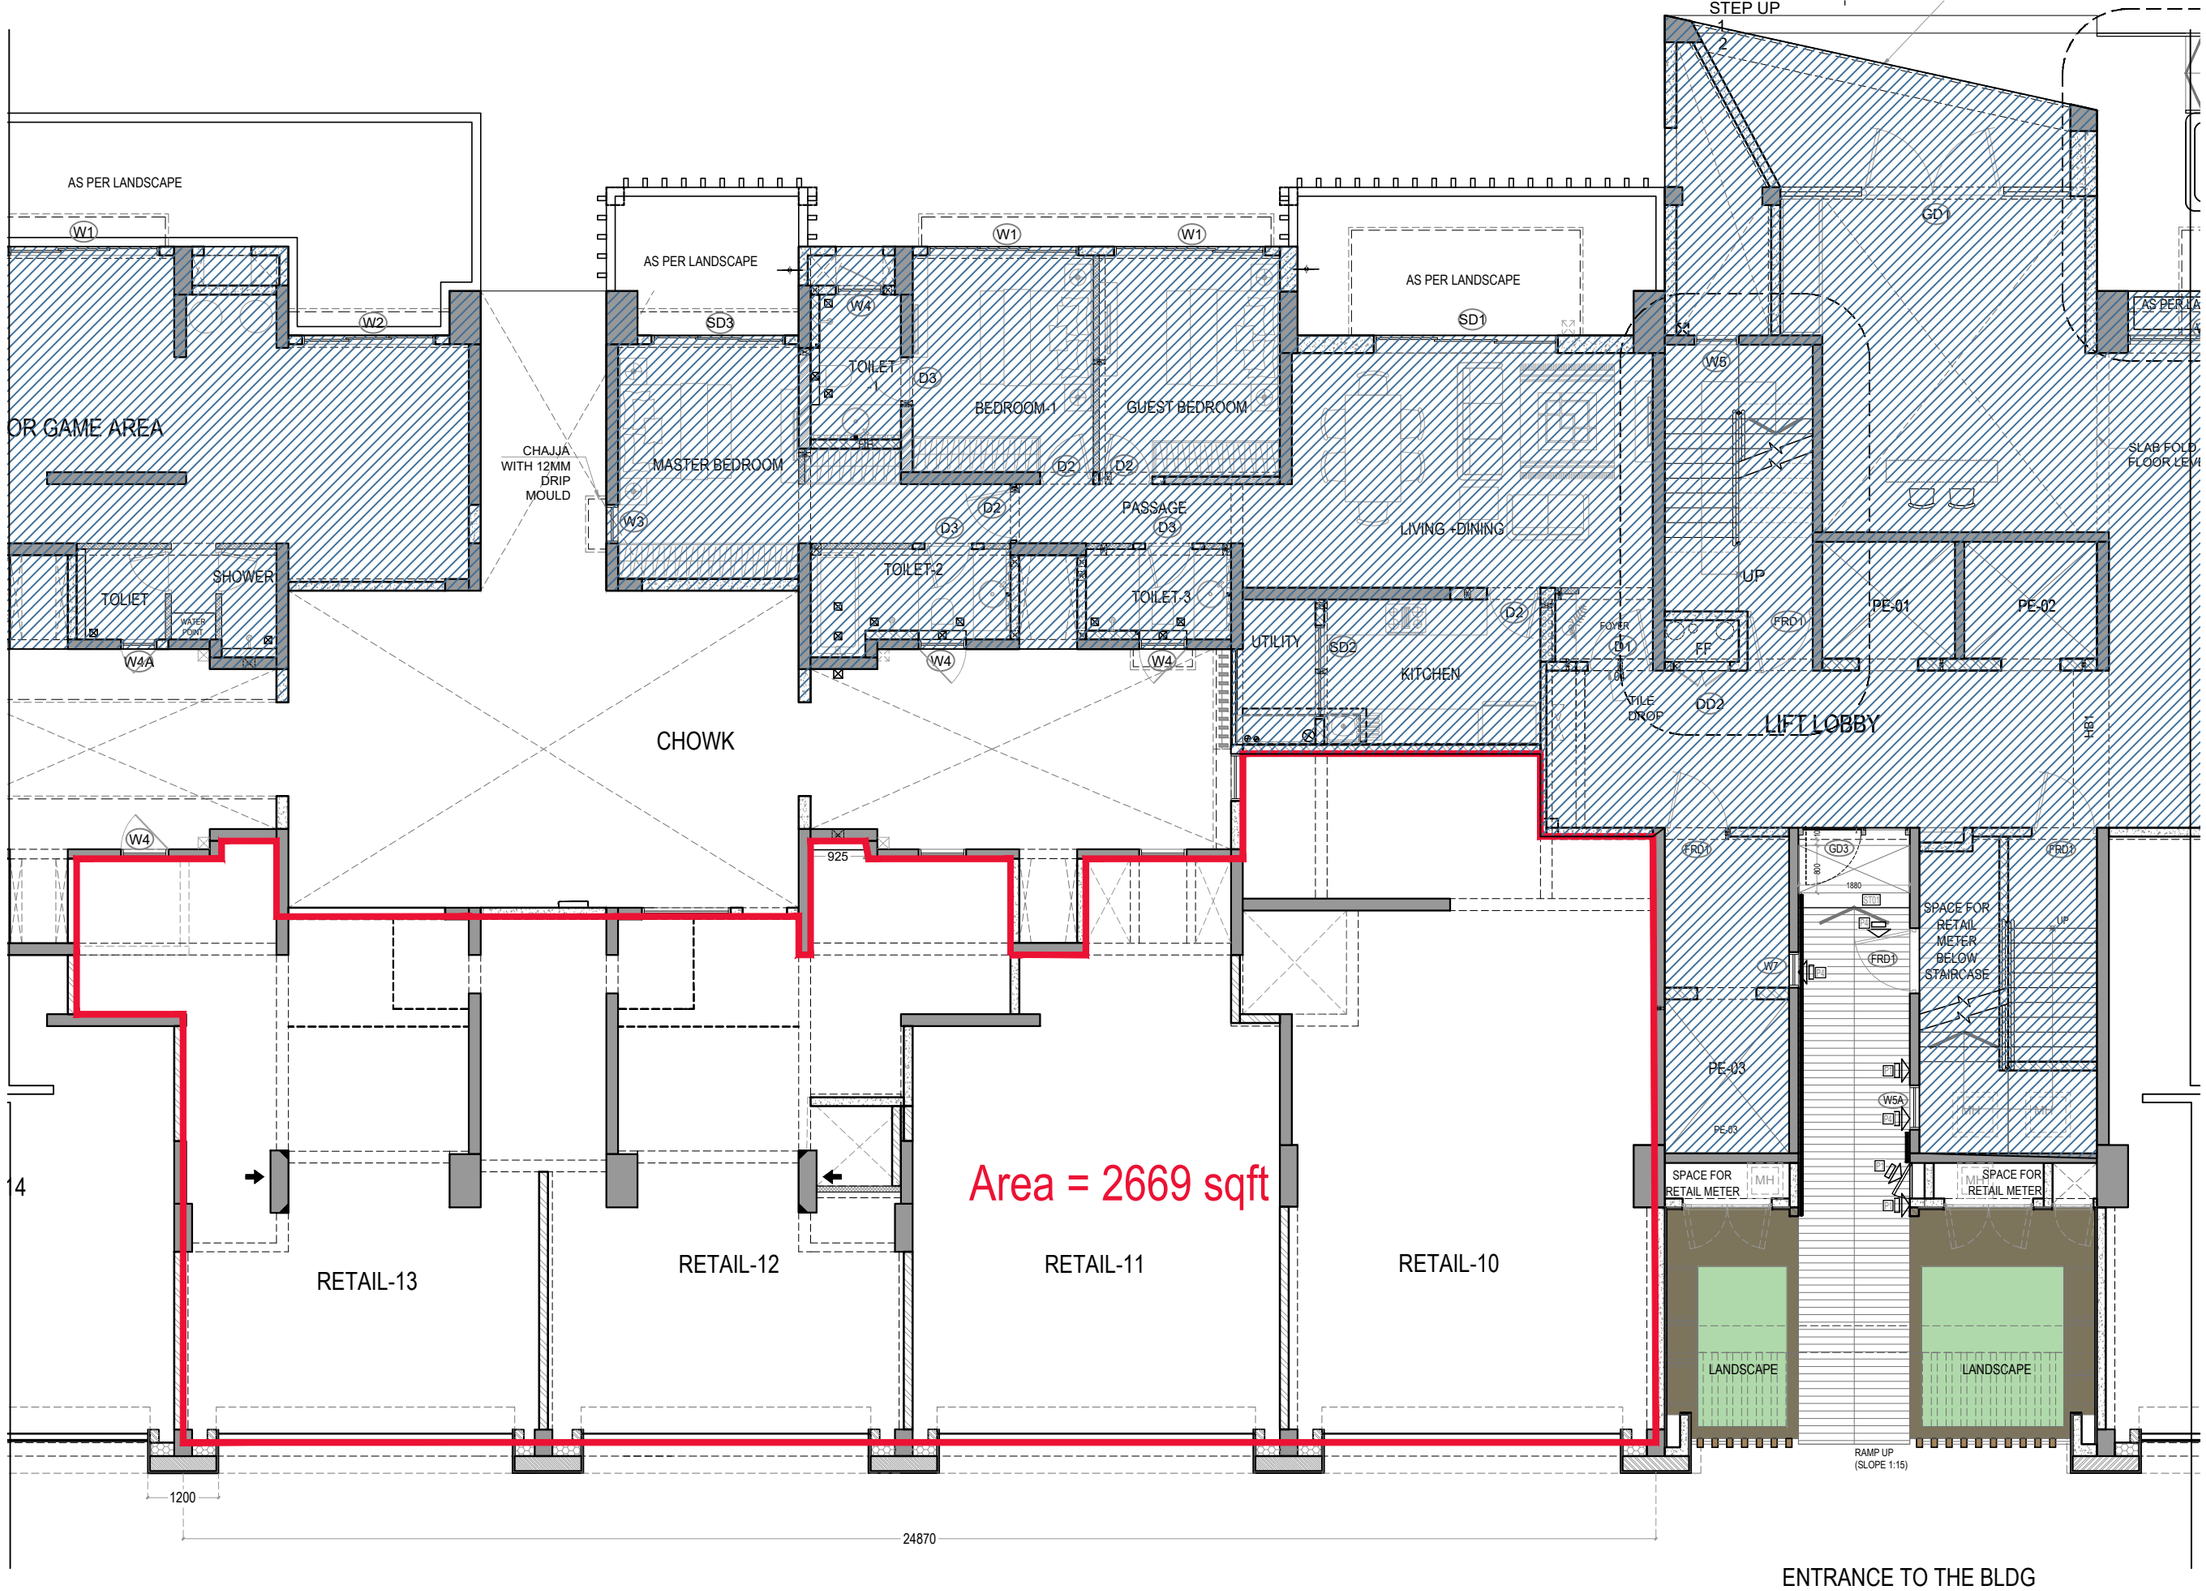


GROUND FLOOR PLAN (PART 2)
WING-B

N