




PRODUCED BY AN AUTODESK STUDENT VERSION

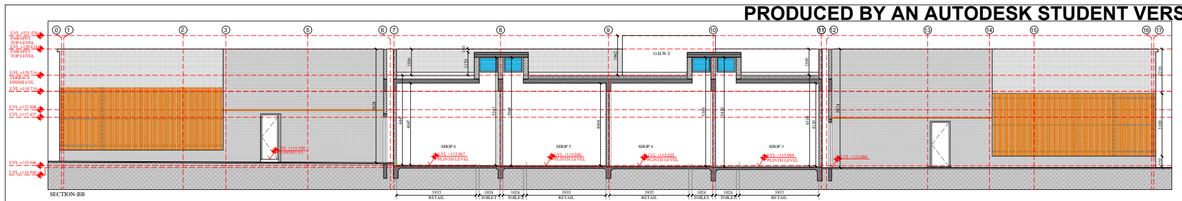


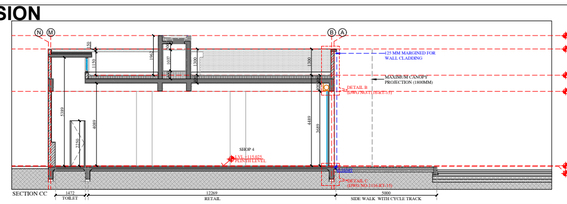


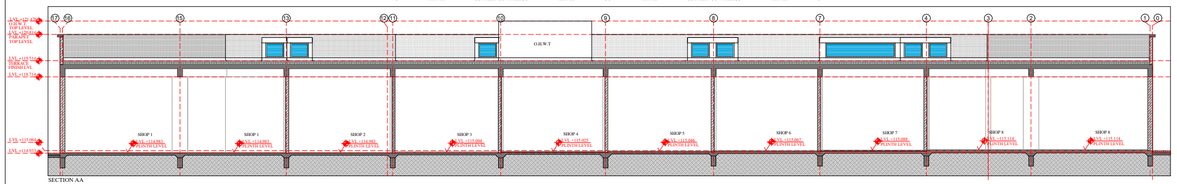


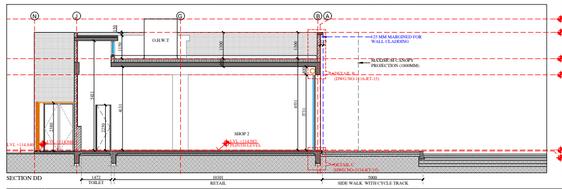

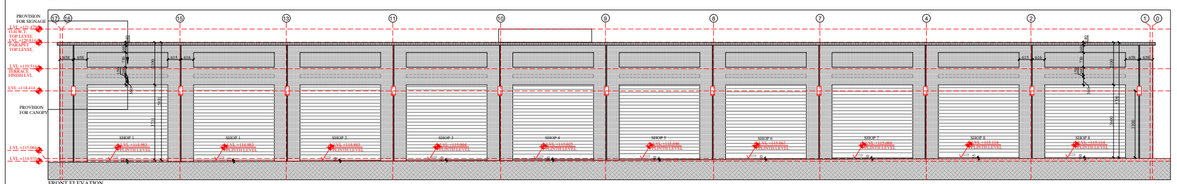

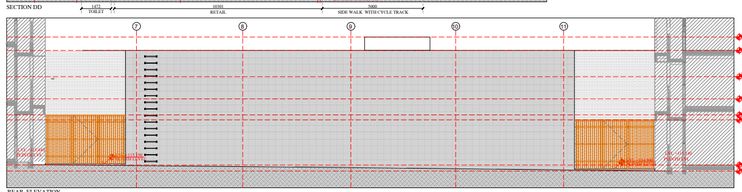

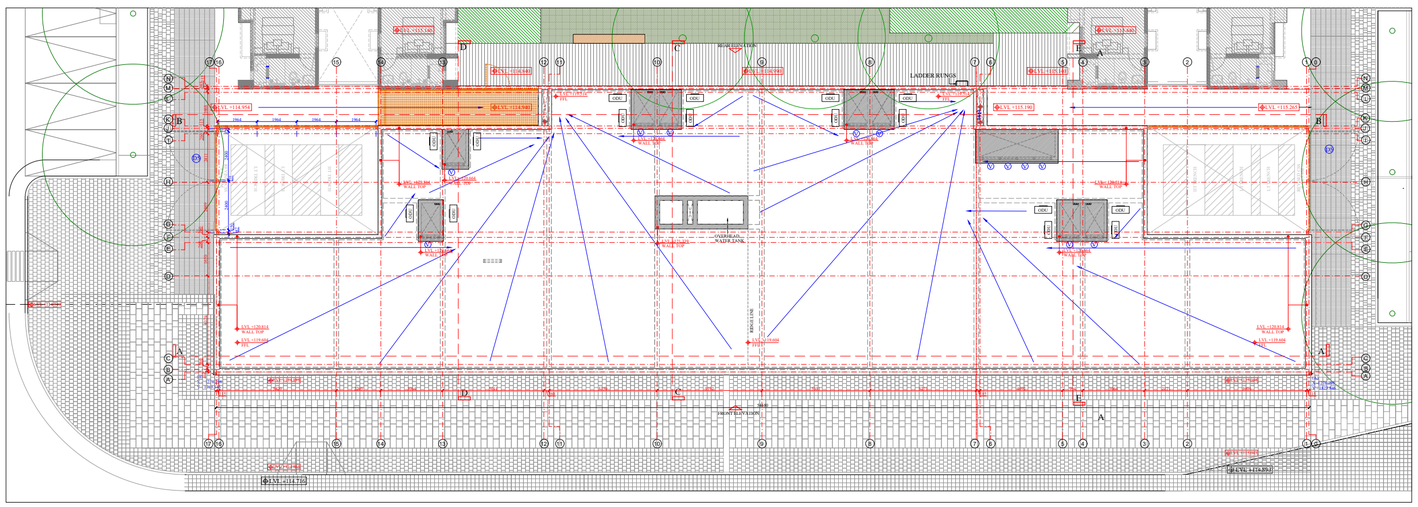

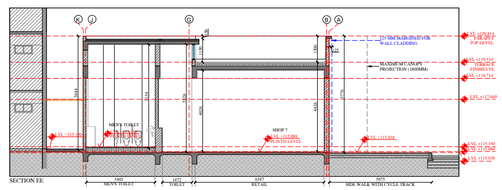

DOORS SCHEDULE


GROUND FLOOR					
TYPE	No.	Size	SILL LEVEL	LINTEL LEVEL	REMARKS
D1	3	0.95 M X 2.25 M	0.00 M	2.25 M	
D2	2	0.90 M X 2.25 M	0.00 M	2.25 M	
D3	8	0.75 M X 2.25 M	0.00 M	2.25 M	
D4	2	0.90 M X 2.25 M	0.00 M	2.25 M	
D5	2	4.90 M X 3.65 M	0.00 M	2.25 M	2 NO SCREENING METAL DOORS

ROLLING SHUTTER SCHEDULE

R1	12	4.90 M WIDE			HEIGHTS WILL VARY ACCORDING TO THE PLINTH LEVELS OF THE SHOPS

WINDOWS SCHEDULE

TERRACE FLOOR					
TYPE	No.	SIZE	SILL LEVEL	LINTEL LEVEL	REMARKS
V1	8	0.90 M X 0.75 M	0.15 M	0.00 M	LEVELS ARE MEASURED FROM TERRACE FINISHED FLOOR LEVEL
V2	1				

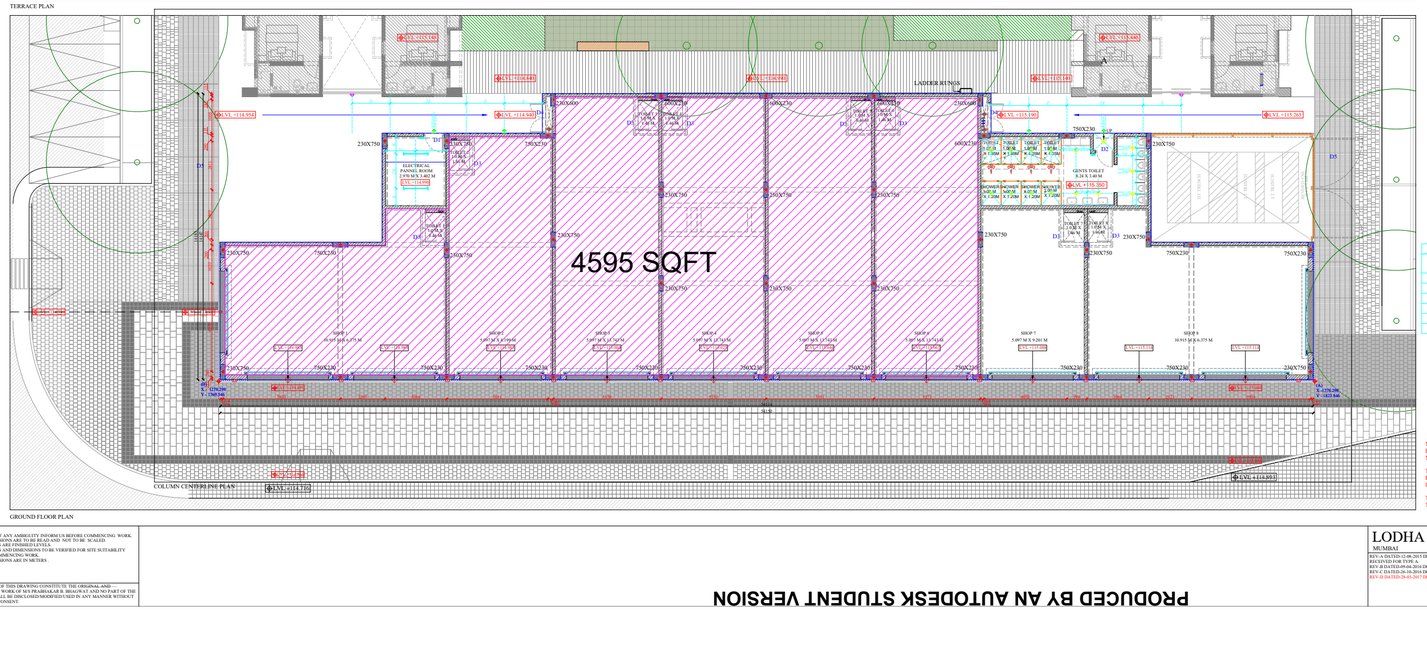


LEGEND :-

	WALL MOUNTED LIGHT - 01 (FACADE LIGHTS IN STREET LIGHTING LOOP)
	WALL MOUNTED LIGHT - 02
	WALL MOUNTED LIGHT - 03
	CEILING LIGHT
	TUBE LIGHT
	EXHAUST FAN
	SWITCH BOARD

NOTE:
PAVEMENT FLOORING TO BE REFERRED FROM NORTH SPINE FLOORING PLAN DRAWING NO. -

TOILETS AND OFFICES FLOORING TO BE REFER FROM DETAIL FLOORING DRAWING NO. 1116-RT-15

TYPICAL DETAILS TO BE REFERRED FROM TYPICAL DETAILS DRAWING NO. 1116-RT-11

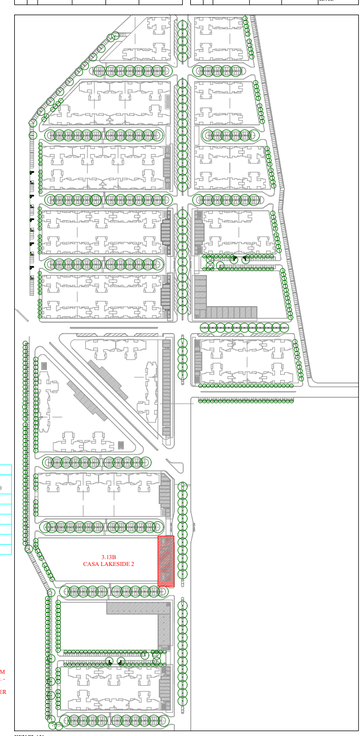

KEY PLAN

NOTES
-- IN EVENT OF ANY AMBIGUITY INFORM US BEFORE COMMENCING WORK.
-- ALL DIMENSIONS ARE TO BE READ AND NOT TO BE SCALED.
-- ALL LEVELS ARE APPROXIMATE.
-- ALL DIMENSIONS ARE TO BE CHECKED TO BE VERIFIED FOR SITE SUITABILITY BEFORE COMMENCING WORK.
-- ALL DIMENSIONS ARE IN METERS.

--- CONTENTS OF THIS DRAWING CONSTITUTE THE ORIGINAL AND UNPUBLISHED WORK OF M/S PRABHAKAR B. BHAGWAT AND NO PART OF THE DRAWING SHALL BE DISCLOSED/MODIFIED/USED IN ANY MANNER WITHOUT THEIR PRIOR CONSENT.

PRODUCED BY AN AUTODESK STUDENT VERSION

LODHA PALAVA
MUMBAI

REV:-A DATED 12-08-2015 DRAWING MODIFIED AND UPDATED AS PER THE COMMENTS RECEIVED FOR TYPE A.
REV: B DATED 09-04-2016 DRAWING MODIFIED.
REV: C DATED 26-10-2016 DRAWING MODIFIED.
REV:- D DATED 28-03-2017 DRAWING MODIFIED.

SCALE: 1:100
PROJ. NO.1116-RT 08
DATE: 24-02-2015

TITLE: RETAIL CLUSTER 3.13B CASA LAKESIDE II
FOR DISCUSSION
CHECKED BY:- ANKIT

PRABHAKAR B BHAGWAT

M/S Prabhakar B Bhagwat, Landscape Architects & Architects & Environmental Planners.
901 Panchtirth, Opp. Arjunvilla, Satellite Road, Ahmedabad 380 015.
Telefax : 91-079- 2692 3054, 2692 0554, 4006 1192 E-mail: landscapeindia@mtnl.net.in
Website: www.landscapeindia.net

PRODUCED BY AN AUTODESK STUDENT VERSION