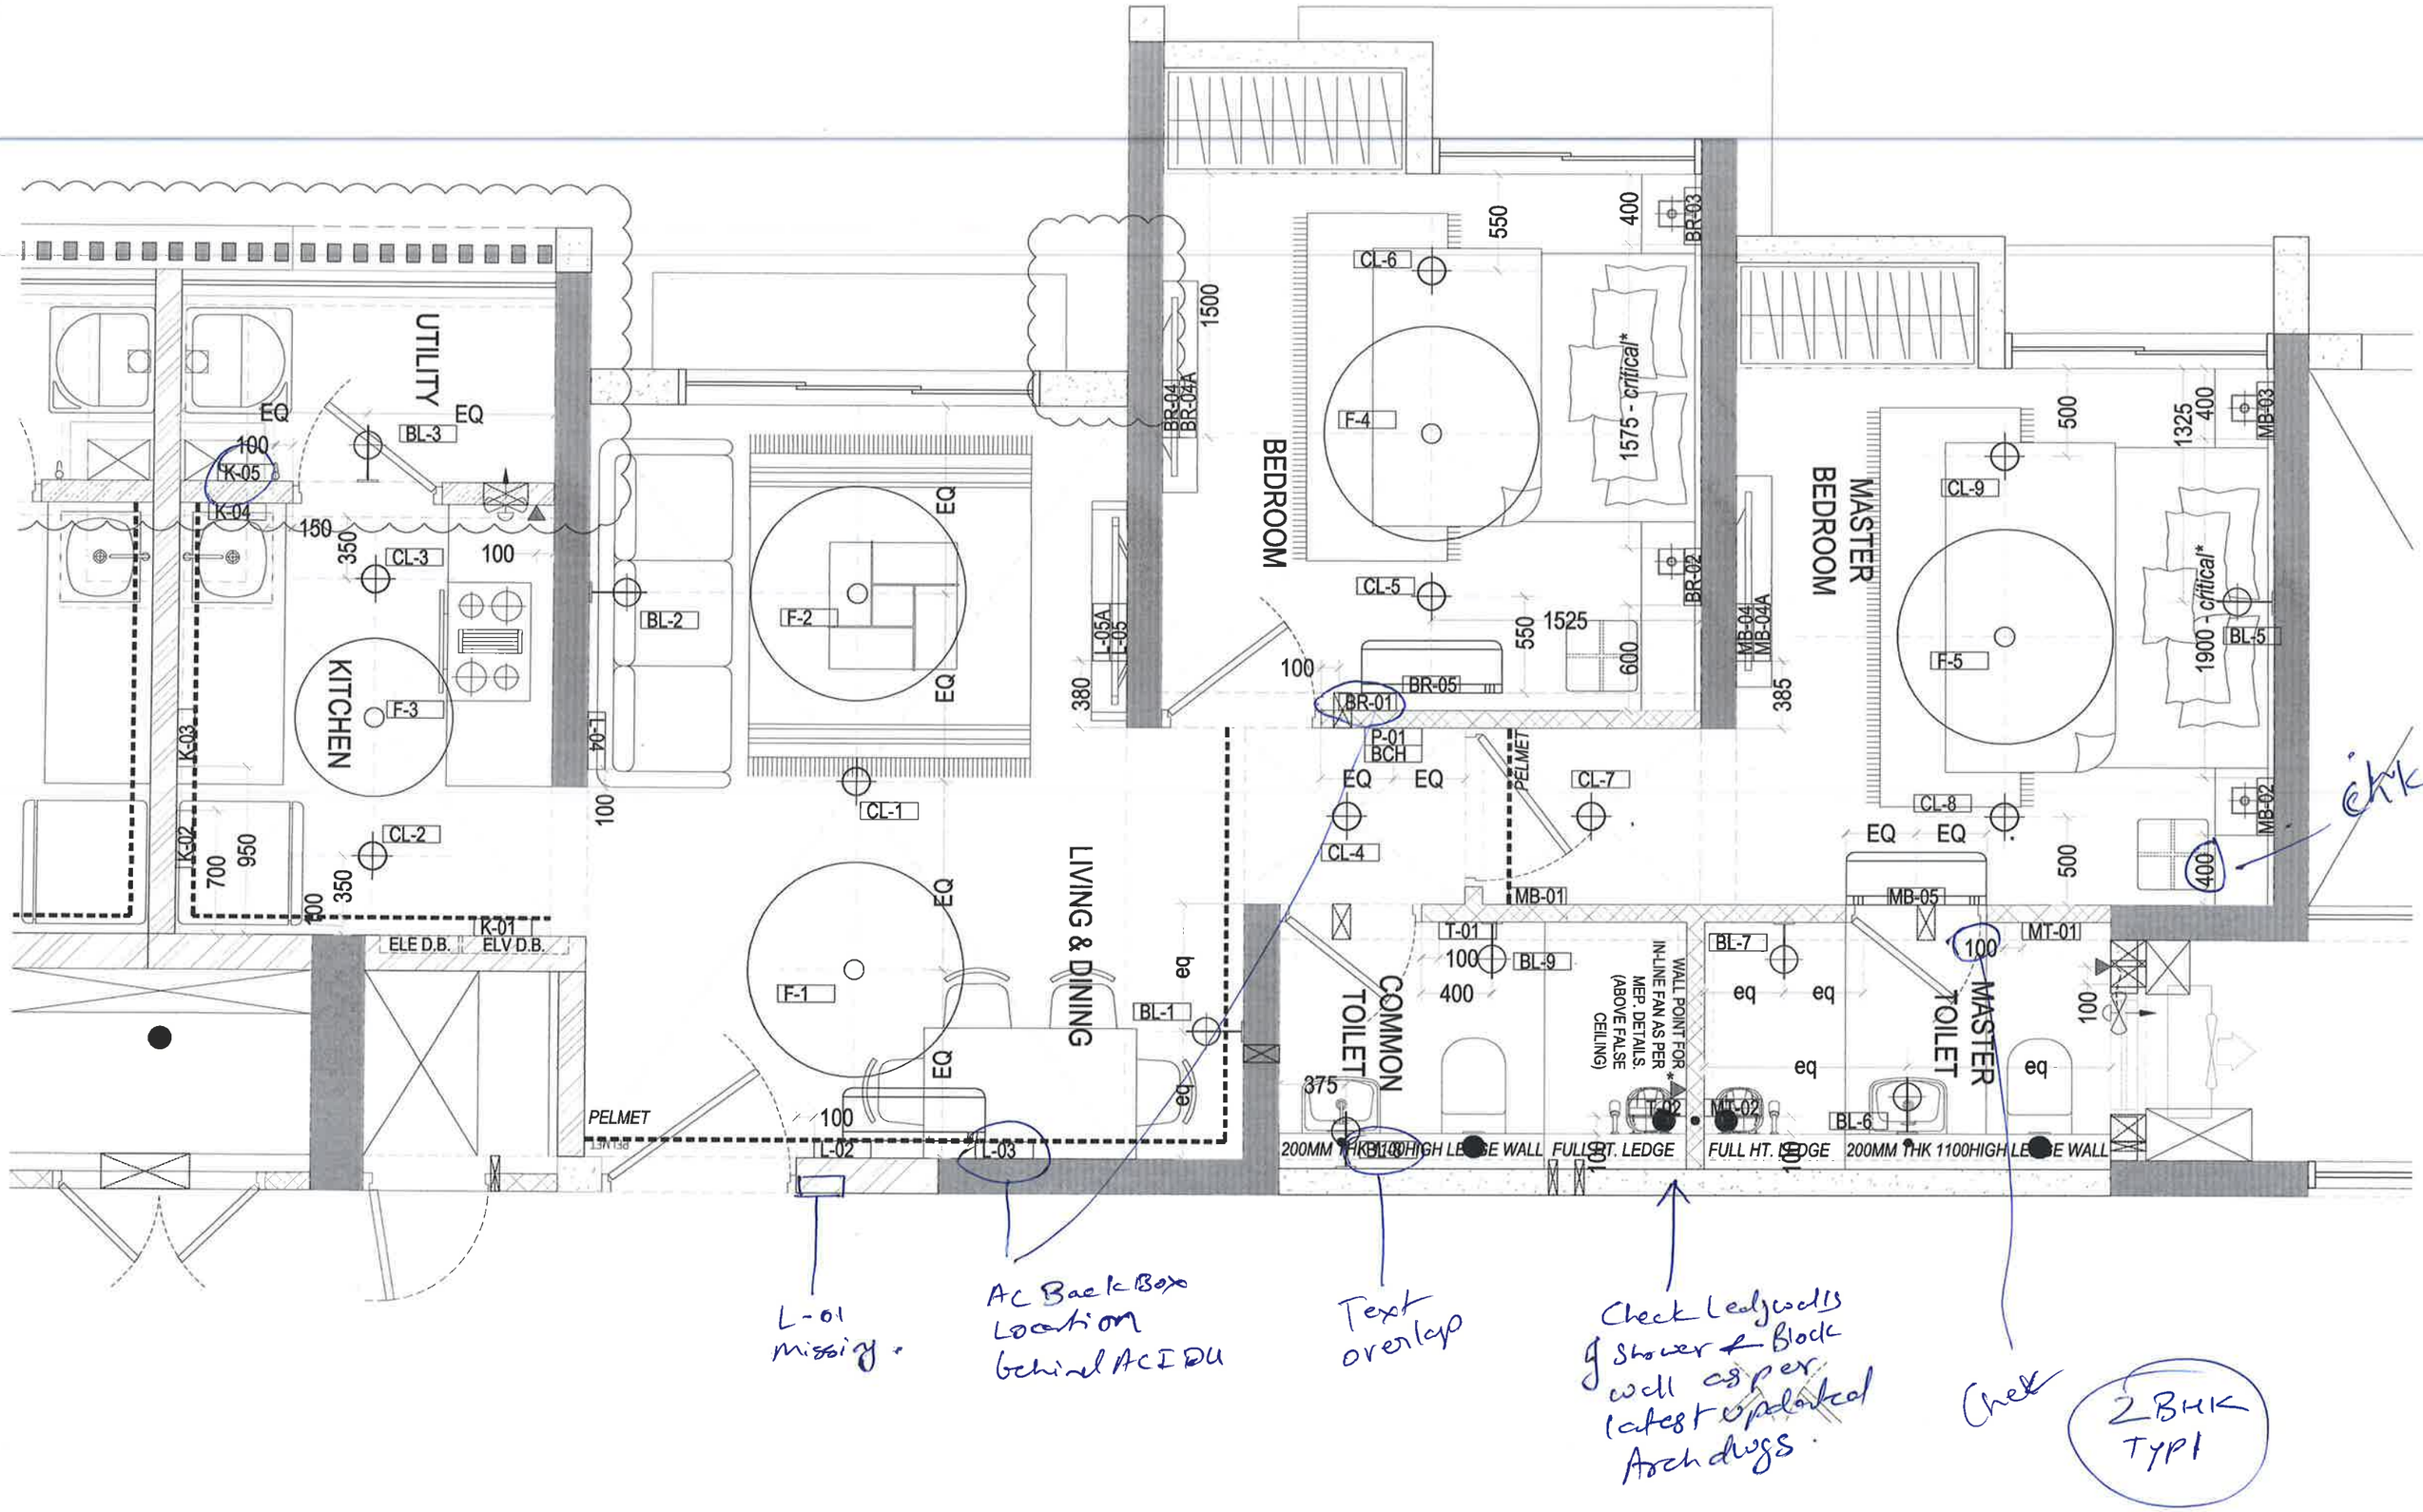

UTILITY
EQ
BL-3
K-05
K-04
150
350
CL-3
100
BL-2
KITCHEN
F-3
K-03
K-02
700
950
CL-2
100
350
K-01
ELE D.B.
ELV D.B.
L-04
100
F-2
EQ
CL-1
F-1
LIVING & DINING
BL-1
PELMET
100
L-02
L-03
BR-04
BR-04A
1500
BEDROOM
CL-6
550
400
BR-03
F-4
1575 - critical*
CL-5
BR-02
L-05A
L-05
380
550
1525
600
100
BR-05
BR-01
P-01
BCH
MB-04
MB-04A
385
EQ
EQ
PELMET
CL-7
CL-4
MB-01
T-01
100
BL-9
400
COMMON
TOILET
375
WALL POINT FOR IN-LINE FAN AS PER MEP. DETAILS. (ABOVE FALSE CEILING)
T-02
MT-02
200MM THK 1100HIGH LEDGE WALL
FULL HT. LEDGE
MASTER
BEDROOM
500
1325
400
MB-03
CL-9
F-5
1900 - critical*
BL-5
CL-8
EQ
EQ
500
MB-02
400
MB-05
MT-01
100
BL-7
eq
eq
eq
eq
MASTER
TOILET
100
BL-6
200MM THK 1100HIGH LEDGE WALL
L-01 Missing.
AC Back Box Location behind AC IDU
Text overlap
Check Ledgewalls & Shower Block wall as per latest updated Arch dwgs.
Check
2 BHK TYP I

PALAVA LAKEFRONT - E8 TYPOLOGY

2 BHK - TYPE 1

SR.NO.	SR.NO.	POINT CONTROL	MODULES	HT. OF SB (BTM OF SB FROM SL)	REMARKS
L-01	1	BELL POINT	1	1450MM	
LIVING-DINING					
L-02	1	BL-1	1	1250MM	
	2	F-1 (ONLY REGULATOR)	2		
	3	6-A SOCKET WITH SWITCH	3		
L-03	1	20A-A C BACK BOX	2	+250MM FROM BEAM BOTTOM[1350 BEAM DEPTH]	
L-04	1	CL-1	1		
	2	F-2 (ONLY REGULATOR)	2		TO BE PLACED IN 2 ROWS OF 6/8 MODULE
	3	BL-2	1		BOARDS INSTEAD OF
	4	AC (SWITCH)	2	600MM	ONE LARGE 10/12
	5	6-A - 2 SOCKETS WITH 2 SWITCH	6		MODULE SQUARE BOX
	6	TELEPHONE POINT	1		
	7	INTERCOM	1		
	8	CL-1A (DECK LIGHT)	1		ONLY APPLICABLE FOR APARTMENT WITH DECK
L-05	1	T.V	1		STB + TV ON SINGLE SWITCH [REFER KEY ELEVATION]
		6-A - 2 SOCKETS WITH 2 SWITCH	7	600MM	
	2	DATA	1		
L-05A	1	6-A TV SOCKET		850MM	
KITCHEN & UTILITY					
ELEC. & ELV. DB				1950MM (TOP OF DB)	
K-01	1	CL-2	1		
	2	CL-3	1		
	3	F-3 (ONLY REGULATOR)	2	1250MM	
	4	BL-3	1		
	5	EXHAUST FAN	1		
	6	6-A SOCKET & SWITCH (GENERAL)	3		
K-02	1	16-A SOCKET WITH SWITCH FOR REFRIDGERATOR	3	1250MM	
K-03	1	16-A SOCKET & SWITCH FOR MICROWAVE	3	1250MM	
K-04	1	6-A SOCKET WITH SWITCH FOR WATER PURIFIER	3	1600MM	
K-05	1	16-A SOCKET WITH SWITCH FOR WASHING MACHINE	3	1250MM	
PASSAGE					
P-01	1	CL-4	1	1250MM	
BCH		BELL CHIMER		1950 MM (TOP)	
COMMON TOILET					
T-01	1	BL-9	1		
	2	BL-8	1		
	3	GEYSER (SWITCH WITH INDICATOR)	1	1250MM	
	4	EXHAUST FAN	1		
	5	6-A SOCKET WITH SWITCH	3		
T-02	1	20-A SOCKET FOR GEYSER	2	2100MM	
BEDROOM					
BR-01	1	CL-5	1	1250MM	
BR-02	1	CL-6	1		
	2	F-4 (ONLY REGULATOR)	2	600MM	
	3	6-A SOCKET WITH SWITCH	3		
BR-03	1	AC (SWITCH)	2	600MM	
	1	6-A SOCKET WITH SWITCH	3		
BR-04	1	TV POINT	1	600MM	
	2	6-A - 1 SOCKET WITH 1 SWITCH	5		STB + TV ON SINGLE SWITCH [REFER KEY ELEVATION]
BR-04A	1	6-A TV SOCKET		850MM	
BR-05	1	20A-A.C BACK BOX	2	+250MM FROM BEAM BOTTOM[1350 BEAM DEPTH]	
MASTER BEDROOM					
MB-01	1	CL-7	1	1250MM	
MB-02	1	CL-8	1		
	2	F-5 (ONLY REGULATOR)	2	600MM	
	3	6-A SOCKET WITH SWITCH	3		
	4	BL-5	1		
MB-03	1	CL-9	1		
	2	AC (SWITCH)	2	600MM	
	3	6-A SOCKET WITH SWITCH	3		
MB-04	1	TV POINT	1	600MM	
	2	6-A - 1 SOCKET WITH 1 SWITCH	5		STB + TV ON SINGLE SWITCH [REFER KEY ELEVATION]
MB-04A	1	6-A TV SOCKET		850MM	
MB-05	1	20A-A C BACK BOX	2	+250MM FROM BEAM BOTTOM[1350 BEAM DEPTH]	
MASTER TOILET					
MT-01	1	BL-7	1		
	2	BL-6	1		
	3	GEYSER (SWITCH WITH INDICATOR)	1	1250MM	
	4	EXHAUST FAN	1		
	5	6-A SOCKET WITH SWITCH	3		
MT-02	1	20-A SOCKET FOR GEYSER	2	2100MM	