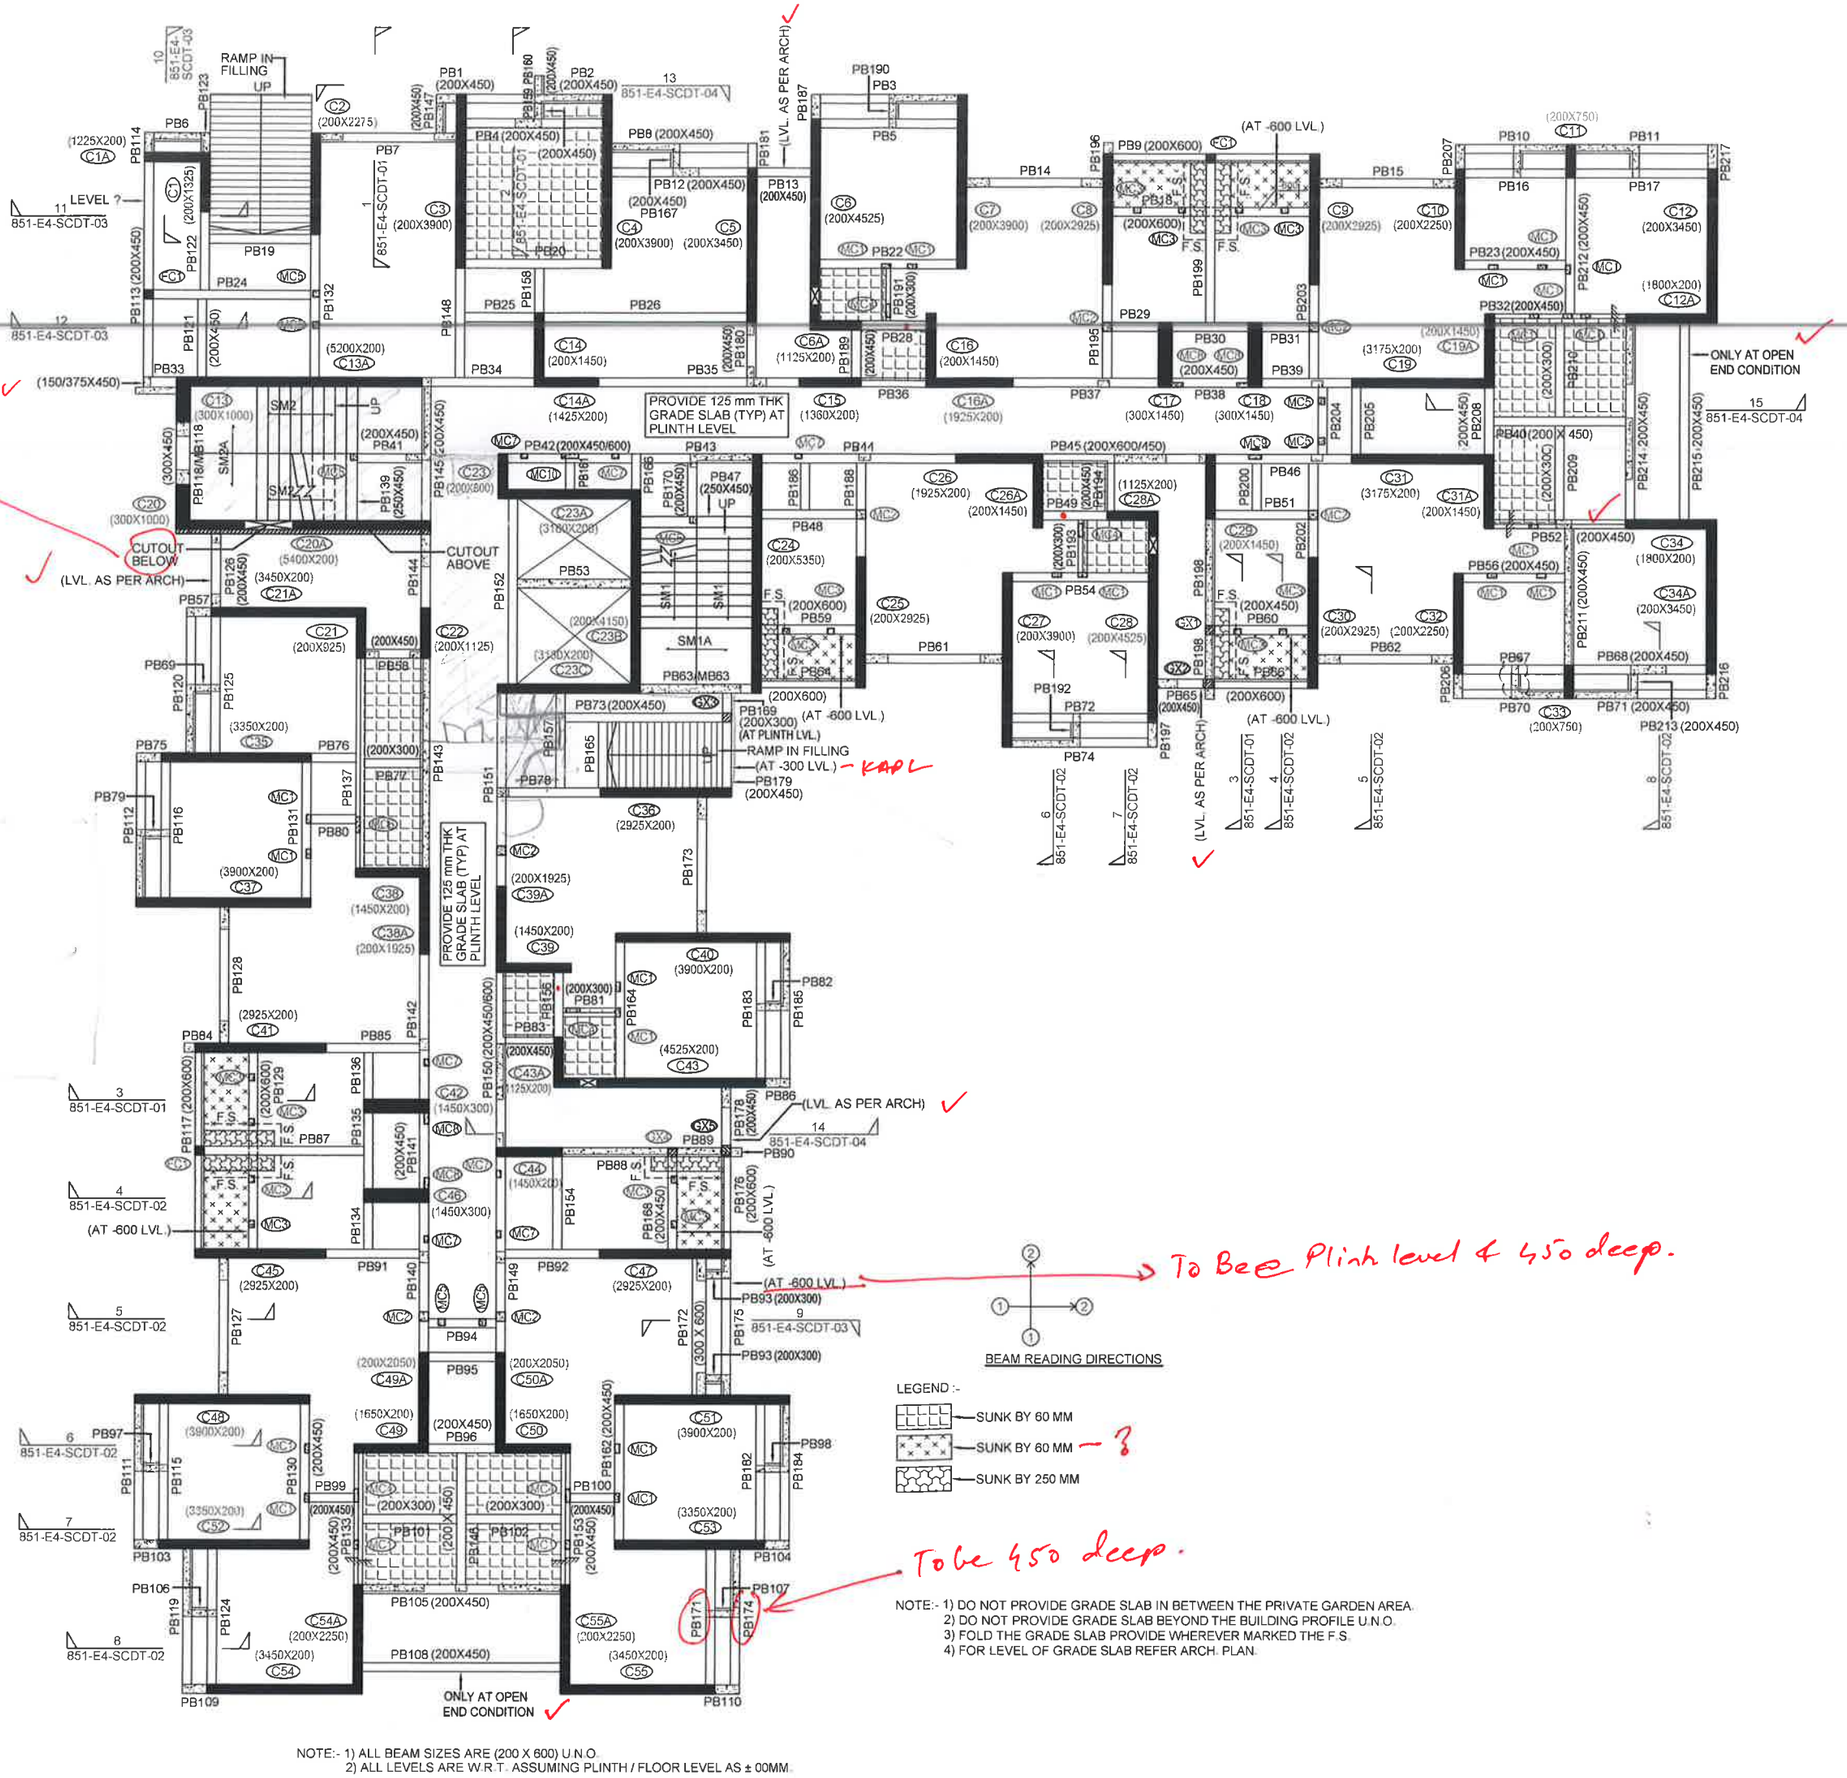
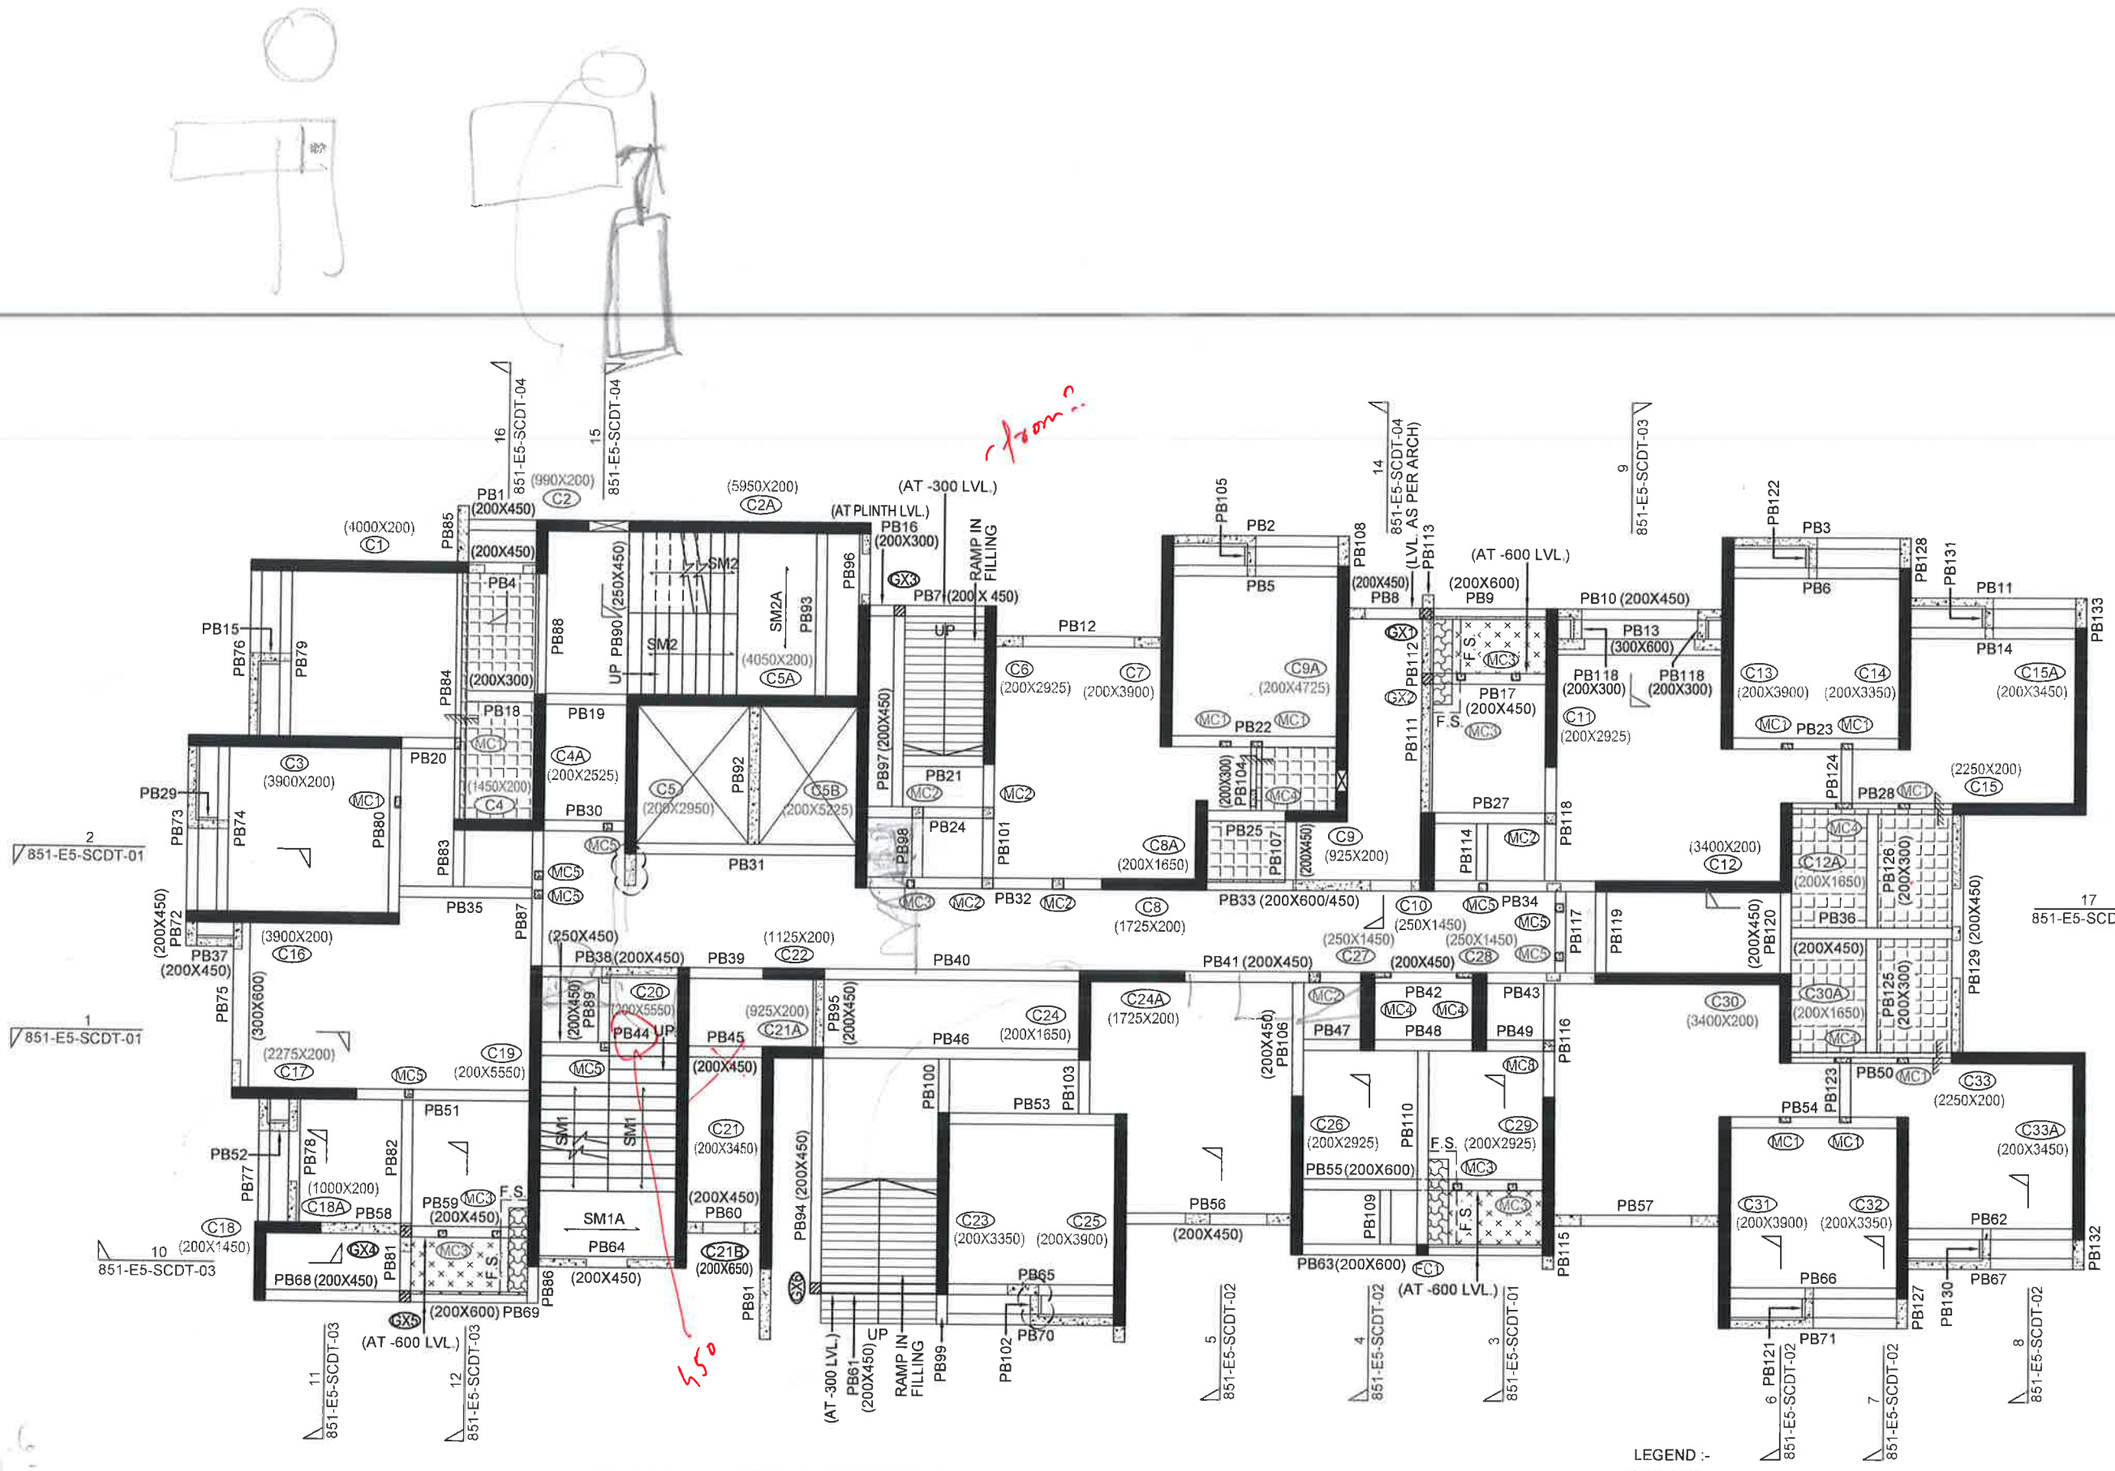

RAMP IN FILLING UP
LEVEL ?
(LVL. AS PER ARCH)
CUTOUT BELOW
CUTOUT ABOVE
PROVIDE 125 mm THK GRADE SLAB (TYP) AT PLINTH LEVEL
(AT -600 LVL.)
(AT -300 LVL.)
RAMP IN FILLING
ONLY AT OPEN END CONDITION
BEAM READING DIRECTIONS
LEGEND :-
SUNK BY 60 MM
SUNK BY 60 MM
SUNK BY 250 MM
To Beam Plinth level & 450 deep.
To be 450 deep.
NOTE:- 1) DO NOT PROVIDE GRADE SLAB IN BETWEEN THE PRIVATE GARDEN AREA.
2) DO NOT PROVIDE GRADE SLAB BEYOND THE BUILDING PROFILE U.N.O.
3) FOLD THE GRADE SLAB PROVIDE WHEREVER MARKED THE F.S.
4) FOR LEVEL OF GRADE SLAB REFER ARCH. PLAN.
NOTE:- 1) ALL BEAM SIZES ARE (200 X 600) U.N.O.
2) ALL LEVELS ARE W.R.T. ASSUMING PLINTH / FLOOR LEVEL AS ± 00MM.
E4
Plinth Beam
24/1/2020



NOTE:- 1) ALL BEAM SIZES ARE (200 X 600) U.N.O.
2) ALL LEVELS ARE W.R.T. ASSUMING PLINTH / FLOOR LEVEL AS ± 00MM.

NOTE:- 1) DO NOT PROVIDE GRADE SLAB IN BETWEEN THE PRIVATE GARDEN AREA.
2) DO NOT PROVIDE GRADE SLAB BEYOND THE BUILDING PROFILE U.N.O.
3) FOLD THE GRADE SLAB PROVIDE WHEREVER MARKED THE F.S.
4) FOR LEVEL OF GRADE SLAB REFER ARCH. PLAN.

BEAM READING DIRECTIONS

LEGEND :-
- SUNK BY 60 MM
- SUNK BY 60 MM
- SUNK BY 250 MM

F5
Plinth Beam
24/1/2020