
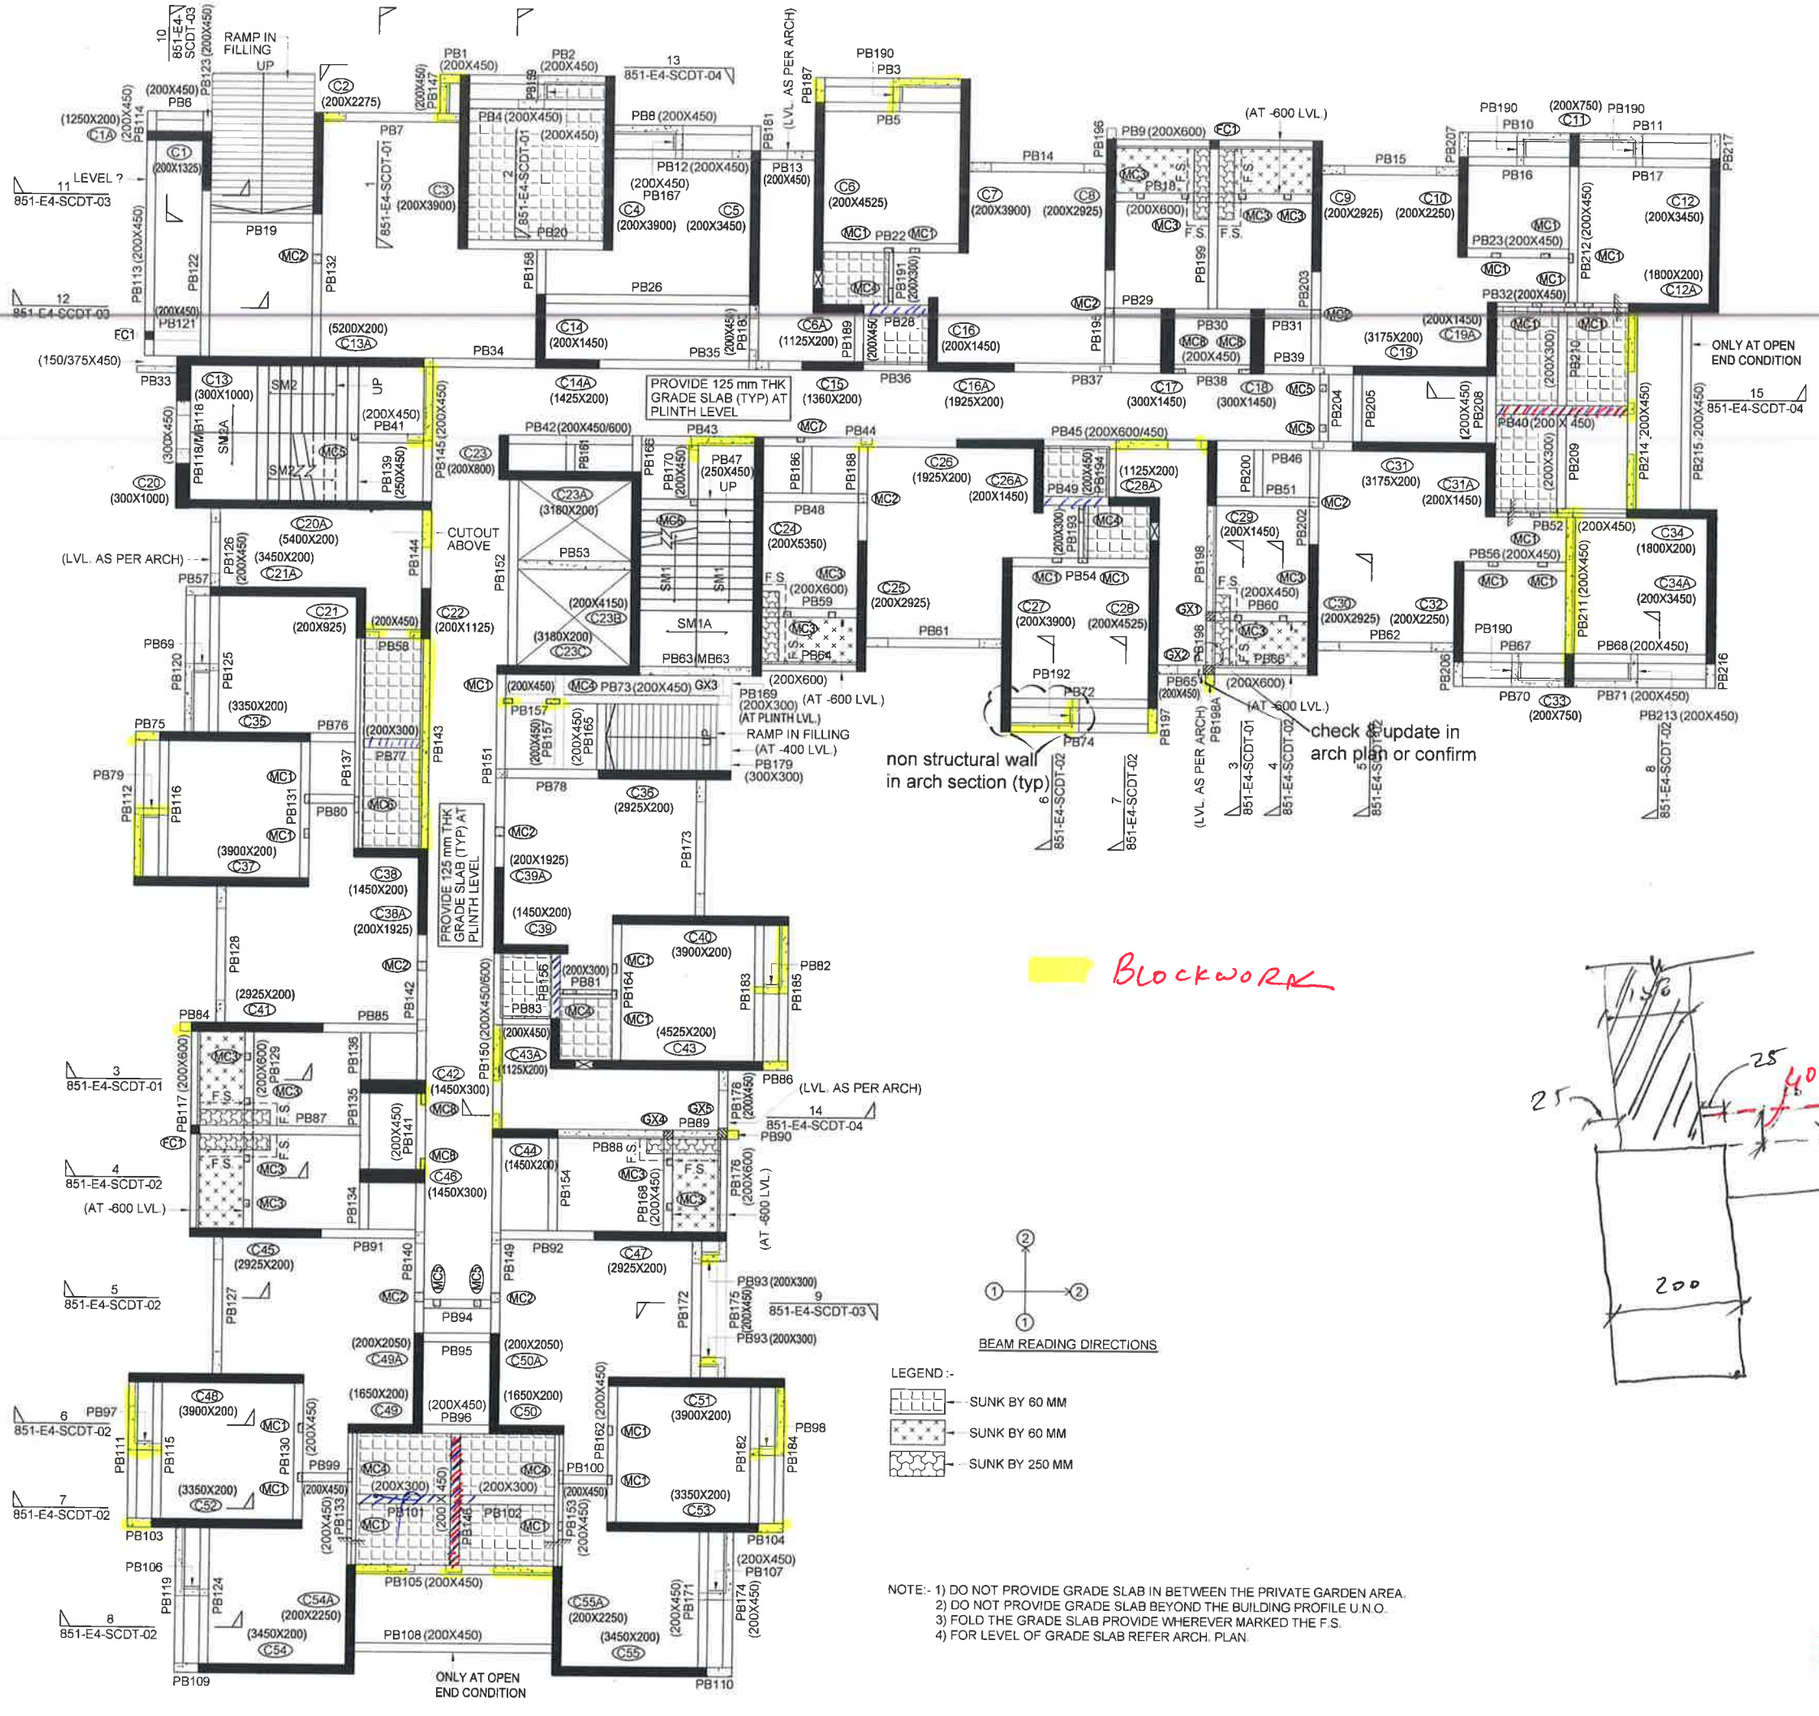


NOTE:- 1) ALL BEAM SIZES ARE (200 X 600) U.N.O.
2) ALL LEVELS ARE W.R.T. ASSUMING PLINTH / FLOOR LEVEL AS ± 00MM.

NOTE:- 1) DO NOT PROVIDE GRADE SLAB IN BETWEEN THE PRIVATE GARDEN AREA.
2) DO NOT PROVIDE GRADE SLAB BEYOND THE BUILDING PROFILE U.N.O.
3) FOLD THE GRADE SLAB PROVIDE WHEREVER MARKED THE F.S.
4) FOR LEVEL OF GRADE SLAB REFER ARCH. PLAN.

BLOCKWORK

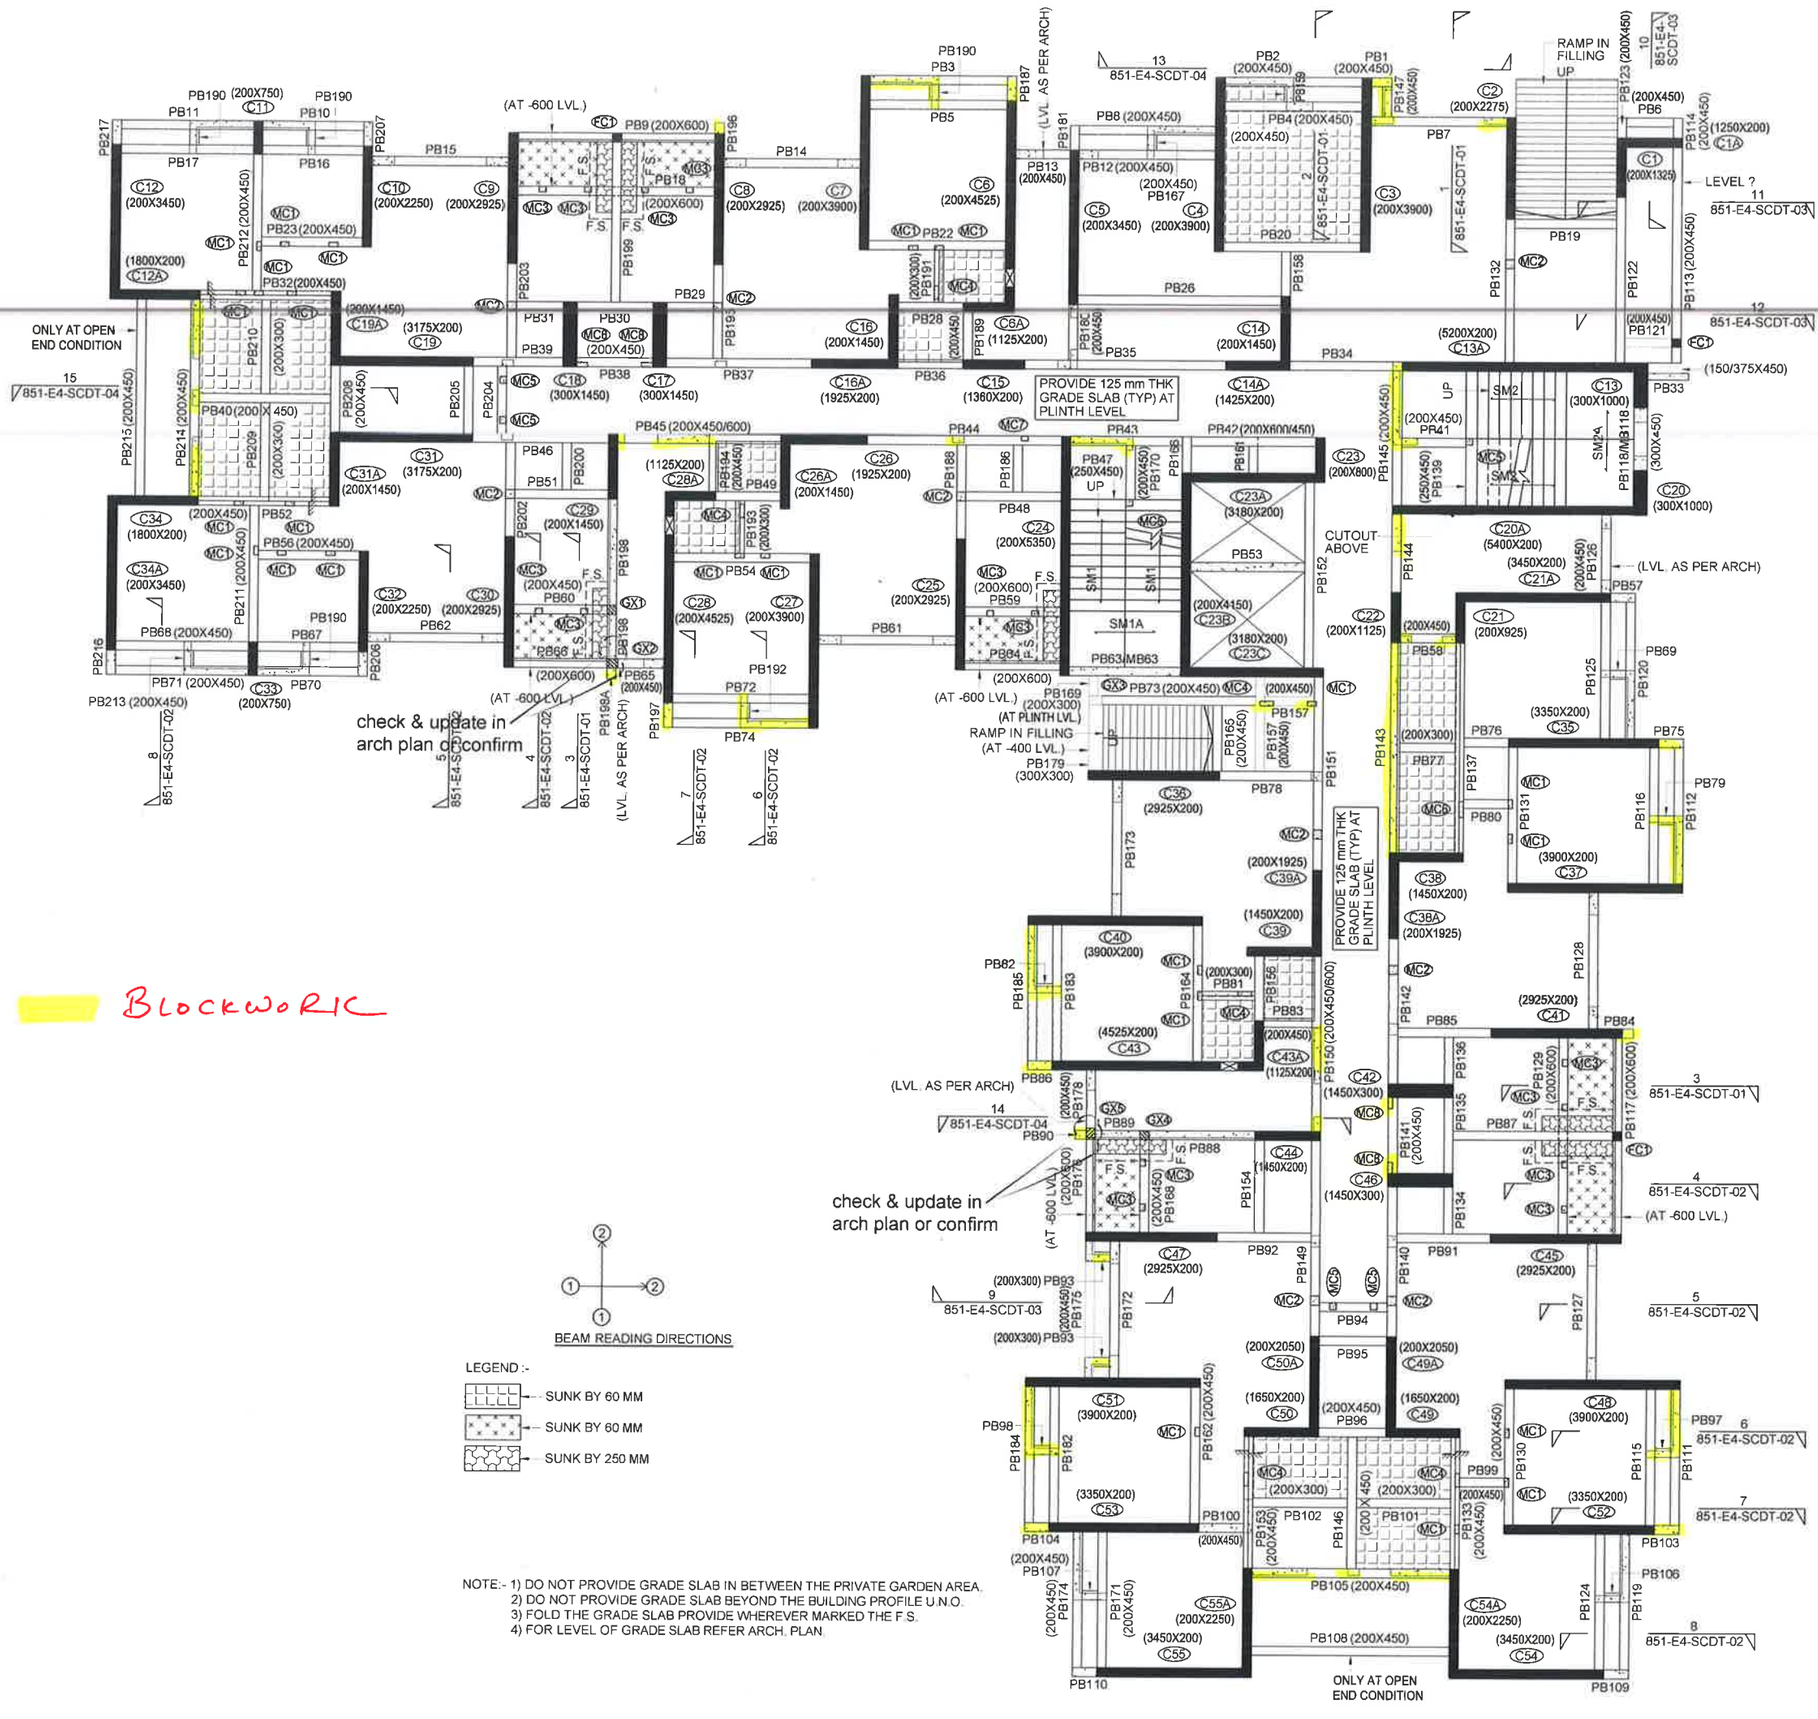

BEAM READING DIRECTIONS


LEGEND :-

- SUNK BY 60 MM
- SUNK BY 60 MM
- SUNK BY 250 MM

NOTE:- 1) DO NOT PROVIDE GRADE SLAB IN BETWEEN THE PRIVATE GARDEN AREA.
2) DO NOT PROVIDE GRADE SLAB BEYOND THE BUILDING PROFILE U.N.O.
3) FOLD THE GRADE SLAB PROVIDE WHEREVER MARKED THE F.S.
4) FOR LEVEL OF GRADE SLAB REFER ARCH. PLAN.

NOTE:- 1) ALL BEAM SIZES ARE (200 X 600) U.N.O.
2) ALL LEVELS ARE W.R.T. ASSUMING PLINTH / FLOOR LEVEL AS ± 00MM.

E4 M (T1 & T2)
PLINTH BEAMS
3/2/2020

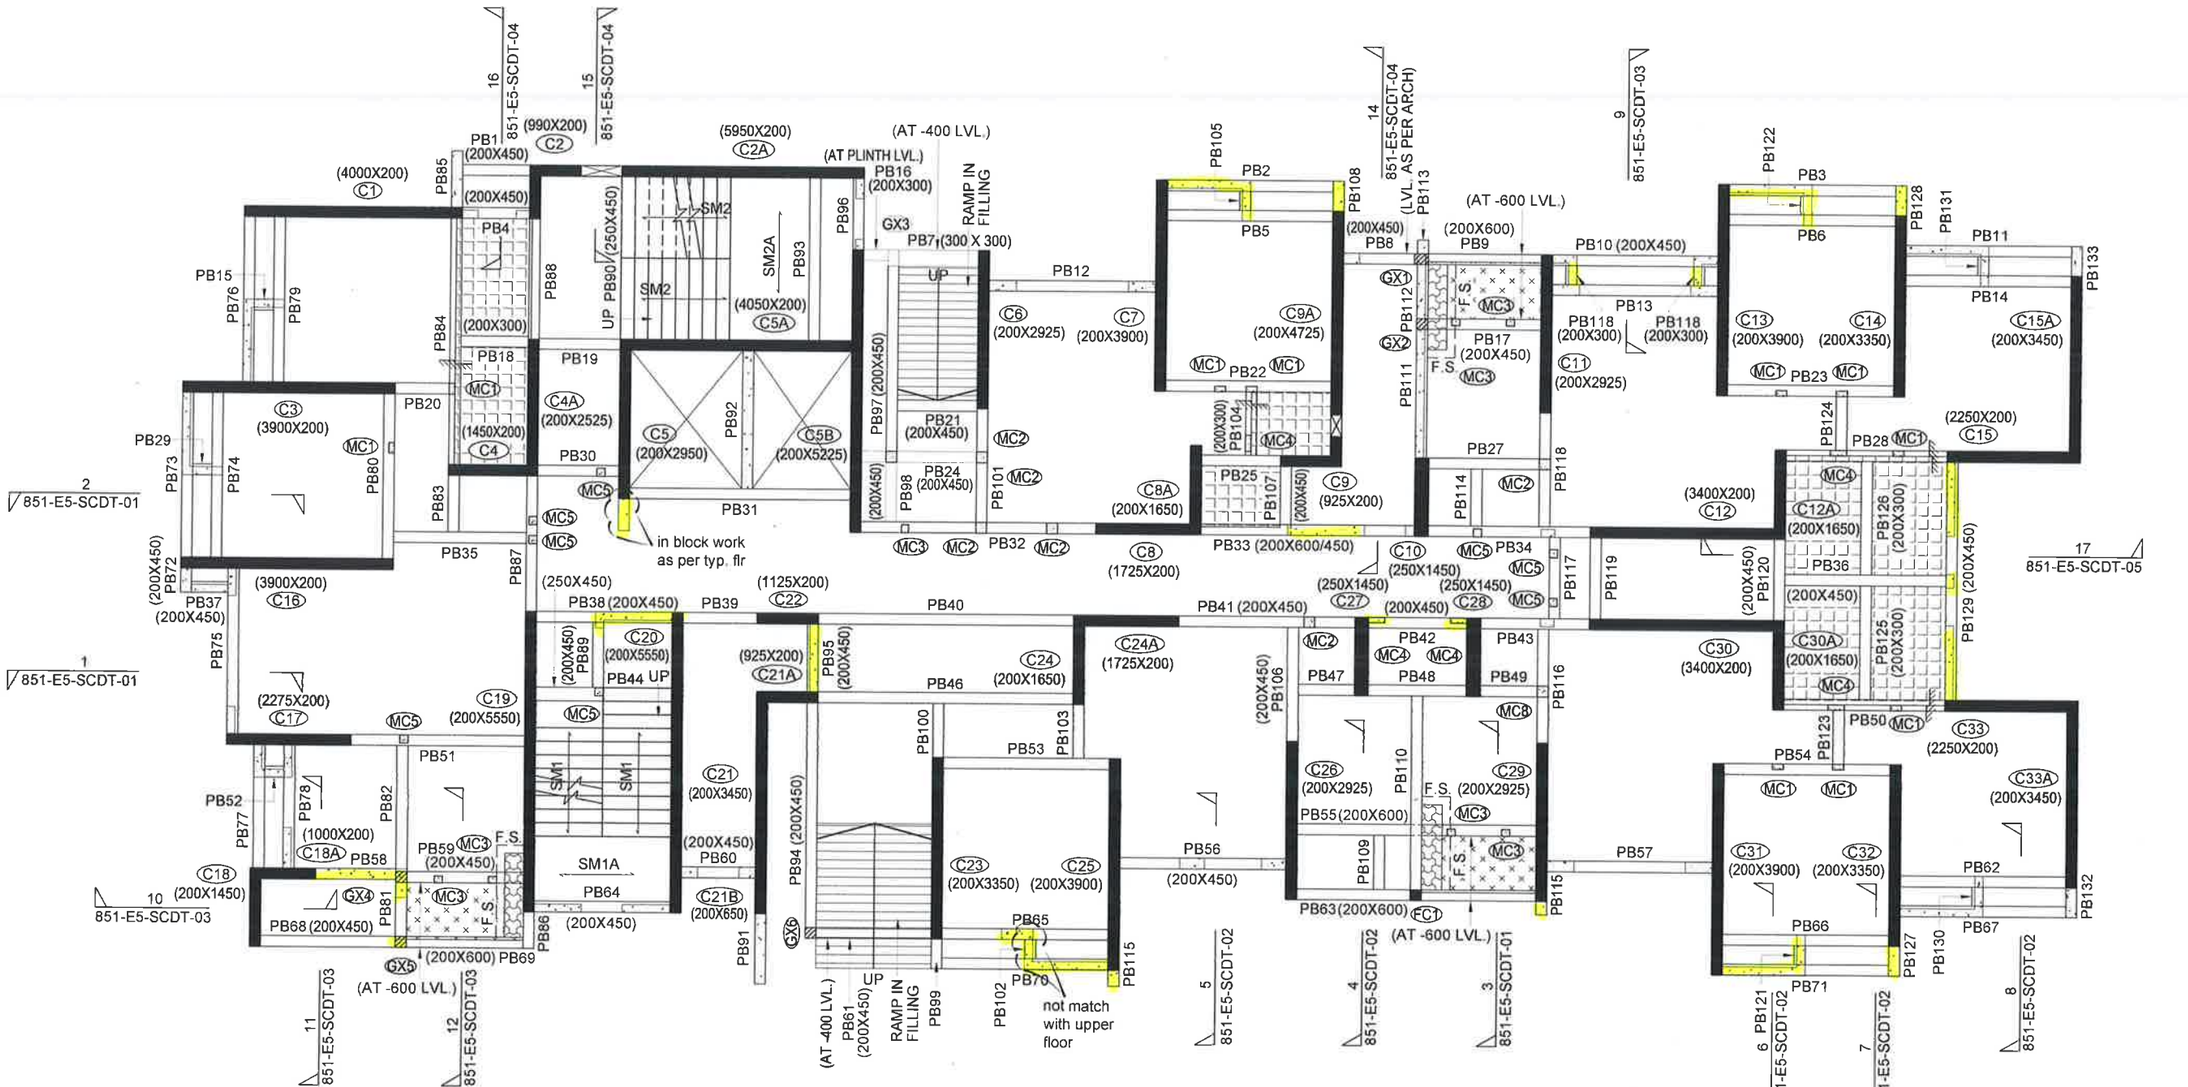

NOTE:- 1) ALL BEAM SIZES ARE (200 X 600) U.N.O.
2) ALL LEVELS ARE W.R.T. ASSUMING PLINTH / FLOOR LEVEL AS ± 00MM.

NOTE:- 1) DO NOT PROVIDE GRADE SLAB IN BETWEEN THE PRIVATE GARDEN AREA.
2) DO NOT PROVIDE GRADE SLAB BEYOND THE BUILDING PROFILE U.N.O.
3) FOLD THE GRADE SLAB PROVIDE WHEREVER MARKED THE F.S.
4) FOR LEVEL OF GRADE SLAB REFER ARCH. PLAN.