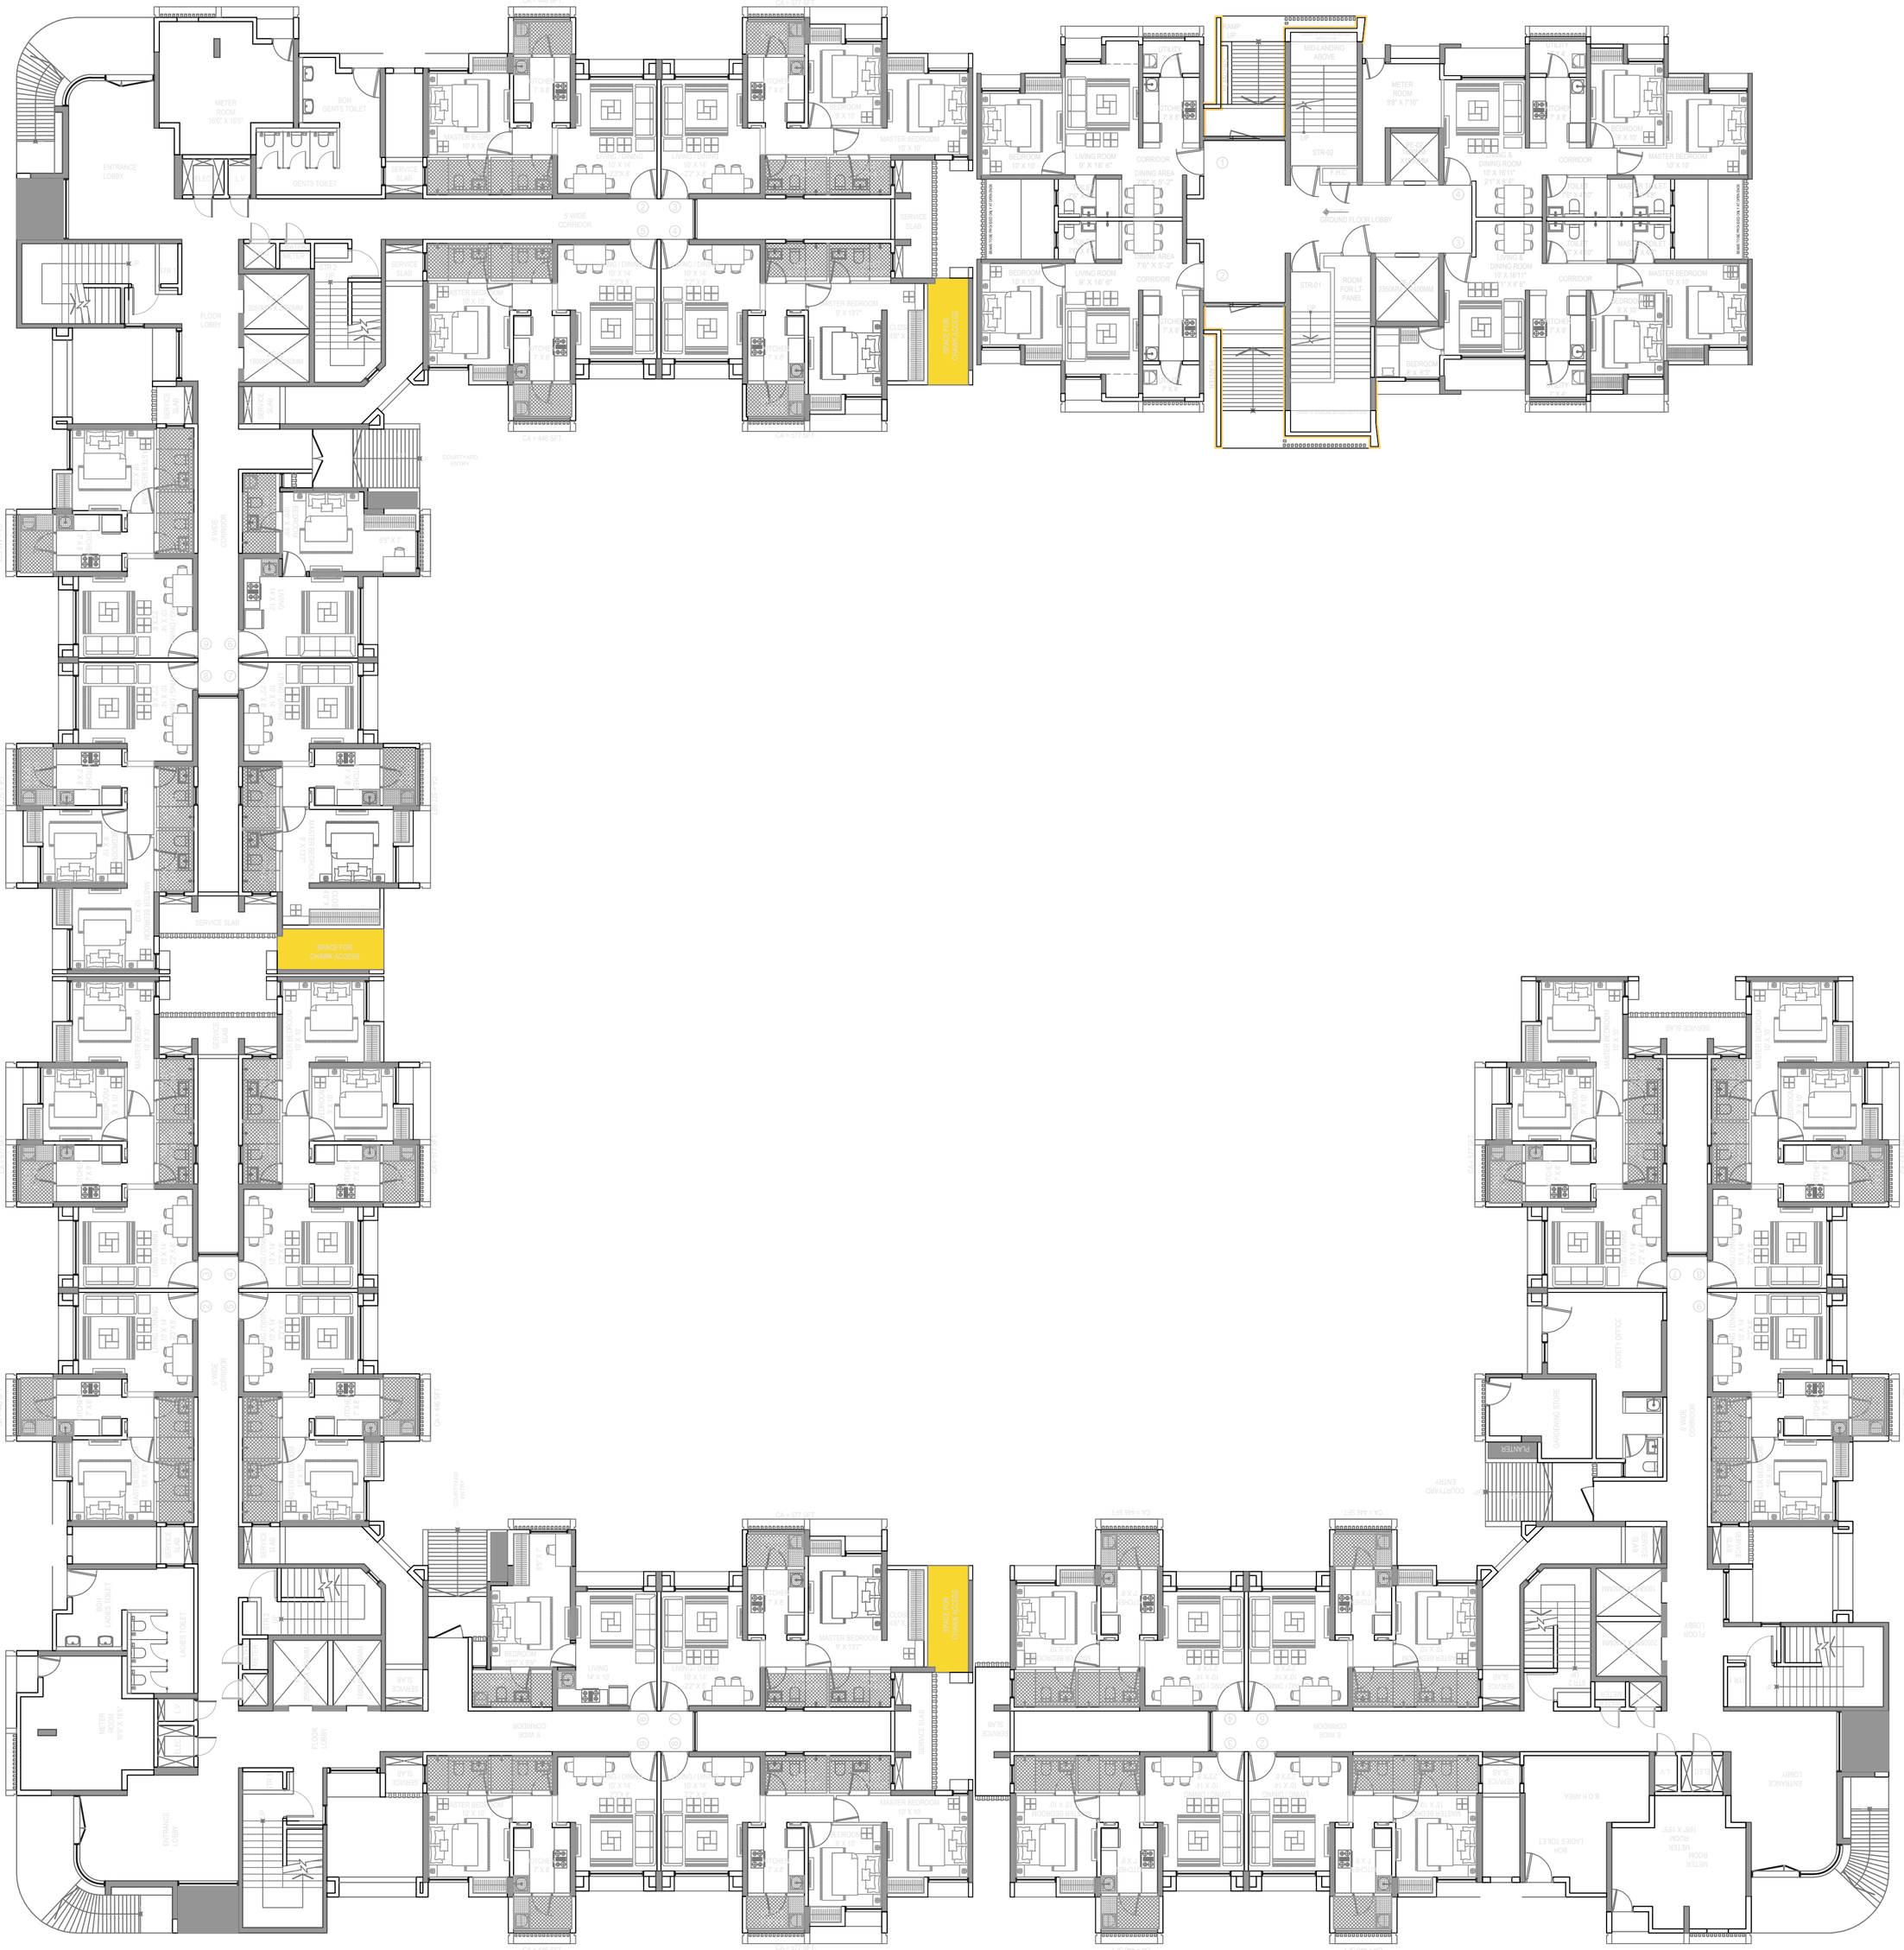

ENTRANCE LOBBY
METER ROOM 16'6" X 16'5"
BOH GENTS TOILET
GENTS TOILET
LIFT
FLOOR LOBBY
SERVICE SLAB
5' WIDE CORRIDOR
SPACE FOR CHAWK ACCESS
COURTYARD ENTRY
MASTER BEDROOM 10' X 10'
BEDROOM 10' X 10'
LIVING & DINING 10' X 14'
KITCHEN 7' X 8'
CA = 446 SFT.
CA = 577 SFT.
LIVING ROOM 9' X 16' 6"
DINING AREA 7'6" X 5'-2"
CORRIDOR
UTILITY
RAMP UP
MID-LANDING ABOVE
STR-02
STR-01
ROOM FOR LT. PANEL
GROUND FLOOR LOBBY
METER ROOM 9'8" X 7'10"
LIVING & DINING ROOM 10' X 10'11"
2'11" X 8'-6"
MASTER BEDROOM 10' X 10'
BEDROOM 9' X 10'
KITCHEN 7' X 8'
TOILET 5' X 8'
SOCIETY OFFICE
GARDENING STORE
PLANTER
R.O.H AREA
LADIES TOILET
BOH LADIES TOILET
ENTRANCE LOBBY
METER ROOM 16'6" X 16'5"