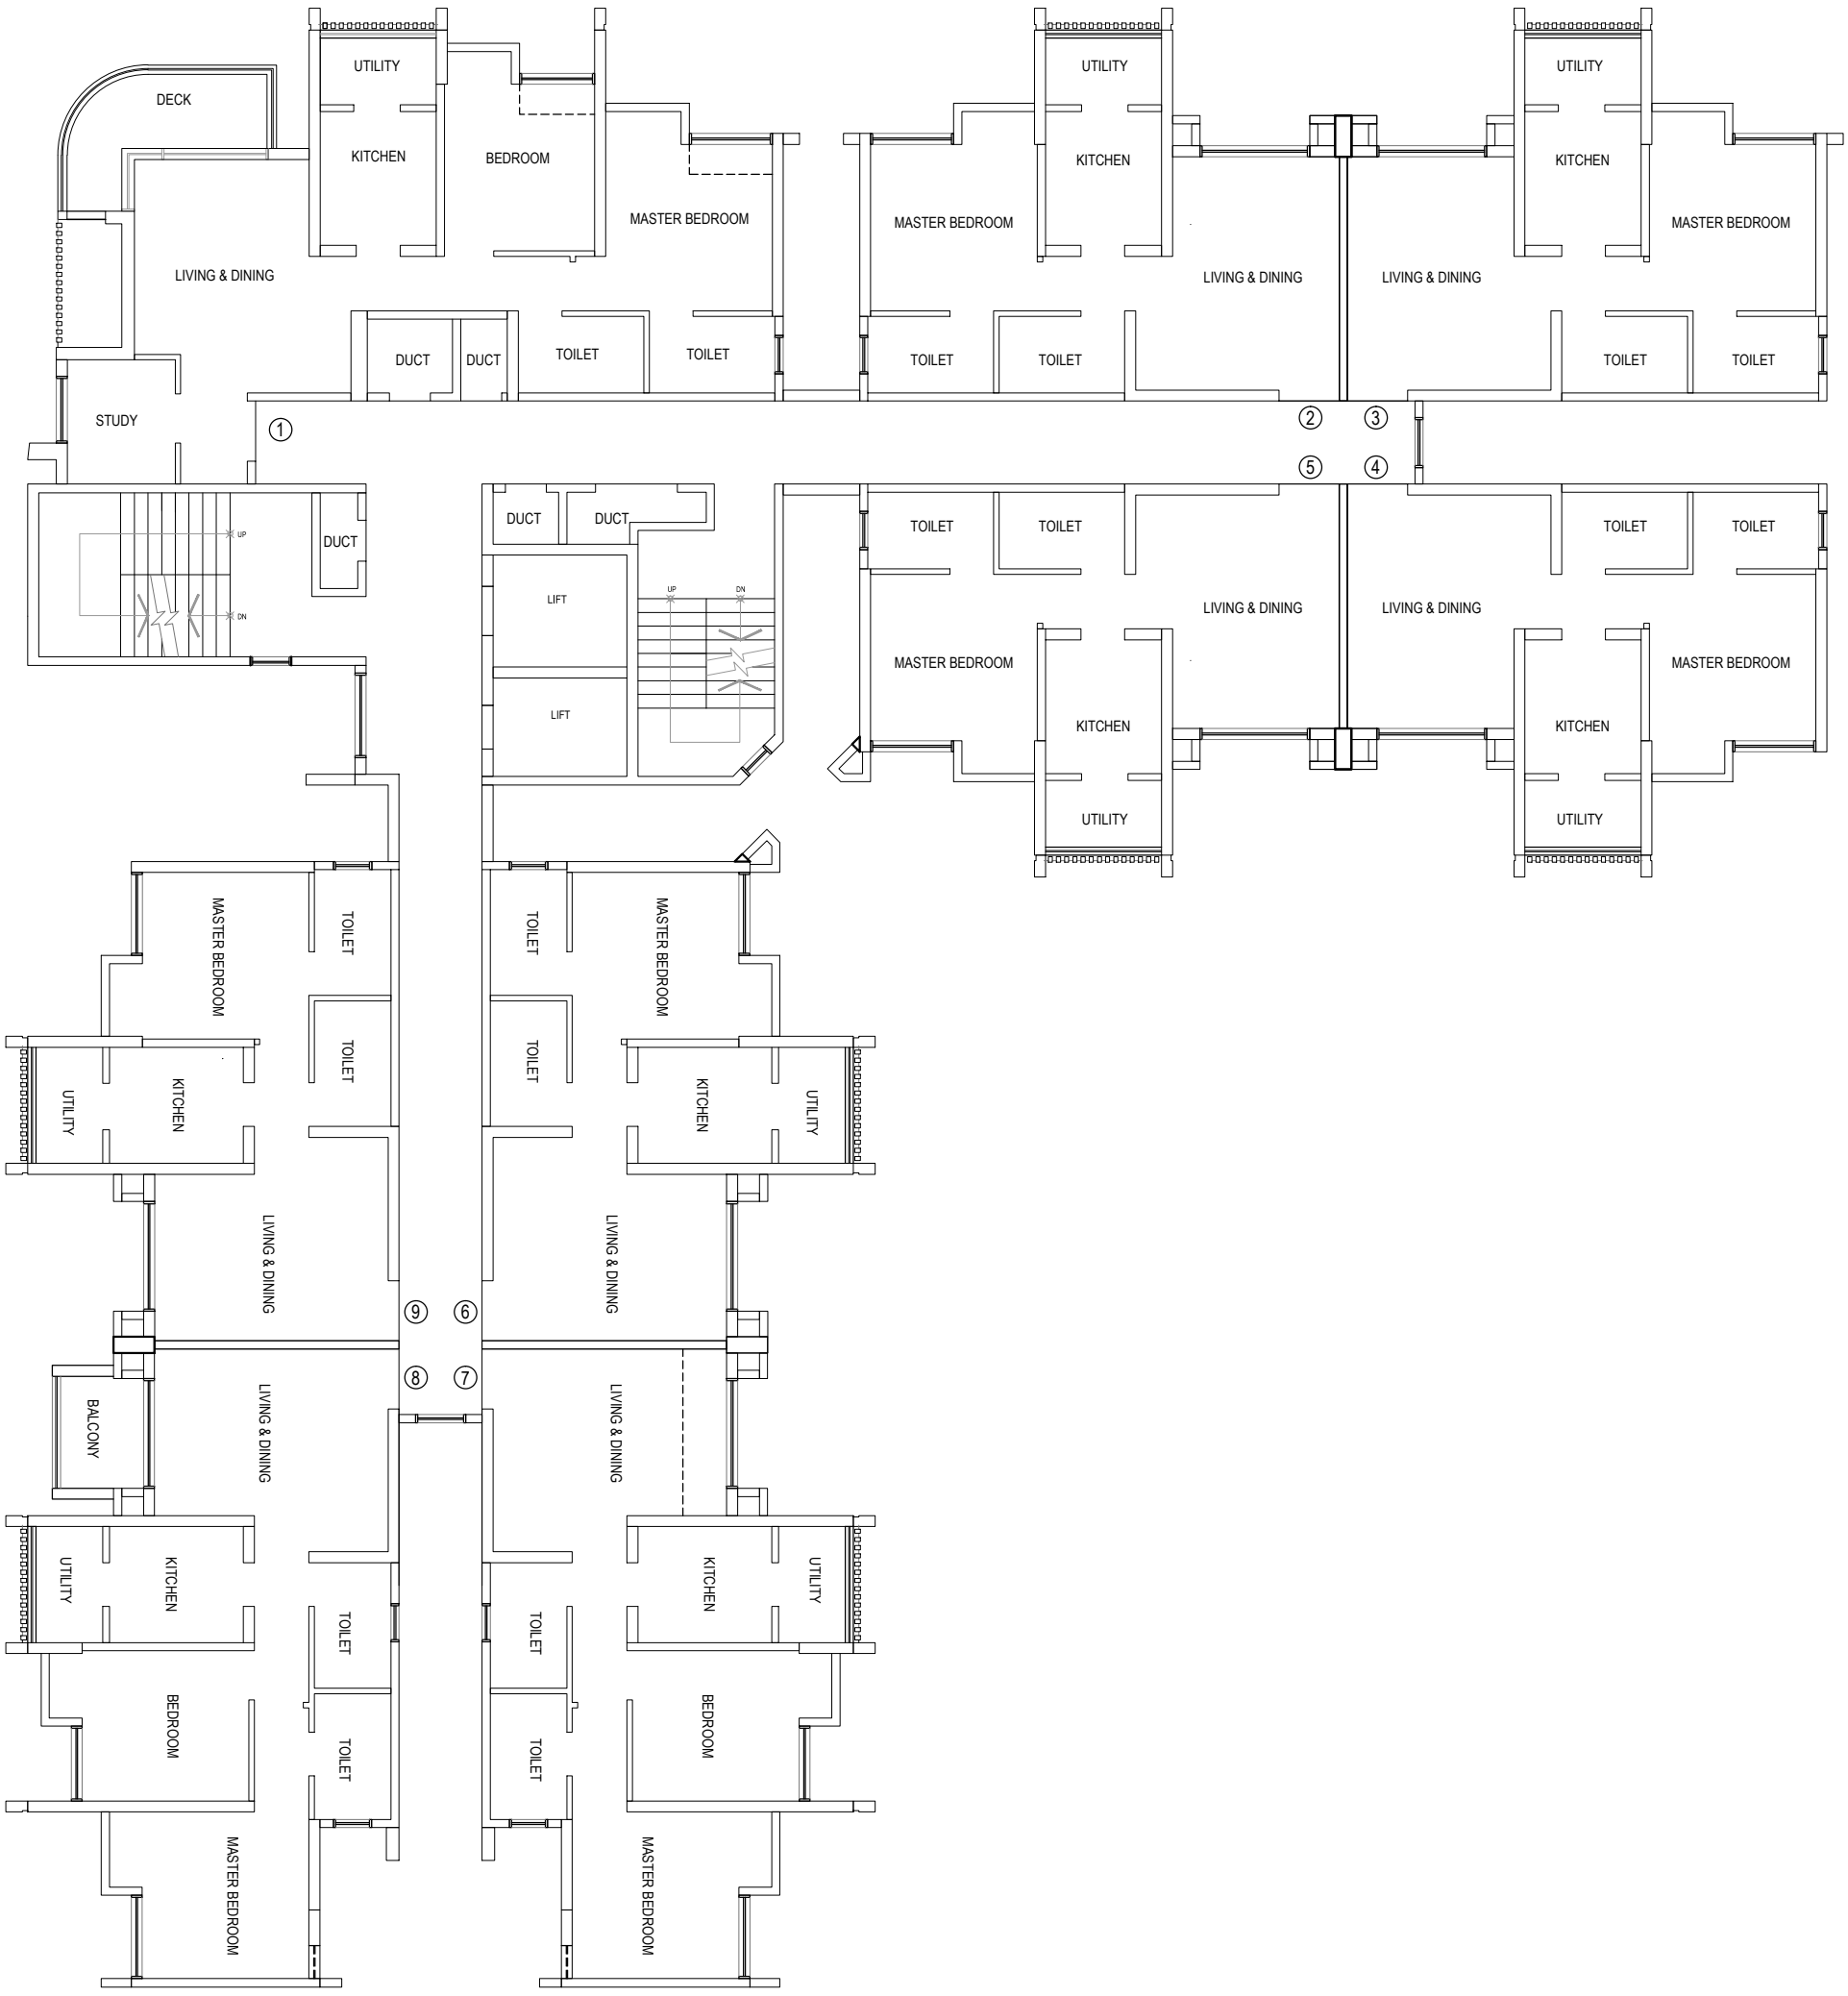


TYPICAL FLOOR PLAN
(LEVELS 2NDTO 7TH & 9TH TO 12TH)

PALAVA, DOMBIVALI	**CASA FLOREA**	**WING: C**	**FLOOR _____**	**FLAT NO. _____**

NOTE:PLAN NOT TO THE SCALE

LODHA
BUILDING A BETTER LIFE

DEVELOPERS
PALAVA DWELLERS PRIVATE LIMITED
412, Floor- 4, 17G Vardhaman Chamber, Cawasji Patel Road, Horniman Circle, Fort, Mumbai-400001

NORTH

ARCHITECT
KAPADIA ASSOCIATES PVT. LTD
ARCHITECTURE. URBAN DESIGN
OFF. AMBEDKAR ROAD, PAREL EAST, MUMBAI 400 012.
TEL: 91-22-56602838/39 FAX: 91-22-56602844
email: kapl@hathway.com