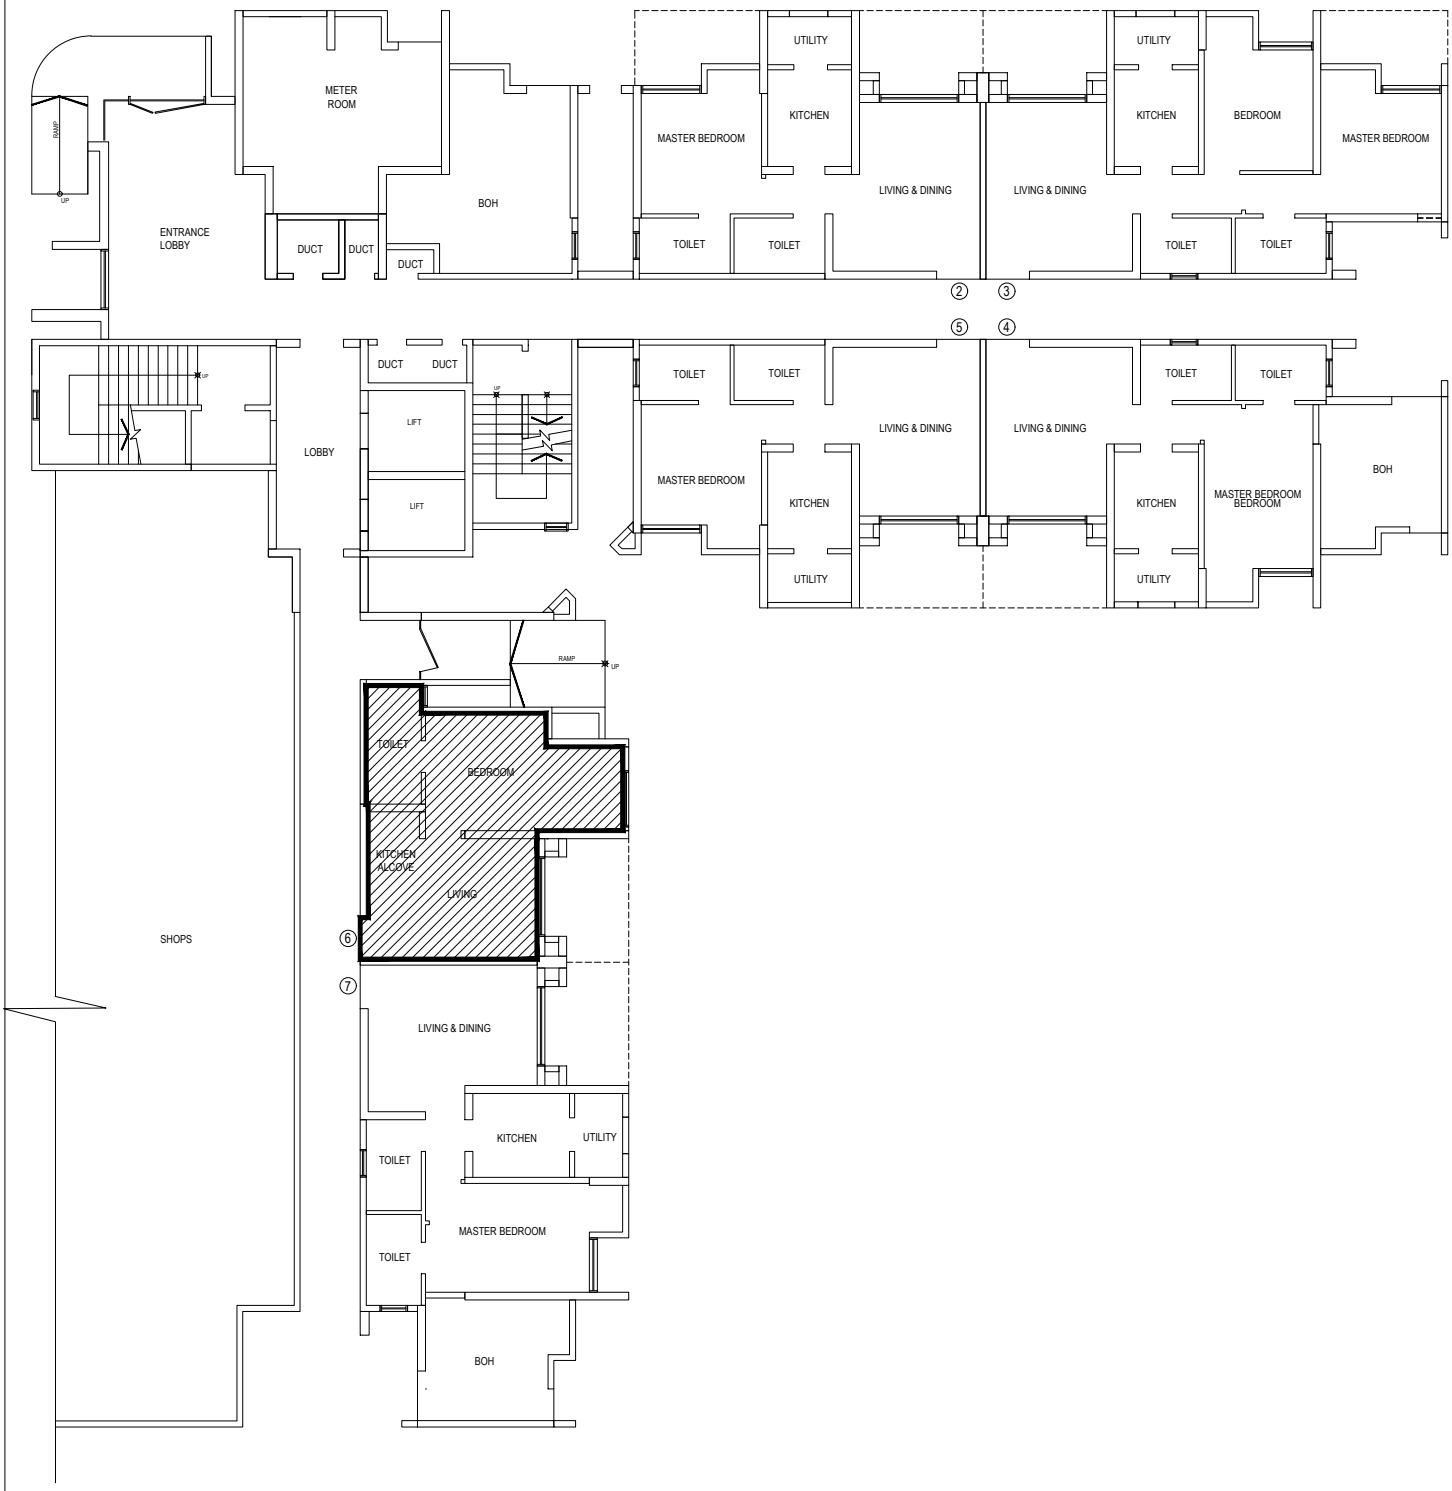


UNIT 06

GROUND FLOOR PLAN

NOTE:PLAN NOT TO THE SCALE

PALAVA, DOMBIVALI	CASA FLOREA	WING: A	FLOOR _____	FLAT NO. _____

LODHA
BUILDING A BETTER LIFE

Joint Developer 1
Palava Dwellers Private Limited
412, Floor- 4, 17G Vardhaman Chamber,
Cawasji Patel Road, Horniman Circle,
Fort, Mumbai-400001

Joint Developer 2
Macrotech Developers Limited
412, Floor- 4, 17G Vardhaman Chamber,
Cawasji Patel Road, Horniman Circle,
Fort, Mumbai-400001

LEGEND
CARPET AREA
EBVT AREA

NORTH

ARCHITECT
KAPADIA ASSOCIATES PVT. LTD
ARCHITECTURE. URBAN DESIGN
OFF. AMBEDKAR ROAD, PAREL EAST, MUMBAI 400 012.
TEL: 91-22-56602838/39 FAX: 91-22-56602844
email: kapl@hathway.com