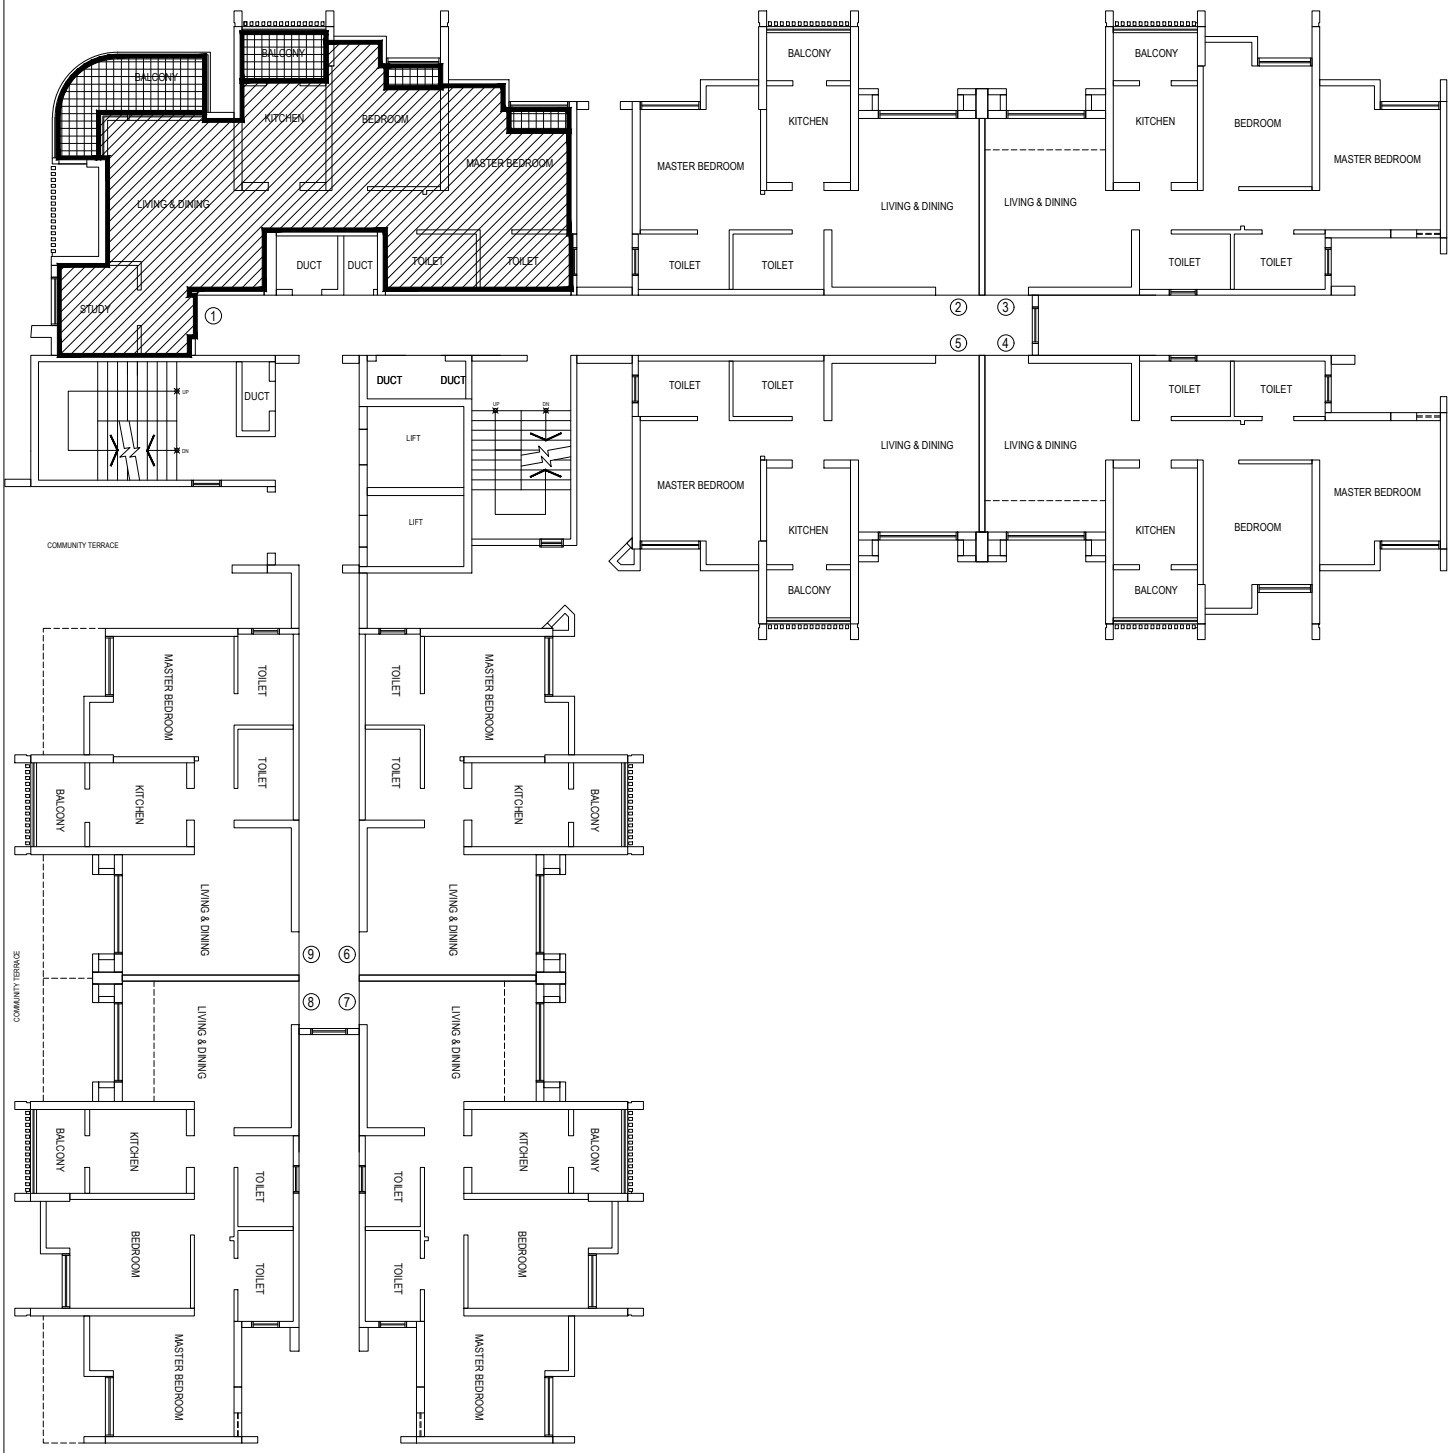



UNIT 01

2ND FLOOR PLAN

**NOTE:PLAN NOT TO THE SCALE**

| | | | | |
|---|---|---|---|---|
| LODHA BUILDING A BETTER LIFE | PALAVA, DOMBIVALI | CASA FLOREA | WING: A | FLOOR _____ FLAT NO. _____ |

| Joint Developer 1 | Joint Developer 2 | LEGEND | NORTH | ARCHITECT |
|---|---|---|---|---|
| **Palava Dwellers Private Limited**<br>412, Floor- 4, 17G Vardhaman Chamber, Cawasji Patel Road, Horniman Circle, Fort, Mumbai-400001 | **Macrotech Developers Limited**<br>412, Floor- 4, 17G Vardhaman Chamber, Cawasji Patel Road, Horniman Circle, Fort, Mumbai-400001 | CARPET AREA<br>EBVT AREA | | KAPADIA ASSOCIATES PVT. LTD<br>ARCHITECTURE. URBAN DESIGN<br>OFF. AMBEDKAR ROAD, PAREL EAST, MUMBAI 400 012.<br>TEL: 91-22-56602838/39 FAX: 91-22-56602844<br>email: kapl@hathway.com |