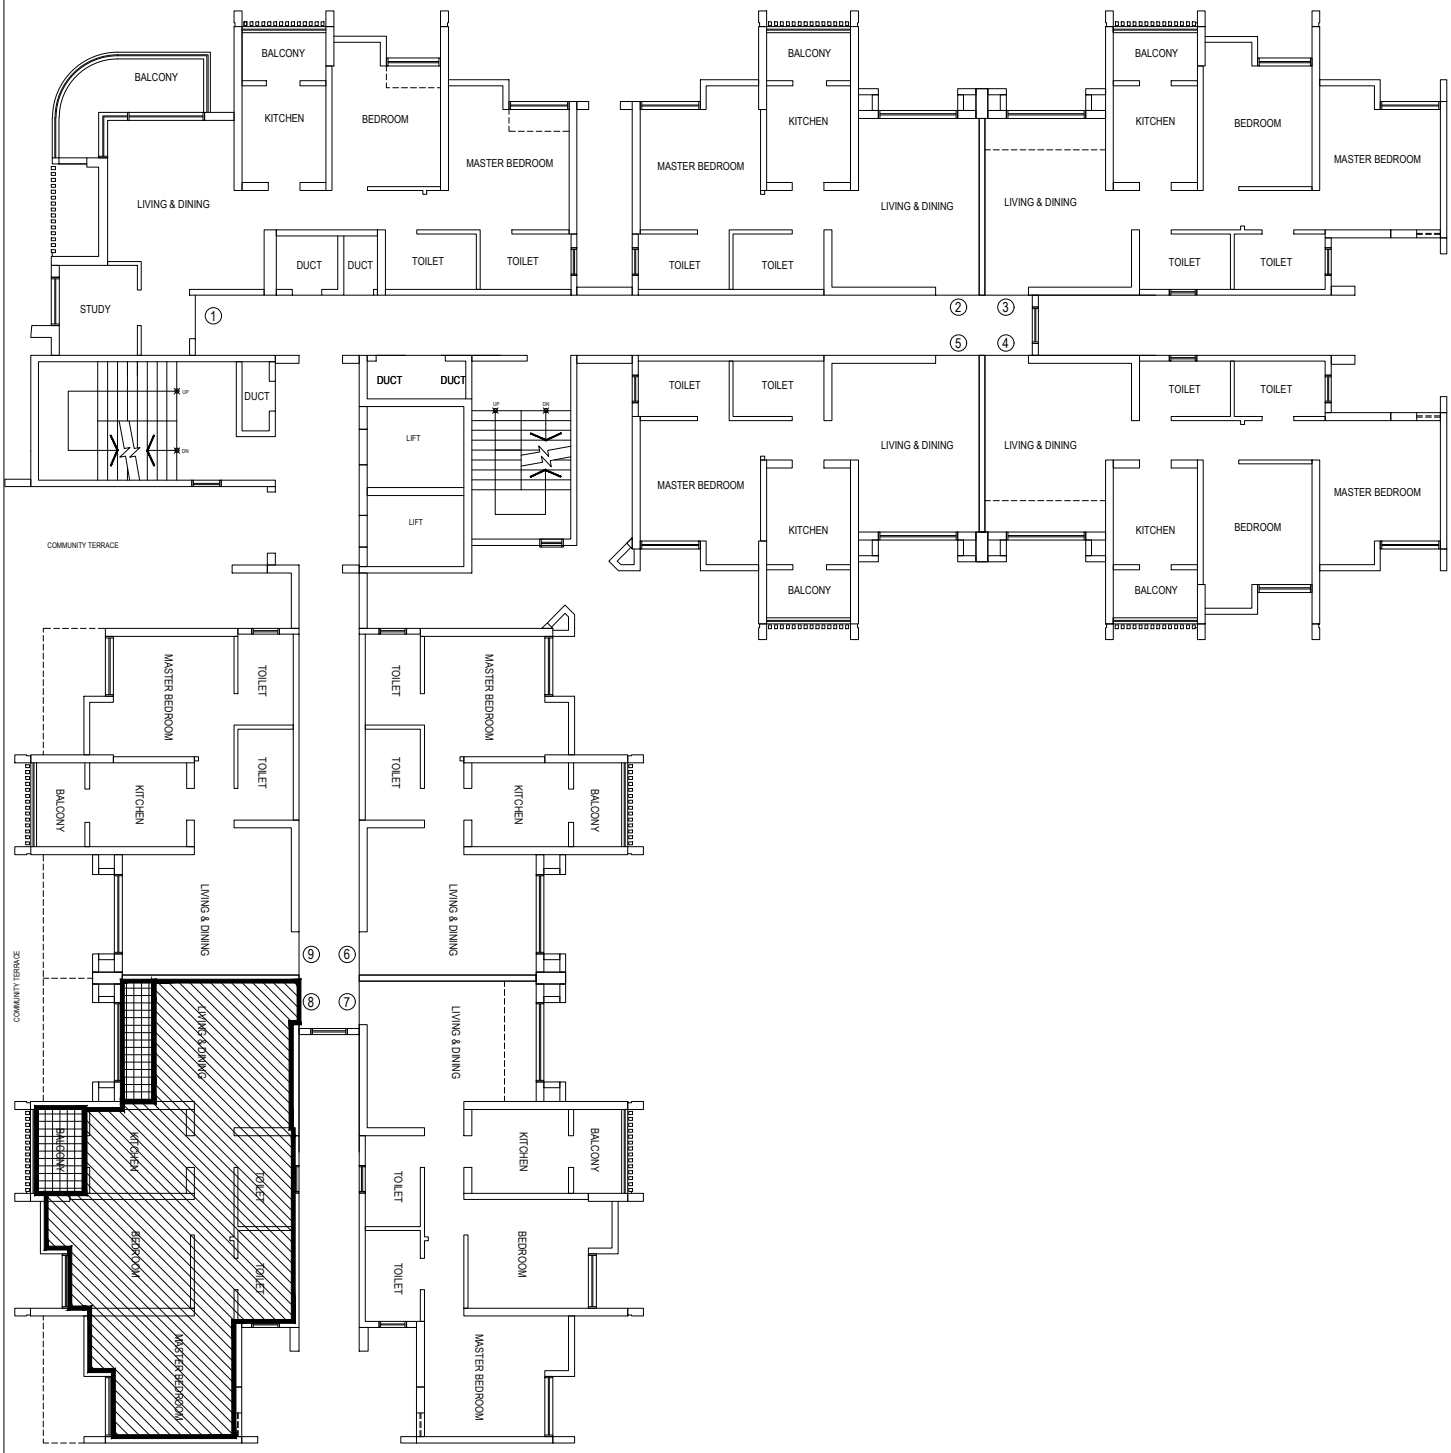


UNIT 08

2ND FLOOR PLAN

NOTE:PLAN NOT TO THE SCALE

LODHA BUILDING A BETTER LIFE	PALAVA, DOMBIVALI	CASA FLOREA	WING: A	FLOOR _____ FLAT NO. _____

Joint Developer 1	Joint Developer 2	LEGEND	NORTH	ARCHITECT
Palava Dwellers Private Limited 412, Floor- 4, 17G Vardhaman Chamber, Cawasji Patel Road, Horniman Circle, Fort, Mumbai-400001	**Macrotech Developers Limited** 412, Floor- 4, 17G Vardhaman Chamber, Cawasji Patel Road, Horniman Circle, Fort, Mumbai-400001	CARPET AREA EBVT AREA		KAPADIA ASSOCIATES PVT. LTD ARCHITECTURE. URBAN DESIGN OFF. AMBEDKAR ROAD, PAREL EAST, MUMBAI 400 012. TEL: 91-22-56602838/39 FAX: 91-22-56602844 email: kapl@hathway.com