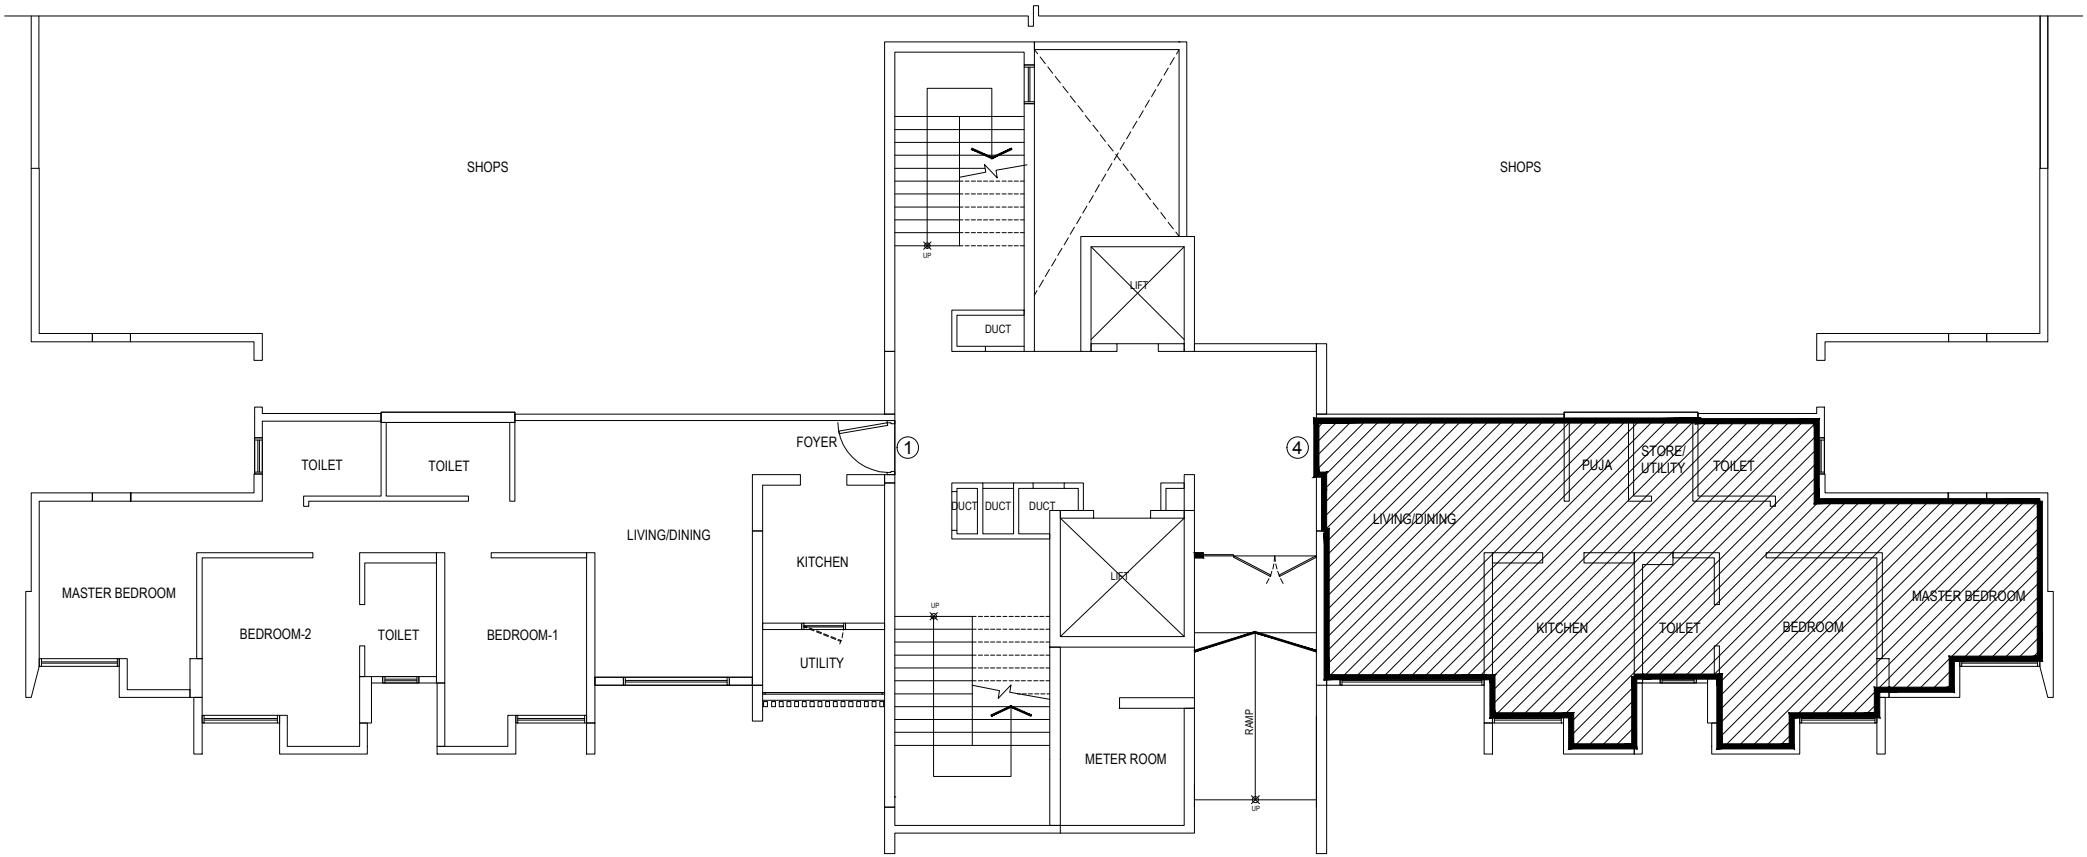



UNIT 04
GROUND FLOOR PLAN

**NOTE:PLAN NOT TO THE SCALE**

LODHA
BUILDING A BETTER LIFE

| PALAVA, DOMBIVALI | CASA OLIVIA | WING: A | FLOOR _____ | FLAT NO. _____ |
|---|---|---|---|---|

**Joint Developer 1**
**Palava Dwellers Private Limited**
412, Floor- 4, 17G Vardhaman Chamber,
Cawasji Patel Road, Horniman Circle,
Fort, Mumbai-400001

**Joint Developer 2**
**Macrotech Developers Limited**
412, Floor- 4, 17G Vardhaman Chamber,
Cawasji Patel Road, Horniman Circle,
Fort, Mumbai-400001

LEGEND
CARPET AREA
EBVT AREA

NORTH

ARCHITECT
KAPADIA ASSOCIATES PVT. LTD
ARCHITECTURE. URBAN DESIGN
OFF. AMBEDKAR ROAD, PAREL EAST, MUMBAI 400 012.
TEL: 91-22-56602838/39 FAX: 91-22-56602844
email: kapl@hathway.com