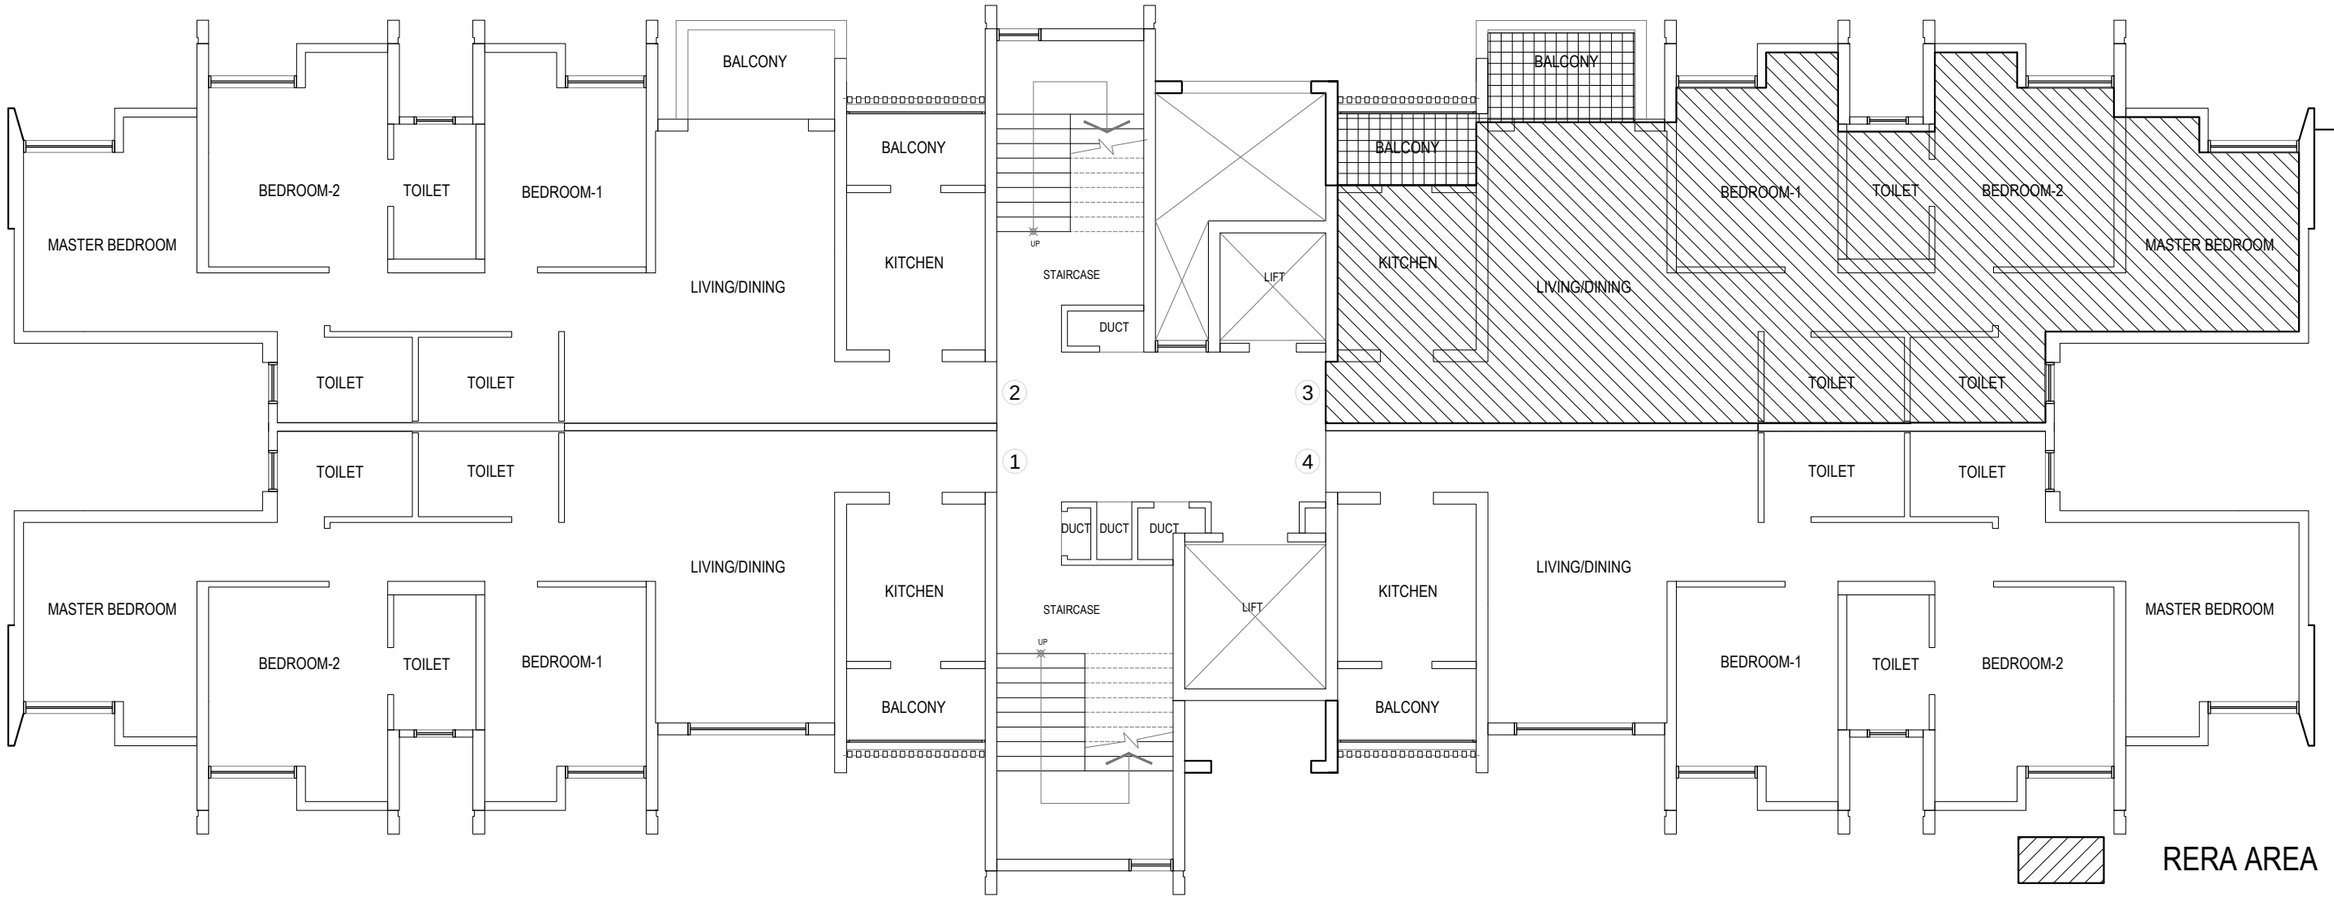



TYPICAL FLOOR PLAN
(LEVELS 3RD TO 7TH & 9TH TO 12TH)

| | | | | |
|---|---|---|---|---|
| **PALAVA, DOMBIVALI** | **CASA OLIVIA** | **WING: C** | **FLOOR _____** | **FLAT NO. _____** |

**NOTE:PLAN NOT TO THE SCALE**

LODHA
BUILDING A BETTER LIFE

**DEVELOPERS**

**PALAVA DWELLERS PRIVATE LIMITED**

**412, Floor- 4, 17G Vardhaman Chamber, Cawasji Patel Road, Horniman Circle, Fort, Mumbai-400001**

NORTH

ARCHITECT

KAPADIA ASSOCIATES PVT. LTD
ARCHITECTURE. URBAN DESIGN
OFF. AMBEDKAR ROAD, PAREL EAST, MUMBAI 400 012.
TEL: 91-22-56602838/39 FAX: 91-22-56602844
email: kapl@hathway.com