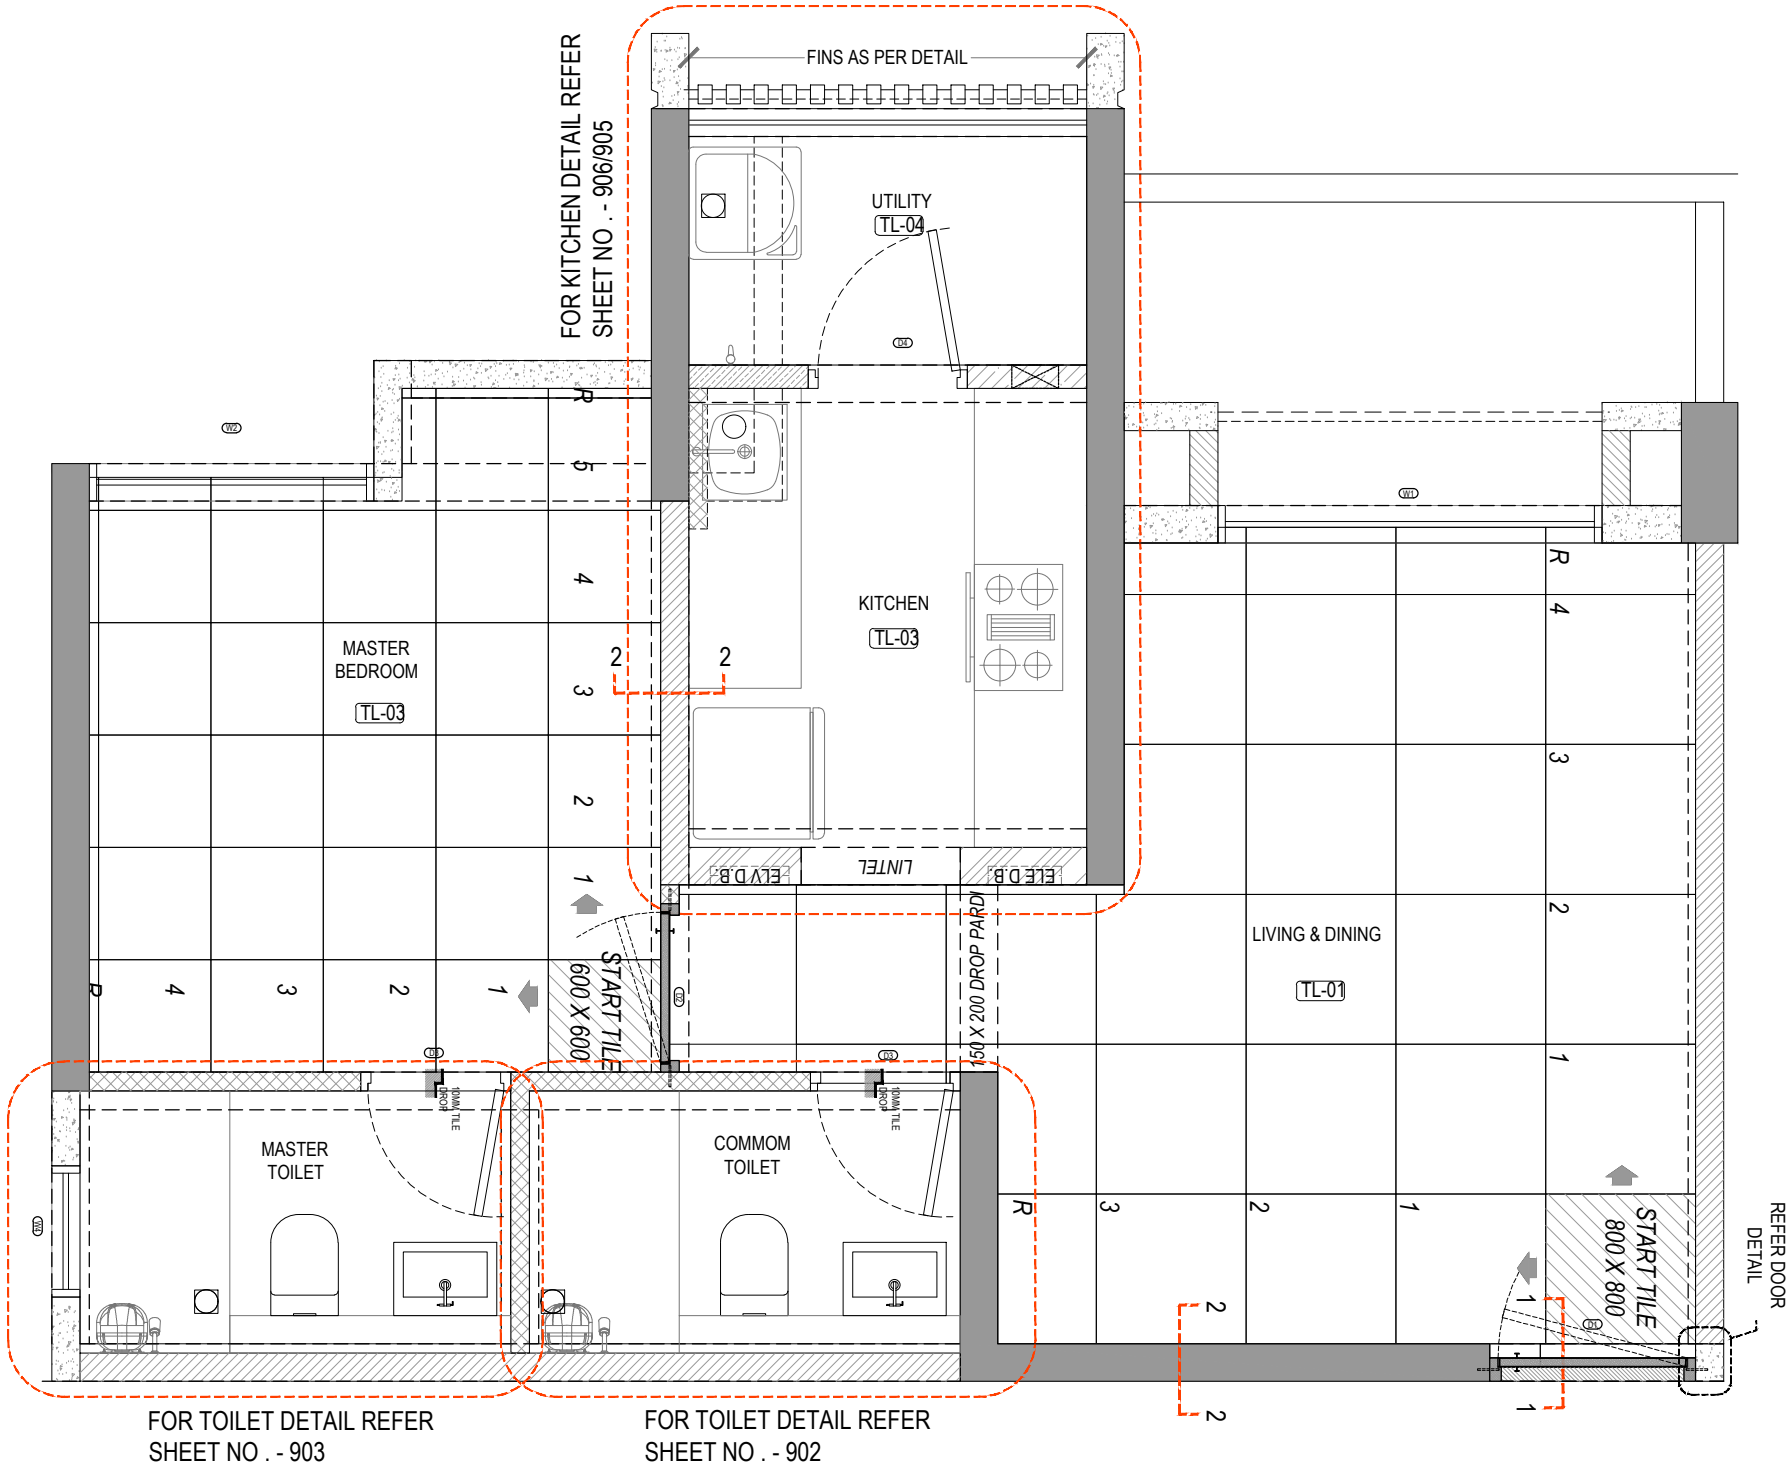

FINS AS PER DETAIL
FOR KITCHEN DETAIL REFER SHEET NO . - 906/905
UTILITY
TL-04
KITCHEN
TL-03
MASTER BEDROOM
TL-03
LINTEL
ELV D.B
ELE D.B
LIVING & DINING
TL-01
150 X 200 DROP PARDI
START TILE 600 X 600
START TILE 800 X 800
MASTER TOILET
COMMOM TOILET
10MM TILE DROP
REFER DOOR DETAIL
FOR TOILET DETAIL REFER SHEET NO . - 903
FOR TOILET DETAIL REFER SHEET NO . - 902