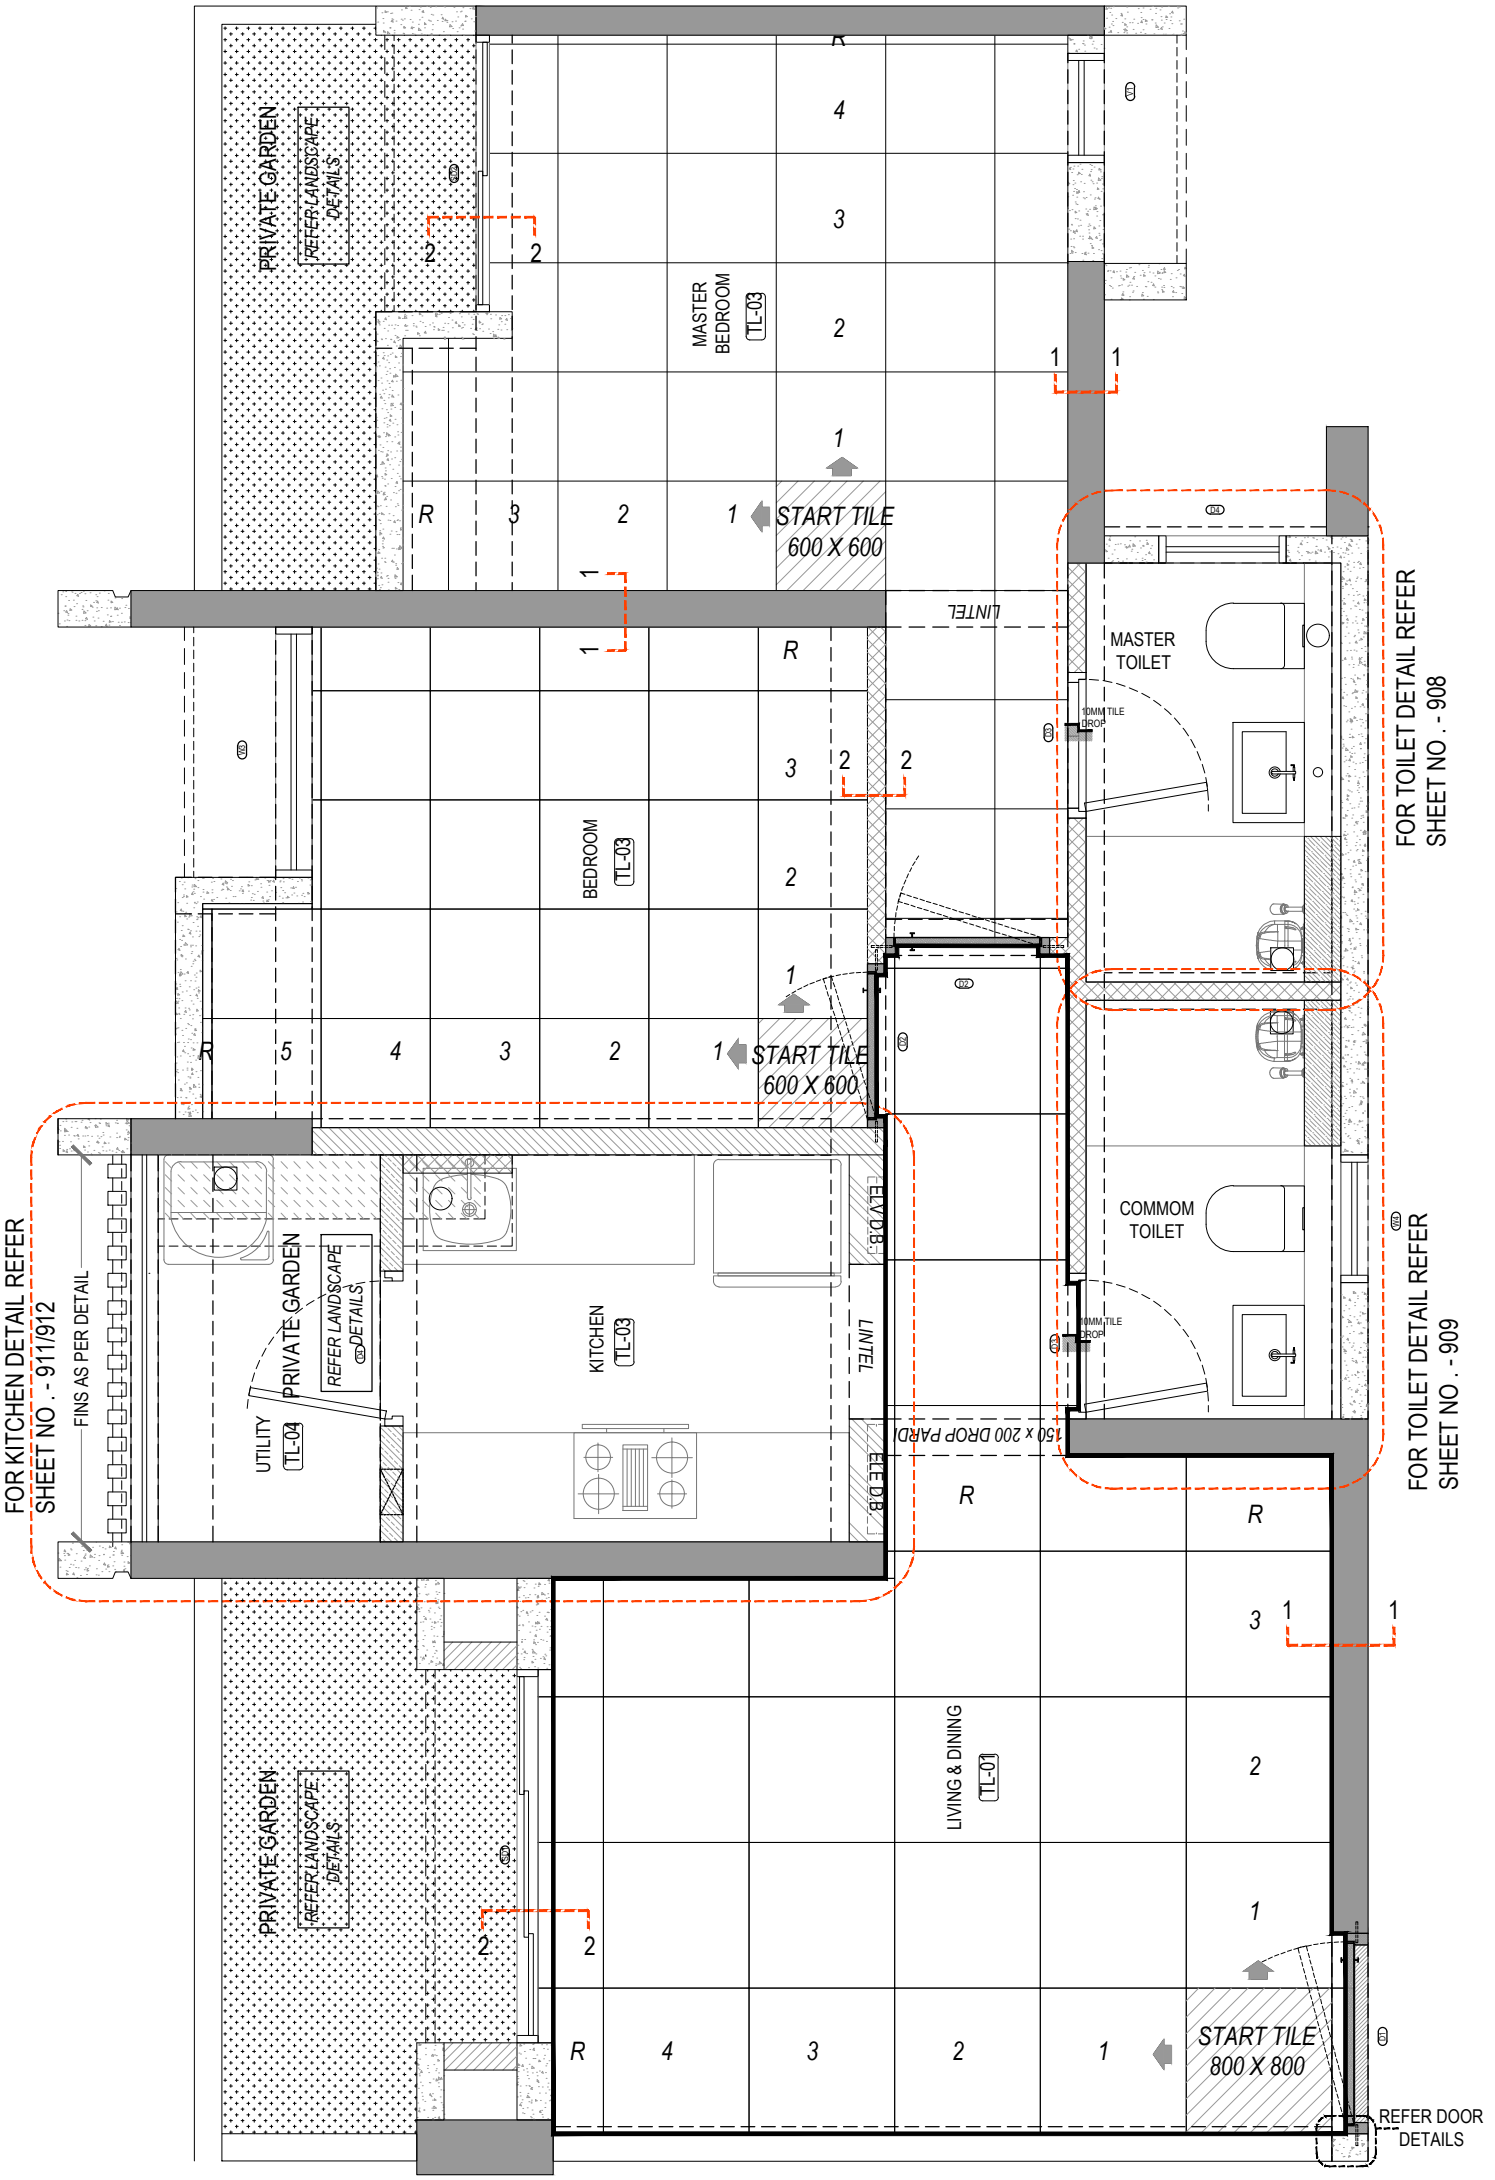

PRIVATE GARDEN
REFER LANDSCAPE DETAILS
MASTER BEDROOM
TL-03
START TILE 600 X 600
LINTEL
MASTER TOILET
10MM TILE DROP
FOR TOILET DETAIL REFER SHEET NO . - 908
BEDROOM
TL-03
START TILE 600 X 600
FOR KITCHEN DETAIL REFER SHEET NO . - 911/912
FINS AS PER DETAIL
PRIVATE GARDEN
REFER LANDSCAPE DETAILS
KITCHEN
TL-03
UTILITY
TL-04
ELEV.D.B.
LINTEL
COMMOM TOILET
10MM TILE DROP
150 x 200 DROP PARDI
FOR TOILET DETAIL REFER SHEET NO . -909
PRIVATE GARDEN
REFER LANDSCAPE DETAILS
LIVING & DINING
TL-01
START TILE 800 X 800
REFER DOOR DETAILS