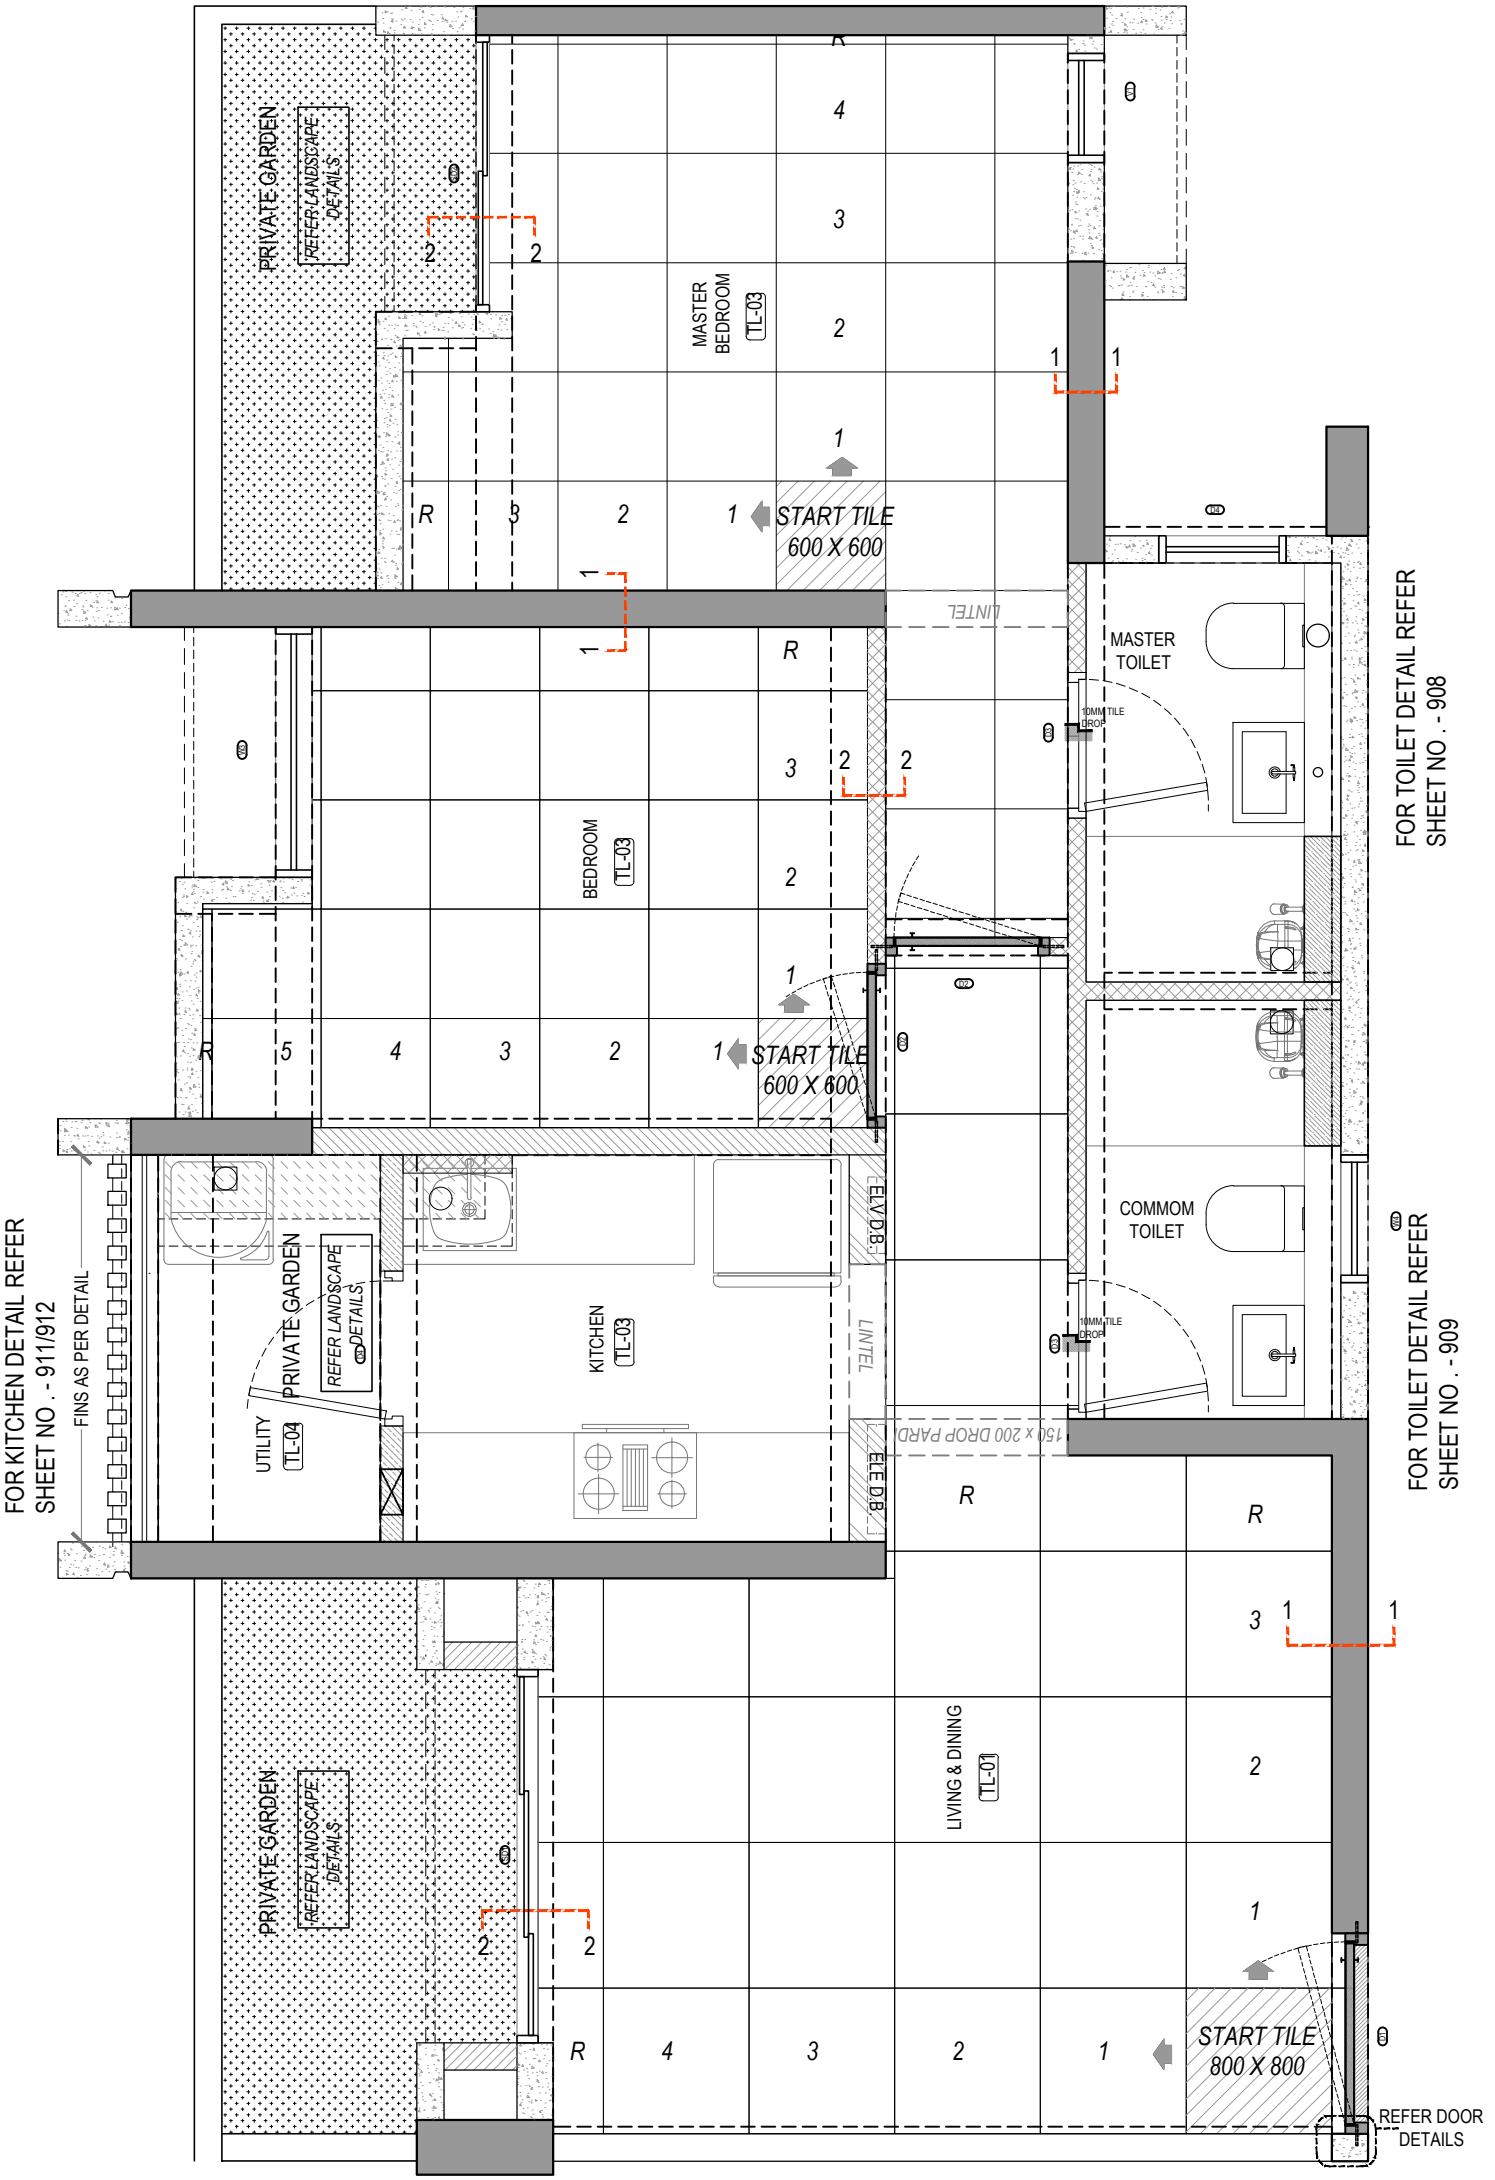

PRIVATE GARDEN
REFER LANDSCAPE DETAILS
MASTER BEDROOM
TL-03
START TILE
600 X 600
BEDROOM
TL-03
MASTER TOILET
10MM TILE DROP
FOR TOILET DETAIL REFER SHEET NO . - 908
COMMOM TOILET
FOR TOILET DETAIL REFER SHEET NO . -909
FOR KITCHEN DETAIL REFER SHEET NO . - 911/912
FINS AS PER DETAIL
KITCHEN
TL-03
UTILITY
TL-04
ELV.D.B.
LINTEL
150 x 200 DROP PARD
LIVING & DINING
TL-01
START TILE
800 X 800
REFER DOOR DETAILS