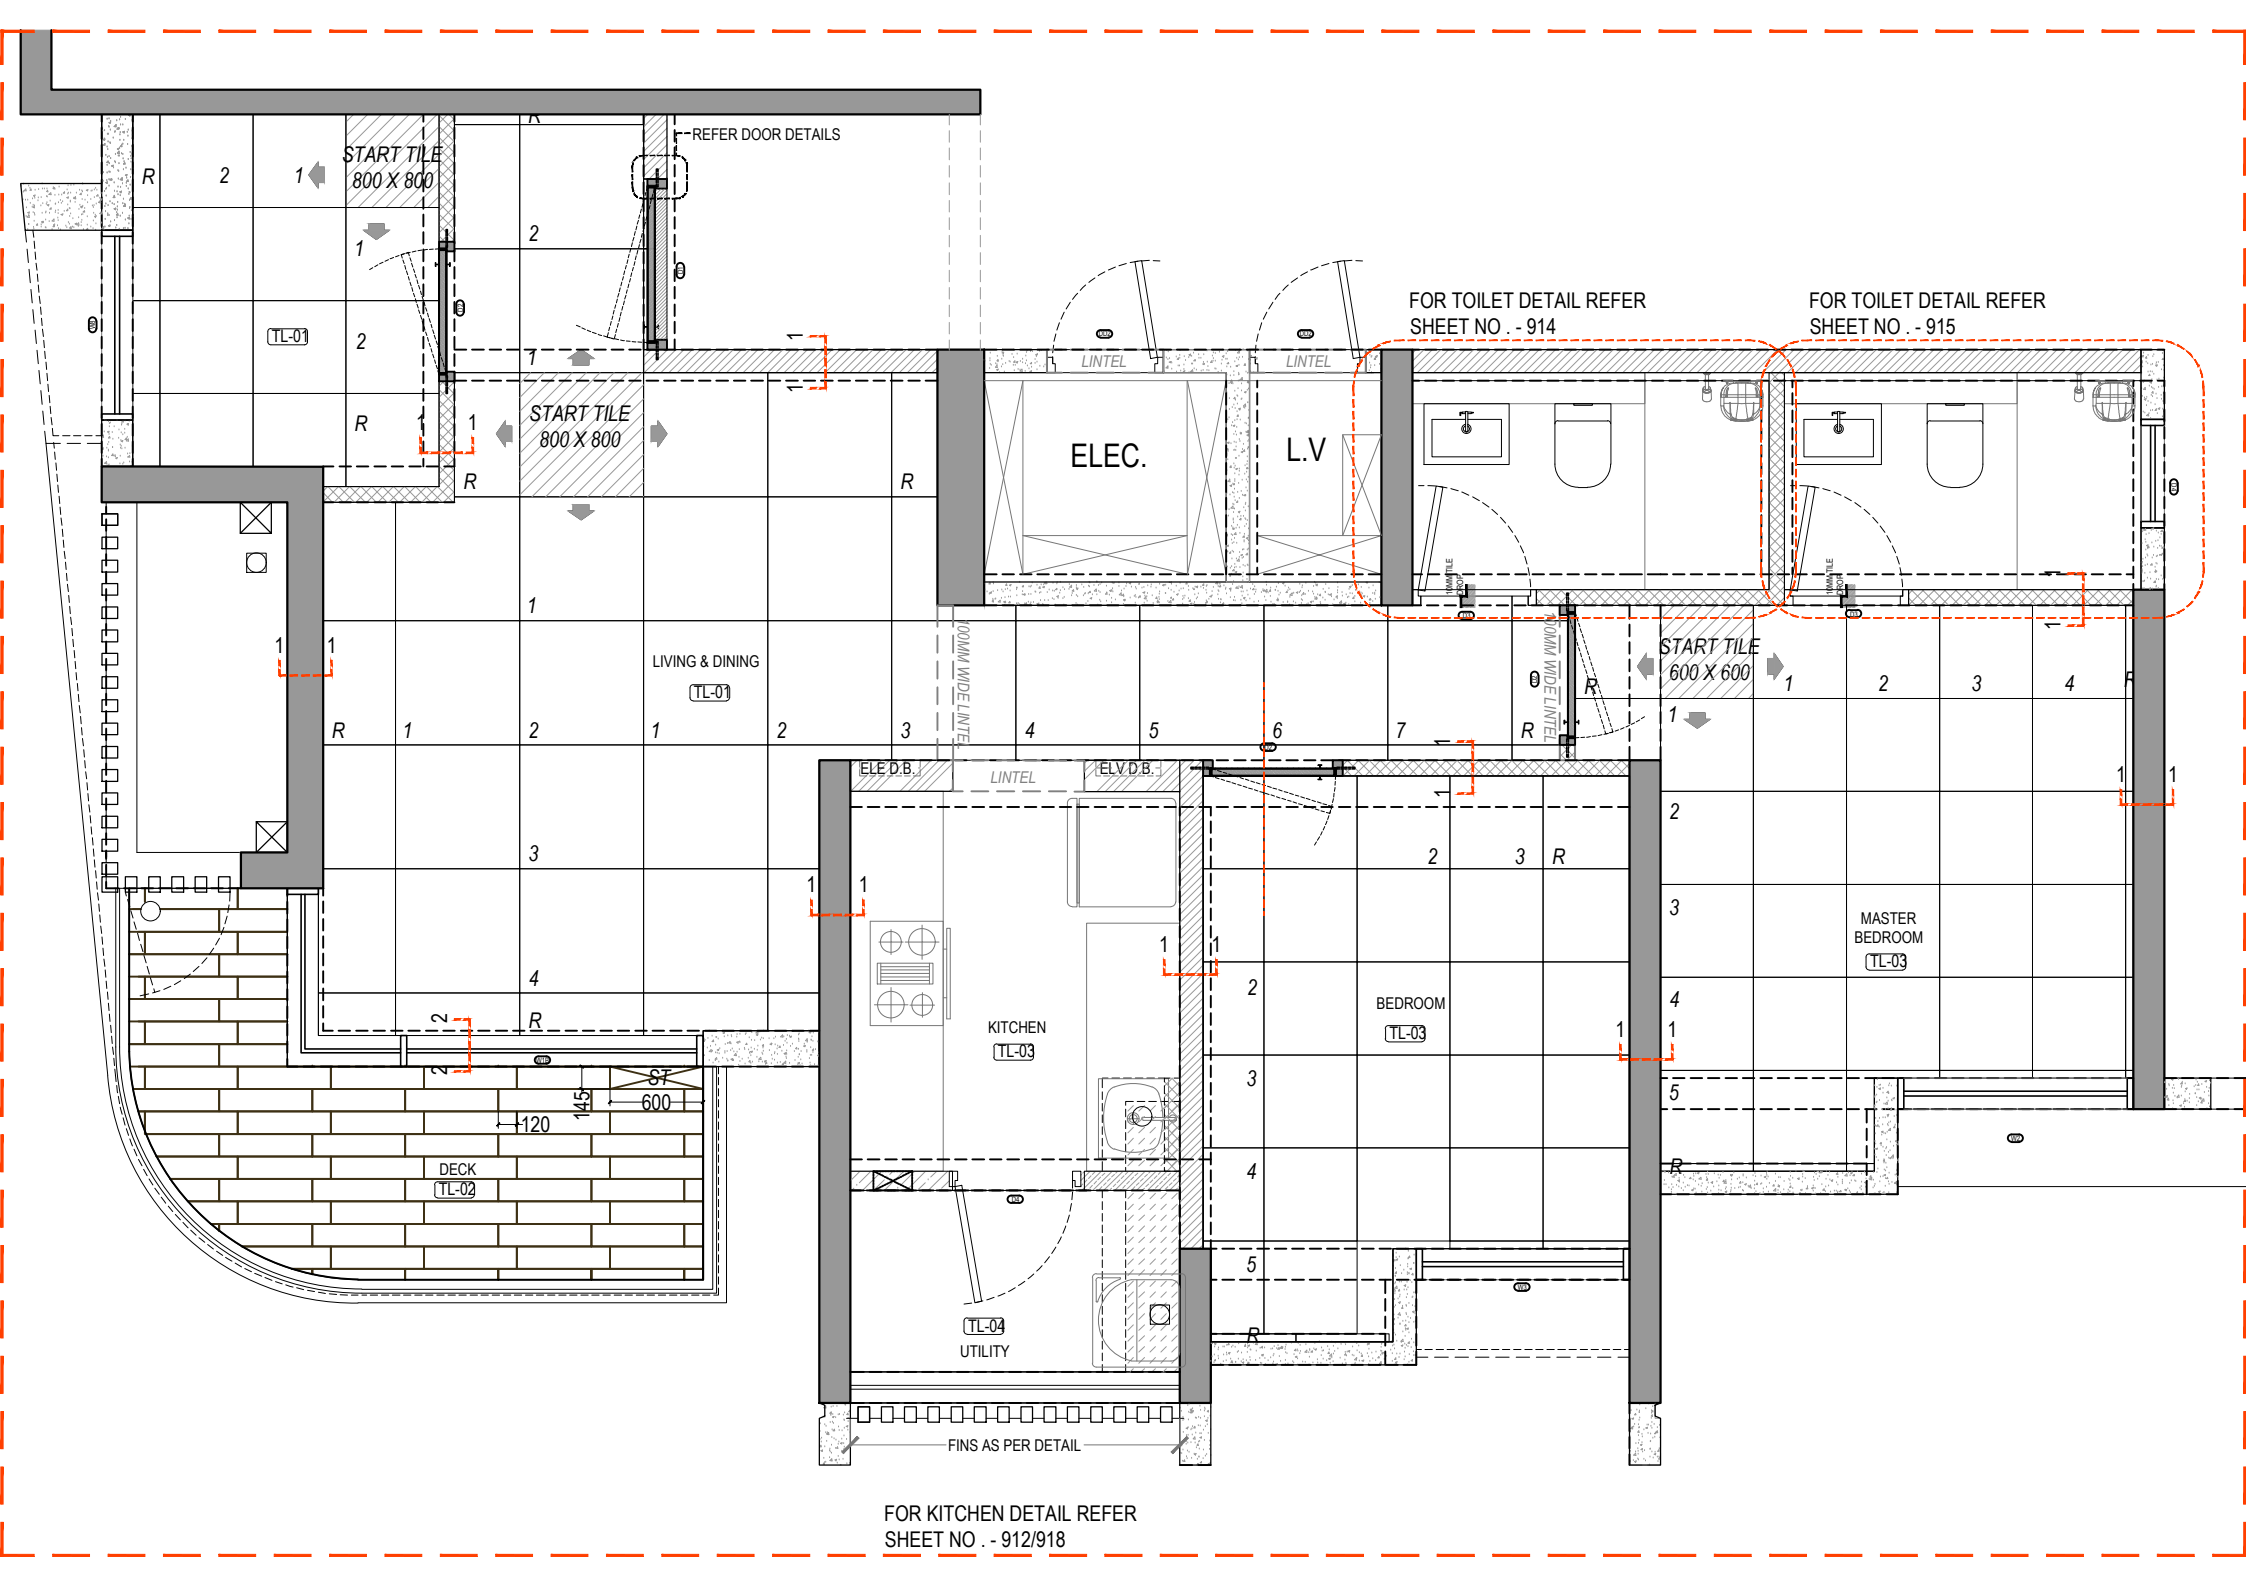

START TILE
800 X 800
REFER DOOR DETAILS
TL-01
START TILE
800 X 800
LINTEL
LINTEL
ELEC.
L.V
FOR TOILET DETAIL REFER
SHEET NO . - 914
FOR TOILET DETAIL REFER
SHEET NO . - 915
START TILE
600 X 600
LIVING & DINING
TL-01
100MM WIDE LINTEL
100MM WIDE LINTEL
ELE D.B.
LINTEL
ELV D.B.
KITCHEN
TL-03
BEDROOM
TL-03
MASTER
BEDROOM
TL-03
DECK
TL-02
ST
600
120
145
TL-04
UTILITY
FINS AS PER DETAIL
FOR KITCHEN DETAIL REFER
SHEET NO . - 912/918