
B6
GROUND FLOOR
7/5/19.


(1)

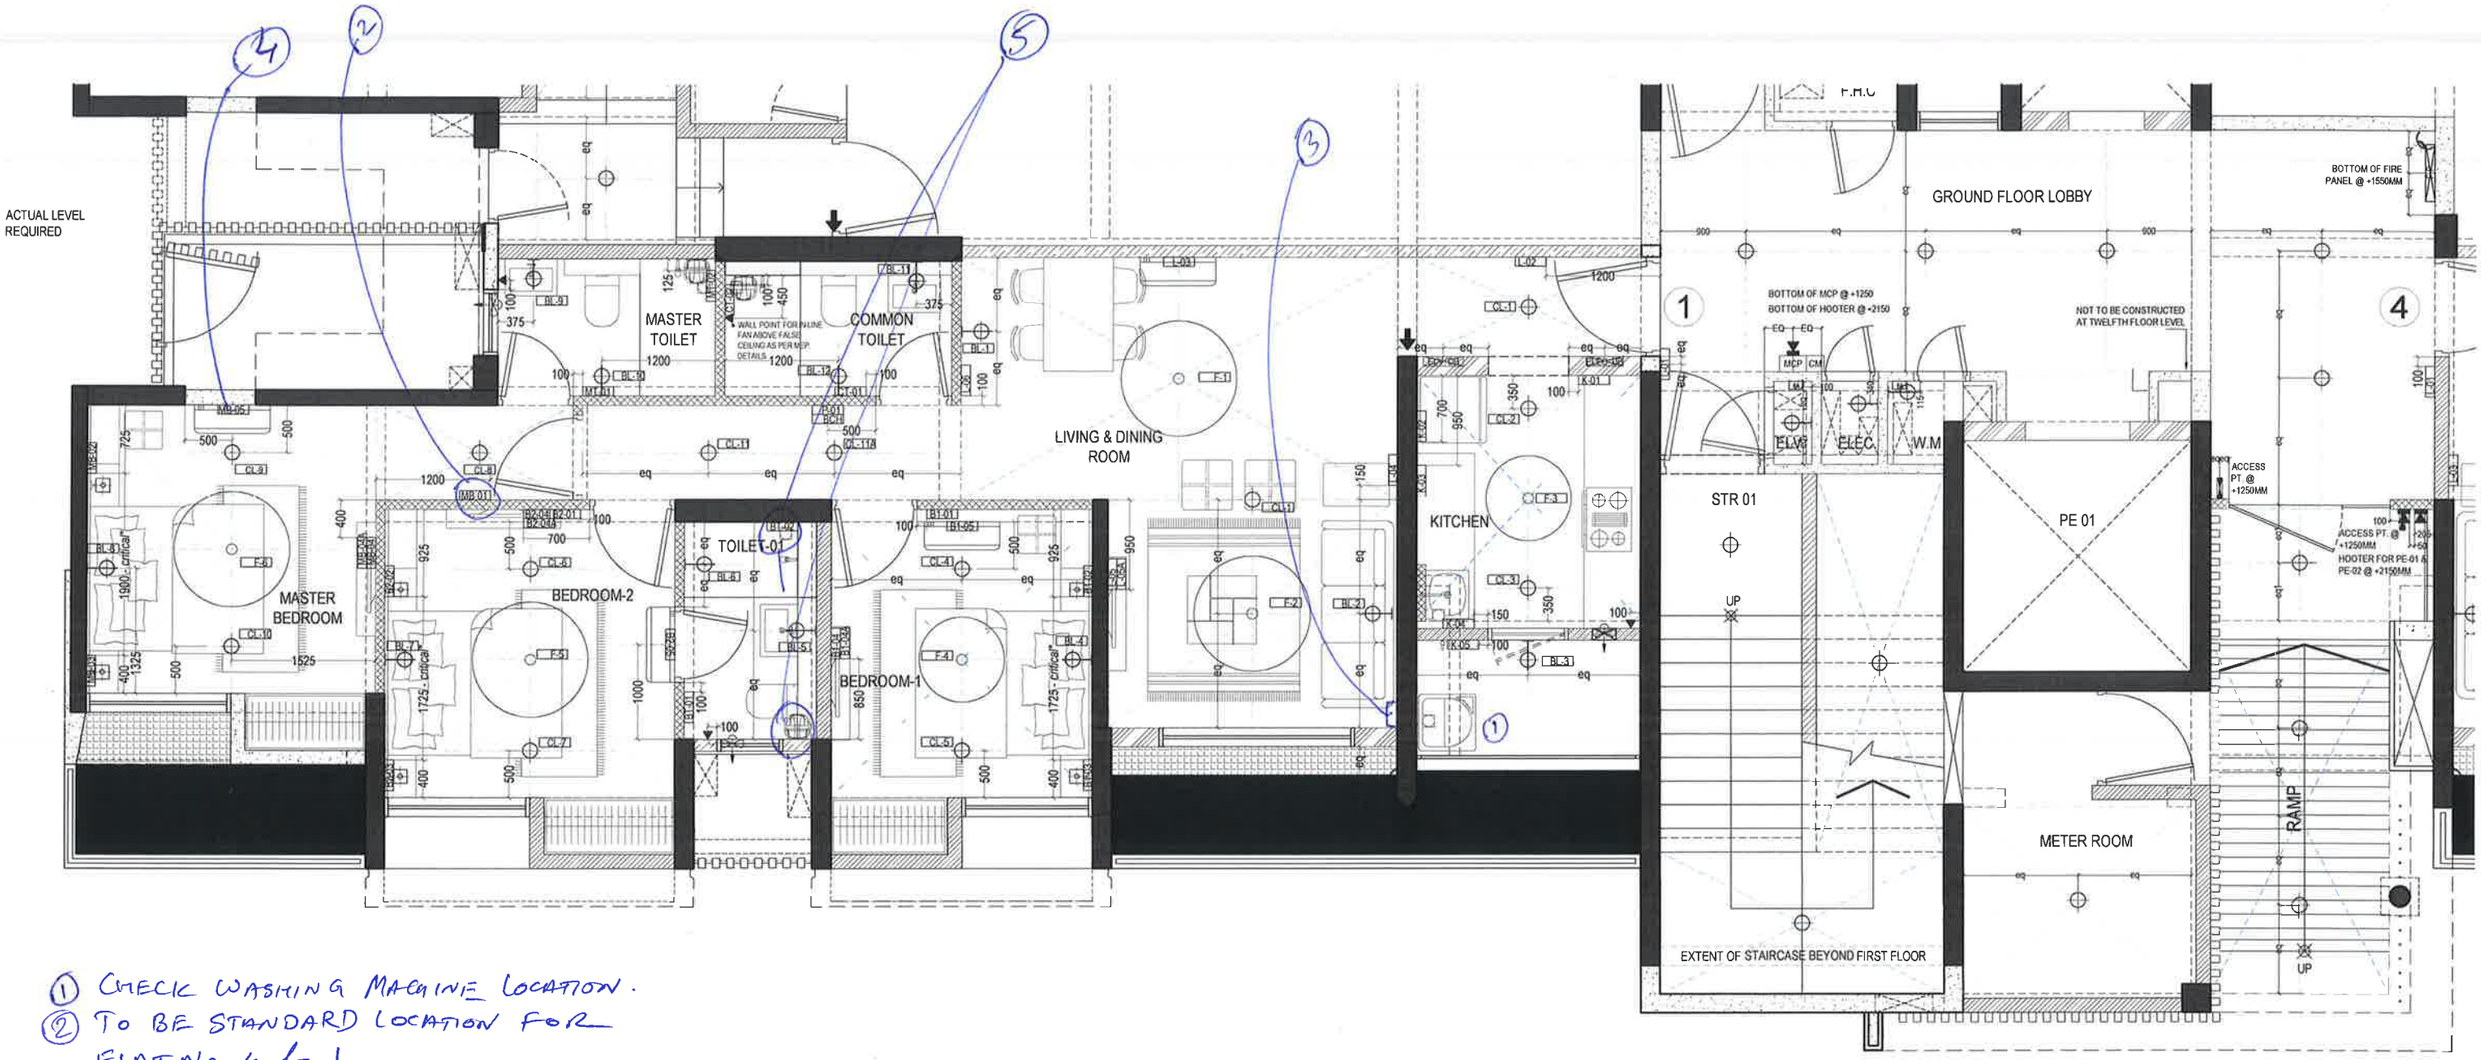

(1) CHECK WASHING MACHINE LOCATION.
(2) TO BE STANDARD LOCATION FOR FLAT NO. 4 & 1.
(3) 1 SWITCH SOCKET ~~FOR BE~~ FROM LOG TO BE ON OTHER SIDE OF SOFA
(4) AS DISCUSSED WITH SANTOSH THIS IDU TO MATCH WITH TYP. FLOOR
(5) BT02 LOCATION TO MATCH.

B6 7/5/19. (2)
Gir-floor Elec. Plan

APT-No-4

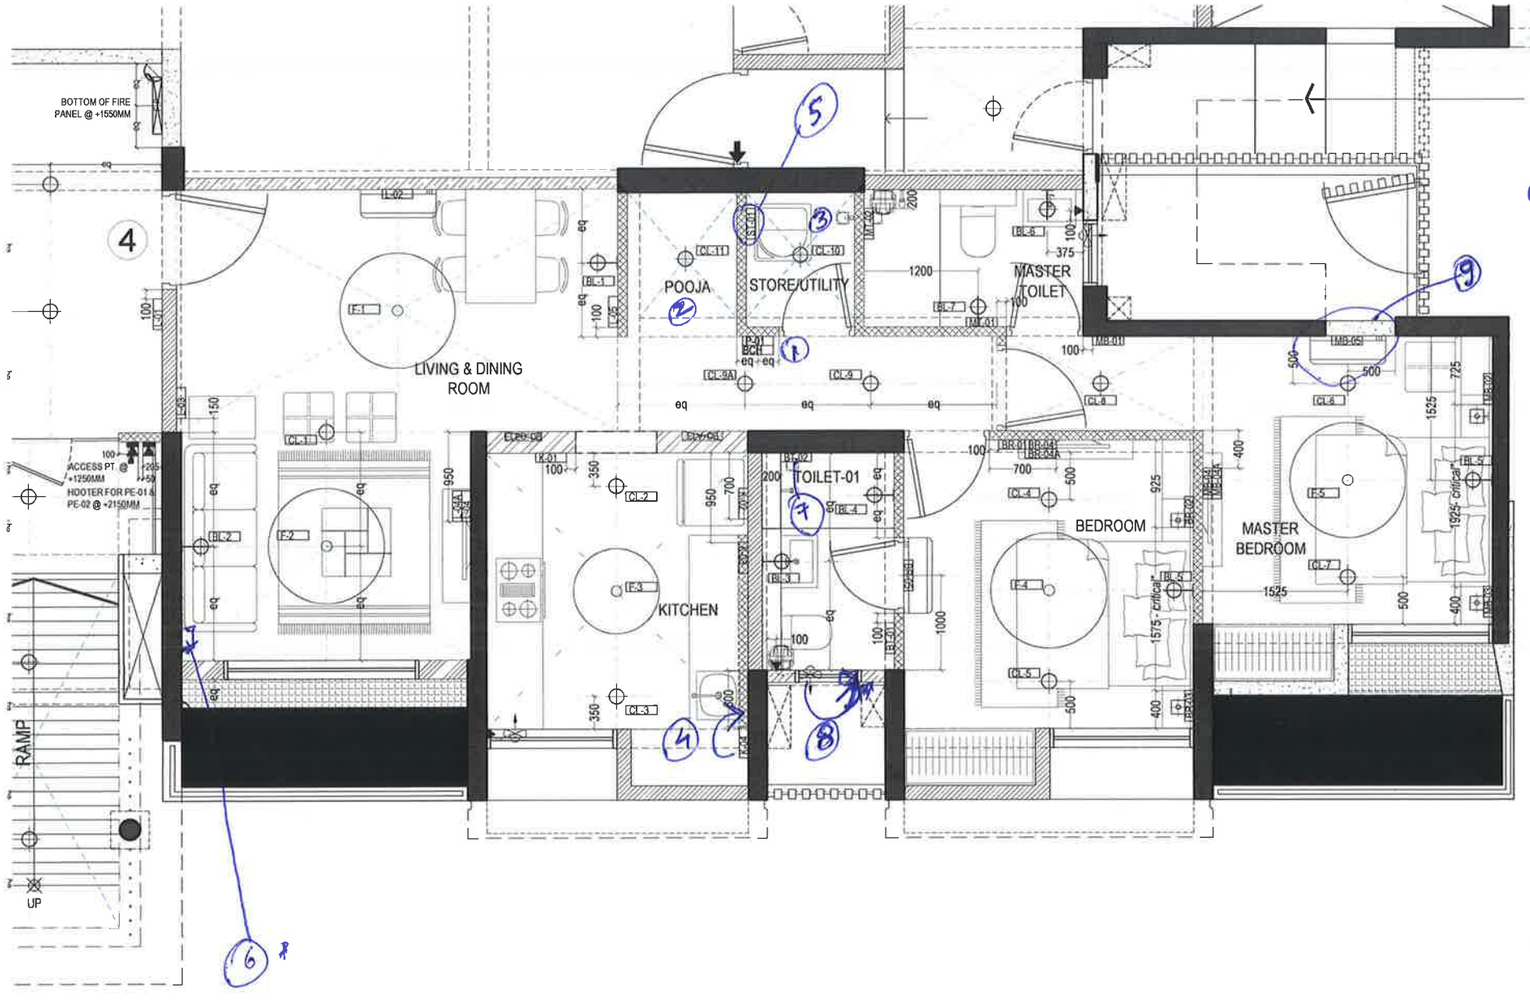

(1) P-01 -> CLG & CLG A

(2) PUJA LIGHT POINT TO BE ON A SEPARATE SB WITHIN PUJA ROOM

(3) STORE/UTILITY LIGHT POINT TO BE INTEGRATED WITH ST-01

(4) ~~KITCHEN~~ SINK TO BE MIRRORED & K04 TO BE SHIFTED ABOVE SINK SINCE THE NICHE COULD BE USED AS A CLOSET.

(5) CAN ST-01 BE SHIFTED ON TO TOILET WALL IN CASE PUJA & UTILITY ROOMS ARE TO BE COMBINED BY THE CUSTOMER

(6) ONE SWITCH SOCKET FROM L-03 CAN BE SHIFTED ON OTHER SIDE OF SOFA.

(7) LOCATION OF SOCKET FOR GEYSER BT-02 DOESN'T MATCH

(8) CAN THE EXHAUST FAN BE SHIFTED ON OTHER SIDE IN THE WINDOW?

(9) AS DISCUSSED WITH SANTOSH THIS IDU TO MATCH WITH TYPICAL FLOOR.

B6 (3)
GROUND FLOOR
7/5/19.

3 BHK APARTMENT - 01

S.R.NO	S.R.NO	POINT CONTROL	MODULES	HT. OF S.B (BOTTOM OF S.B PLATE FROM FLOOR)	REMARKS
ENTRANCE					
L-01	1	BELL POINT	1	1450MM	
	2	ELEC AND ELEV D.B	1	1950MM (TOP OF DB)	
LIVING-DINING					
L-02	1	CL-1(TWO WAY WITH L-04)	1	1250MM	
L-03	1	20A A C BACK BOX	2	+250MM FROM BEAM BOTTOM(1350 BEAM	
L-04	1	CL-1(TWO WAY WITH L-03)	1		
	2	F-2 (ONLY REGULATOR)	2		
	3	BL-2	1		
	4	AC(SWITCH)	2	600MM	TO BE PLACED IN 2 ROWS OF 6/8 MODULE BOARDS INSTEAD OF ONE LARGE 10/12 MODULE SQUARE BOX
	5	6-A 2 SOCKET WITH 2 SWITCH	6		
	6	TELEPHONE POINT	1		
	7	INTERCOM	1		
	8	GARDEN BRACKET LIGHT	1		
L-05	1	TV	1		STB +TV ON SINGLE SWITCH [REFER KEY ELEVATION]
		6-A 2 SOCKET WITH 2 SWITCH	7	600MM	
	2	DATA	1		
L-05A	1	6-A TV SOCKET		600MM	
L-06	1	BL-1	1		
	2	F-1 (ONLY REGULATOR)	2	1250MM	
	3	6-A SOCKET WITH SWITCH	3		
PASSAGE					
P-01	1	SWITCH FOR CL-11	1		
	2	SWITCH FOR CL-11A		1250MM	
	1	BELL CH MMER	1	1950MM (TOP OF DB)	
KITCHEN					
K-01	1	CL-2	1		
	2	CL-3	1		
	3	F-3 (ONLY REGULATOR)	2	1250MM	
	4	BL-3	1		
	5	EXHAUST FAN	1		
	6	6-A SOCKET WITH SWITCH (GENERAL)	3		
K-02	1	15-A SOCKET WITH SWITCH FOR REFRIDGERATOR	3	1250MM	
K-03	1	16-A SOCKET WITH SWITCH FOR MICROWAVE	3	1250MM	
K-04	1	6-A SOCKET WITH SWITCH FOR WATER PURIFIER	3	1600MM	
K-05	1	15-A SOCKET WITH SWITCH FOR WASHING MACHINE	3	1250MM	
COMMON TOILET					
CT-01	1	BL-12	1		
	2	BL-11	1	1250MM	
	3	EXHAUST	1		
	4	GEYSER (SWITCH) WITH INDICATION	1		
	5	6-A SOCKET WITH 1 SWITCH	3		
CT-02	1	16-A SOCKET FOR GEYSER	2	1250MM	
MASTER TOILET					
MT-01	1	BL-10	1		
	2	BL-9	1	1250MM	
	3	EXHAUST	1		
	4	GEYSER (SWITCH) WITH INDICATION	1		
	5	6-A SOCKET WITH 1 SWITCH	3		
MT-02	1	16-A SOCKET FOR GEYSER	2	1250MM	
TOILET-01					
BT-01	1	BL-6	1		
	2	BL-5	1		
	3	GEYSER (SWITCH WITH INDICATOR)	1	1250MM	
	4	EXHAUST FAN	1		
	5	6-A SOCKET WITH SWITCH	3		
BT-02	1	20-A SOCKET FOR GEYSER	2	2100MM	
BEDROOM - 1					
B1-01	1	CL-4	1	1250MM	
B1-02	1	F-4 (ONLY REGULATOR)	2		
	2	6-A SOCKET WITH SWITCH	3	600MM	
	3	BL-4	1		
B1-03	1	AC(SWITCH)	2		
	2	6-A SOCKET WITH SWITCH	3	600MM	
	3	CL-5	1		
B1-04	1	TV POINT	1	600MM	
	2	6A - 1 SOCKET WITH 1 SWITCH	5		
B1-04A	1	6A TV SOCKET	1	600MM	
			1		
B1-05	1	20A- A C BACK BOX	2	+250MM FROM BEAM BOTTOM(1350 BEAM	
BEDROOM - 2					
B2-01	1	CL-6	1	1250MM	
B2-02	1	F-5 (ONLY REGULATOR)	2		
	2	6-A SOCKET WITH SWITCH	3	600MM	
	3	BL-7	1		
B2-03	1	AC(SWITCH)	2		
	2	6-A SOCKET WITH SWITCH	3	600MM	
	3	CL-7	1		
B2-04	1	TV POINT	1	600MM	
	2	6A - 1 SOCKET WITH 1 SWITCH	5		
B2-04A	1	6A TV SOCKET	1	600MM	
			1		
B2-05	1	20A- A C BACK BOX	2	+250MM FROM BEAM BOTTOM(1350 BEAM	
M BEDROOM					
MB-01	1	CL-8	1	1250MM	
MB-02	1	CL-9	1		
	2	F-6 (ONLY REGULATOR)	3	600MM	
	3	6-A SOCKET WITH SWITCH	3		
	4	BL-8	1		
MB-03	1	CL-10	1		
	2	AC (SWITCH)	2	600MM	
	3	6-A SOCKET WITH SWITCH	3		
	4	GARDEN BRACKET LIGHT	1		
MB-04	1	TV POINT	1	600MM	
	2	6-A 1 SOCKET WITH 1 SWITCH	5		
MB-04A	1	6-A TV SOCKET	1	600MM	
MB-05	1	20A A C BACK BOX	2	+250MM FROM BEAM BOTTOM(1350 BEAM DEPTH]	

one on each side of Sofa.

2 BHK APARTMENT - 04

S.R.NO	S.R.NO	POINT CONTROL	MODULES	HT. OF S.B (BOTTOM OF S.B PLATE FROM FLOOR)	REMARKS
ENTRANCE					
L-01	1	BELL POINT	1	1450MM	
LIVING-DINING					
L-02	1	20A-A C BACK BOX	2	+250MM FROM BEAM BOTTOM(1350 BEAM DEPTH]	
L-03	1	CL-1	1		
	2	F-2 (ONLY REGULATOR)	2		TO BE PLACED IN 2 ROWS OF 6/8 MODULE BOARDS INSTEAD OF ONE LARGE 10/12 MODULE SQUARE BOX
	3	BL-2	1		
	4	AC(SWITCH)	2	600MM	
	5	6-A 2 SOCKET WITH 2 SWITCH	5		
	6	TELEPHONE POINT	1		
	7	INTERCOM	1		
	8	GARDEN BRACKET LIGHT	1		
L-04	1	TV	1		STB +TV ON SINGLE SWITCH [REFER KEY ELEVATION]
		6-A 2 SOCKET WITH 2 SWITCH	7	600MM	
	2	DATA	1		
L-04A	1	6-A TV SOCKET		600MM	
L-05	1	BL-1	1		
	2	F-1 (ONLY REGULATOR)	2	1250MM	
	3	6-A SOCKET WITH SWITCH	3		
PASSAGE					
P-01	1	CL-9	1		
	2	CL-9A	1	1250MM	
	3	CL-10	1		
	4	CL-11	1		
ELEC. & ELV DB BCH		BELL CHIMER		1950MM (TOP OF DB) 1950MM (TOP)	
KITCHEN					
K-01	1	CL-2	1		
	2	CL-3	1		
	3	F-3 (ONLY REGULATOR)	2	1250MM	
	4	EXHAUST FAN	1		
	5	6-A SOCKET WITH SWITCH (GENERAL)	3		
K-02	1	16 A SOCKET WITH SWITCH FOR REFRIDGERATOR	3	1250MM	
K-03	1	16-A SOCKET WITH SWITCH FOR MICROWAVE	3	1250MM	
K-04	1	6-A SOCKET WITH SWITCH FOR WATER PURIFIER	3	1600MM	
BEDROOM TOILET					
BT-01	1	BL-3	1		
	2	BL-4	1		
	3	GEYSER (SWITCH WITH INDICATOR)	1	1250MM	
	4	EXHAUST FAN	1		
	5	6-A SOCKET WITH SWITCH	3		
BT-02	1	20-A SOCKET FOR GEYSER	2	2100MM	
BEDROOM					
BR-01	1	CL-4	1	1250MM	
BR-02	1	CL-5	1		
	2	F-4 (ONLY REGULATOR)	2	2500MM	
	3	6-A SOCKET WITH SWITCH	3		
BR-03	1	AC(SWITCH)	2	600MM	
	1	6-A SOCKET WITH SWITCH	3		
BR-04	1	TV POINT	1	600MM	
	2	6A - 1 SOCKET WITH 1 SWITCH	5		
BR-04A	1	6A TV SOCKET	1	600MM	
			1		
BR-05	1	20A- A C BACK BOX	2	+250MM FROM BEAM BOTTOM(1350 BEAM DEPTH]	
MASTER TOILET					
MT-01	1	SWITCH FOR BL-6	1		
	2	SWITCH FOR BL-7	1	1250MM	
	3	SWITCH FOR EXHAUST	1		
	4	SWITCH FOR GEYSER	1		
MT-02	1	15-A SOCKET FOR GEYSER	1	2100MM	
M BEDROOM					
MB-01	1	CL-8	1	1250MM	
MB-02	1	CL-6	1		
	2	F-5 (ONLY REGULATOR)	3	600MM	
	3	6-A SOCKET WITH SWITCH	3		
	4	BL-5	1		
MB-03	1	CL-7	1		
	2	AC (SWITCH)	2	600MM	
	3	6-A SOCKET WITH SWITCH	3		
	4	GARDEN BRACKET LIGHT	1		
MB-04	1	TV POINT	1	600MM	
	2	6-A 1 SOCKET WITH 1 SWITCH	5		
MB-04A	1	6-A TV SOCKET	1	600MM	
MB-05	1	20A A C BACK BOX	2	+250MM FROM BEAM BOTTOM(1350 BEAM DEPTH]	
STORE / UTILITY					
ST-01	1	15-A SOCKET WITH SWITCH FOR WASHING MACHINE	3	1250MM	

one on each side of Sofa

CHECK COMMENTS IN PLAN

TOILET 1

LOCATION (marked in plan)

LOCATION → MARKED IN PLAN

GENERAL NOTE :-

1. ALL BRACKET LIGHTS IN TOILET AND DECK @ 2100 MM FROM SLAB.
2. ALL OTHER BRACKET LIGHTS @ 2400 MM FROM SLAB.
3. ALL CEILING/WALL ROSE @ 2100 MM FROM SLAB.
4. ALL HEIGHTS FROM SLAB.
5. ALL GARDEN WALL BRACKETS TO BE AT 900 FROM PLINTH LEVEL.
6. ALL SET-OUT DIMENSIONS FOR SB ARE FOR FINISHED SB PLATE.
7. ***FOR IDUs ON PELMET, AC BACK BOX LOCATION TO BE ESTABLISHED ON PELMET OUTER SURFACE AND COVERED WITH BLANK PLATE.***
8. ***SAME TO BE DONE FOR LIGHT POINTS IN PASSAGE AREA. THEIR LOCATION TO BE ESTABLISHED ON FALSE CEILING USING BLANK PLATES.***