
C2 12/4/19.
BHK
(Ground floor)

(1)

Remove one switch socket + CL5 from LOH + put it here

BCH will clash with DB. Relocate

SHIFT ON Blockwork wall.

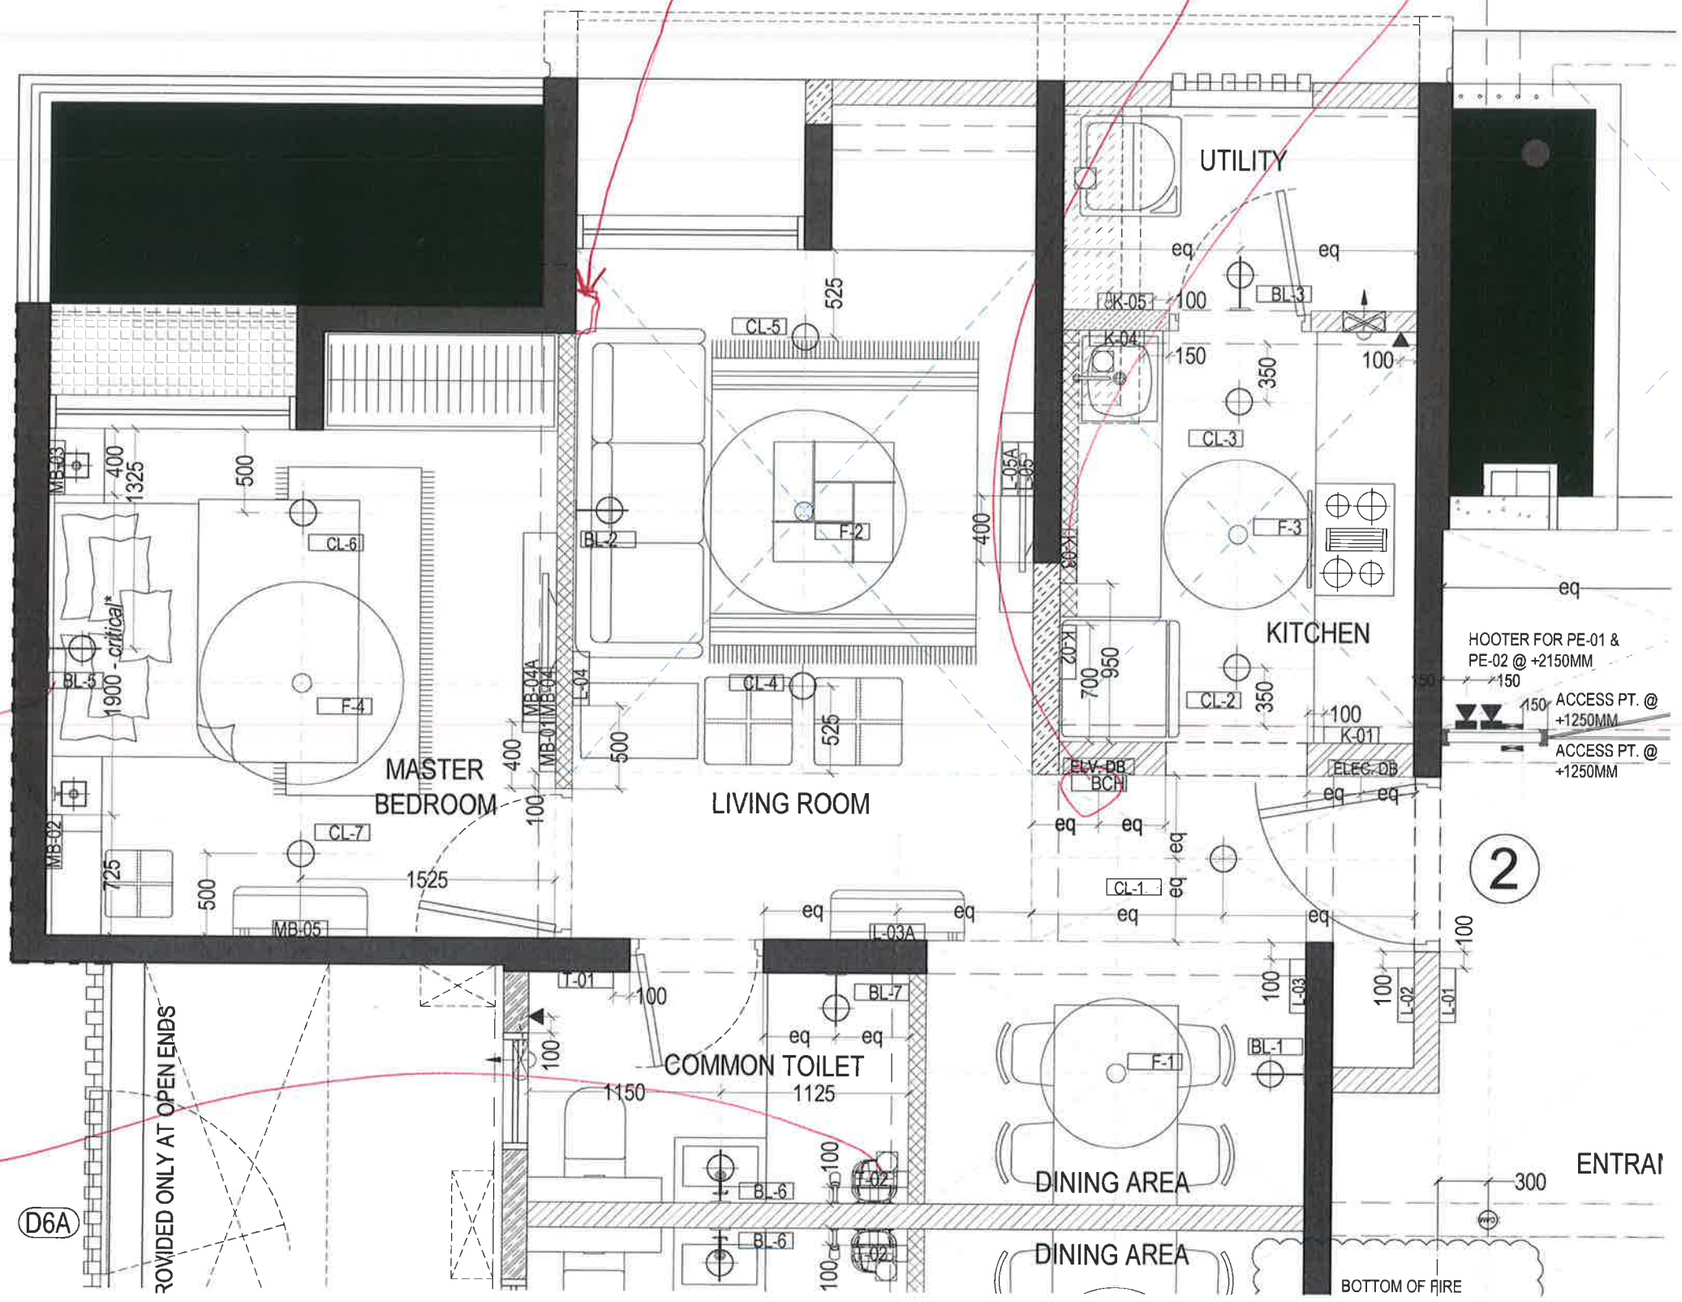


BL-05 to be on MB2 SB. Missing in Schedule.

T02 - Not clear on which wall.

12/4/19.

C2
2BHK
(Ground floor)


(2)

(1) ~~LIGHT~~ LIGHT POINT TO ~~SHEET~~ BE GIVEN (CL1)

(2) CHECK HT OF THE BRACKET LIGHTS. IT WILL CLASH WITH AC.

(3) CHECK IF K03 can be shifted on Blockwork wall.

(4) General Note for AC switch with indicator & Geyser.

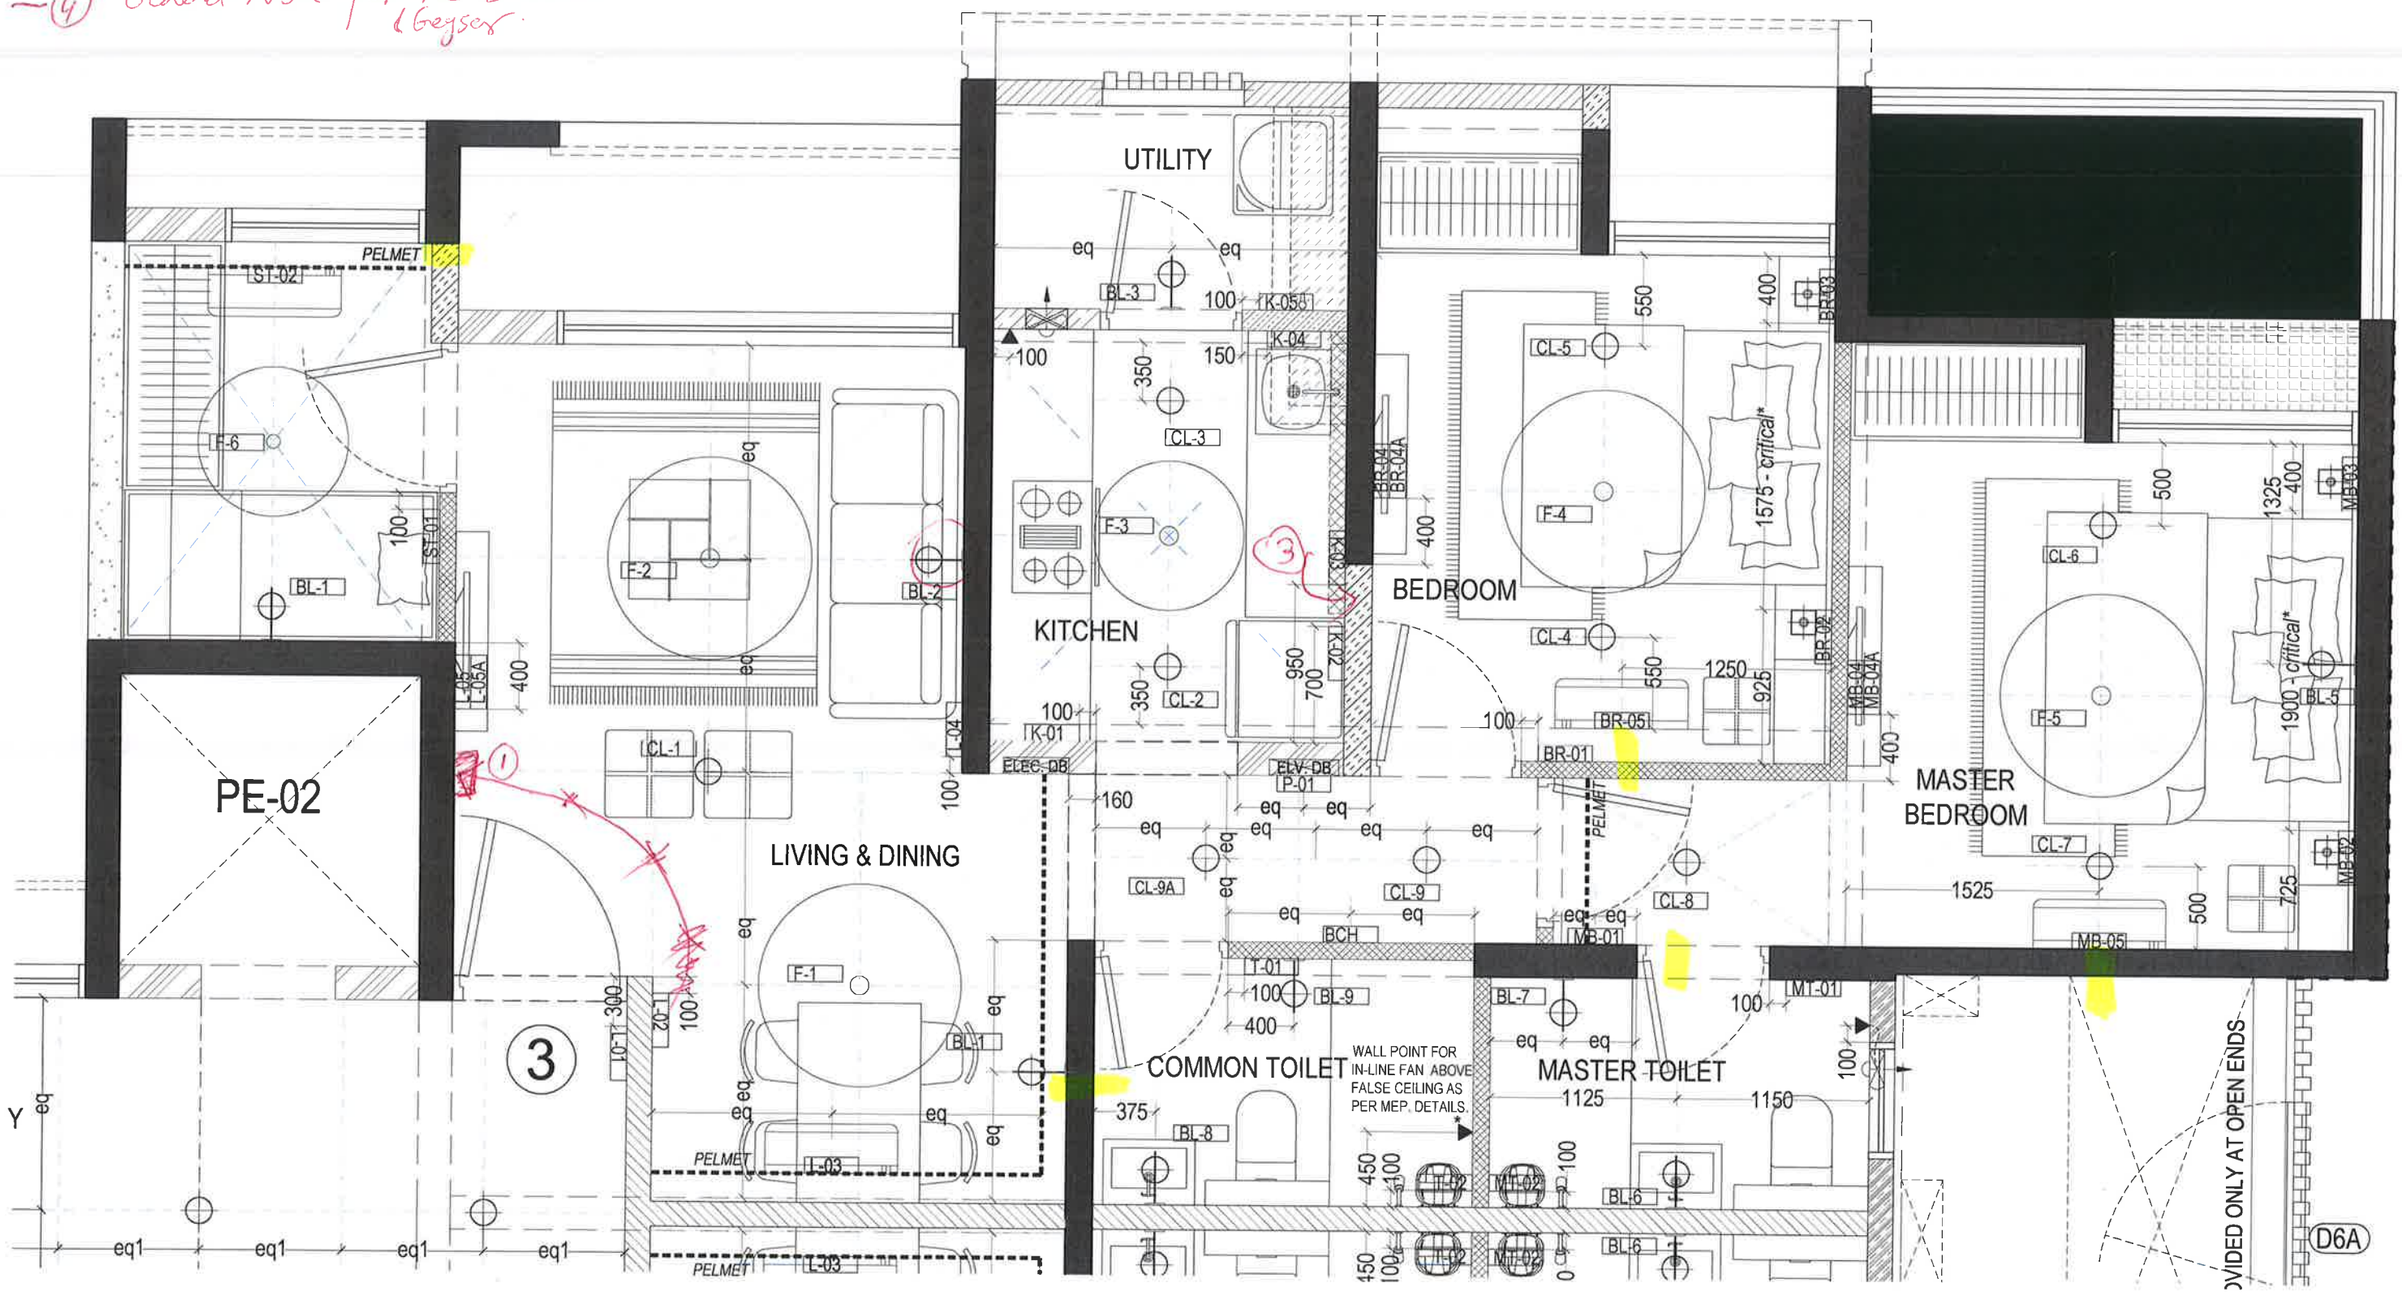

(1) Please discuss with Ebrahim on the location of Access Release Button. Currently we are facing issues of customers operating the internal release button from outside to open the doors.

(2) Also Discuss Lift / Heater location


(3) Discuss with ME if any jali/louvers reqd for lobby ventilation as the lobby is not airconditioned.

(4) Add control module to Legend.

(C2) GR. FIR ELECTRICAL DWG.

12/4/19

3

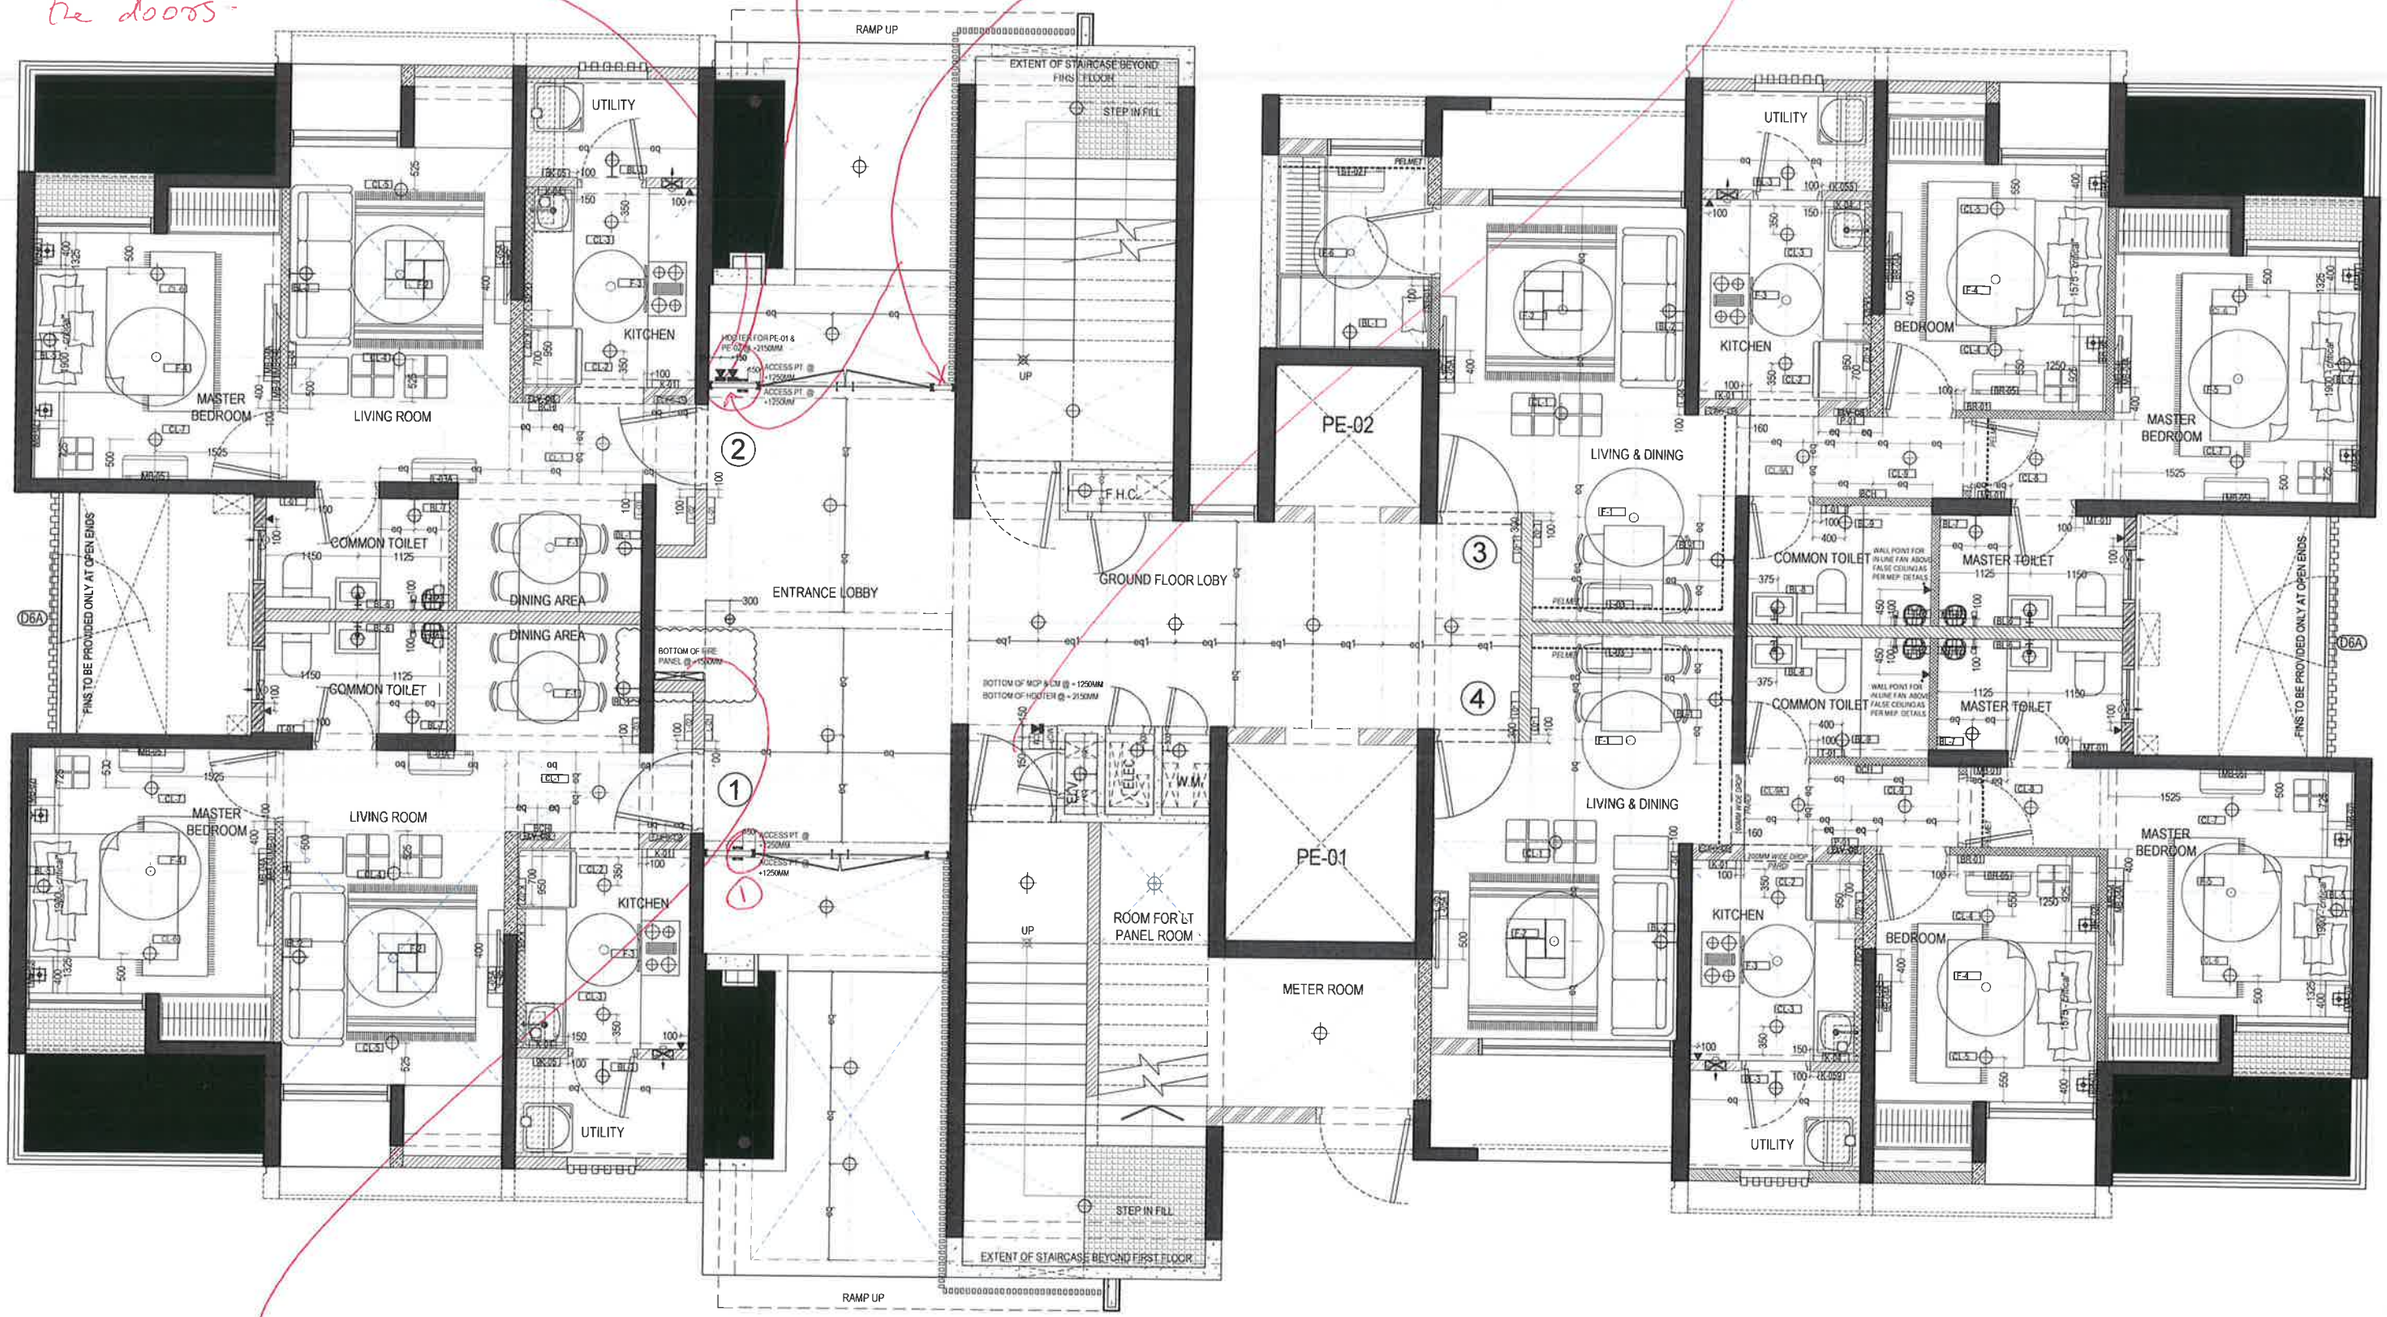


(5) Check Fire Panel location with ME. Also check if size fits in the condition.

(6) CHECK ALL THE SLEEVES REQD FOR THE A.C / Water meter routing & convey to SBC (We can discuss together) But please mail.