
19/2/19

C2 - LAKEFRONT

GR. FLR SECTIONS.

(1)

CHECK NOMENCLATURE OF ALL DOORS / WINDOWS.

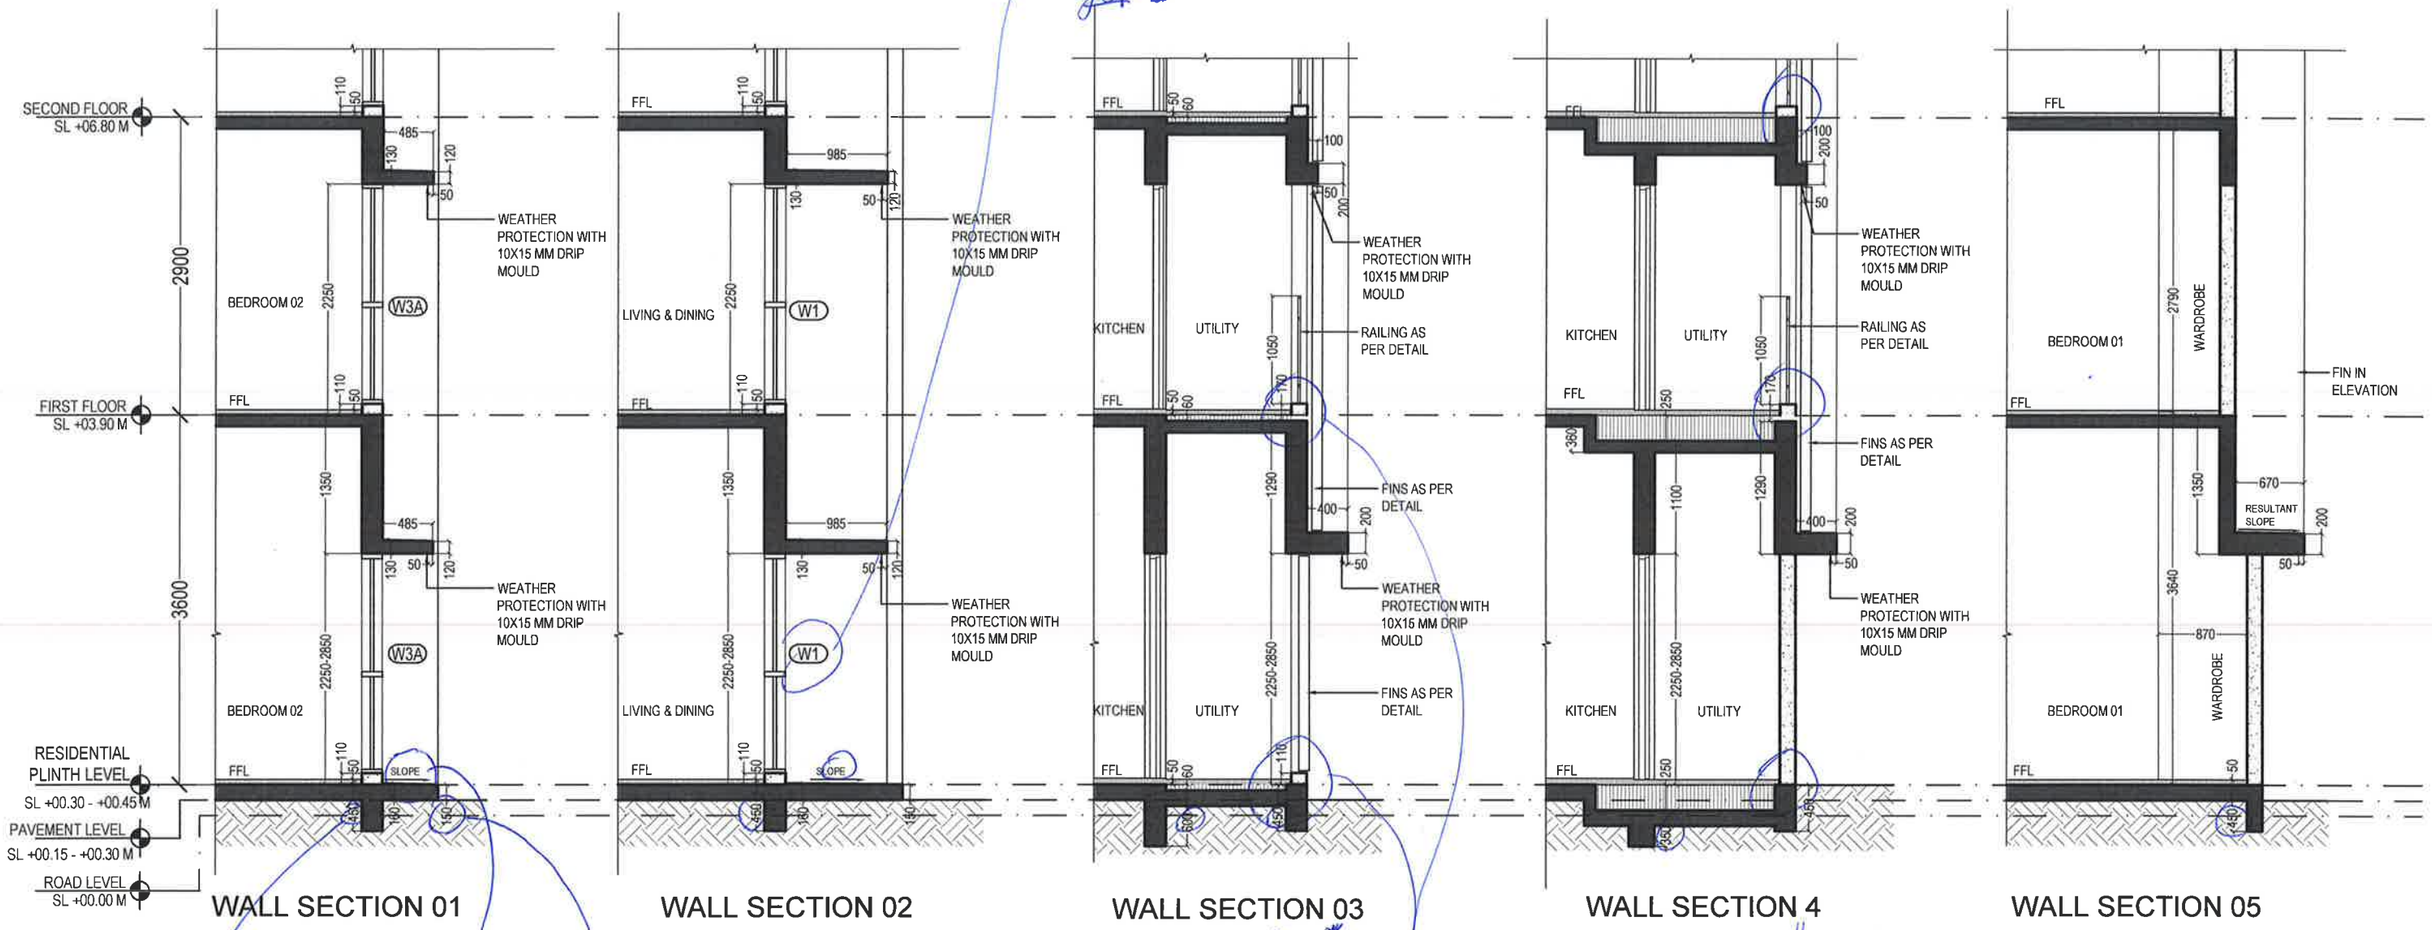

WALL SECTION 01

WALL SECTION 02

WALL SECTION 03


WALL SECTION 4


WALL SECTION 05

DONOT GIVE THE PLINTH BEAM DEPTH ANY WHERE.


SLOPE CAN BE ACHIEVED IN FINISHING. SLAB CAN BE STRAIGHT.

CHECK IN CASE THE OUTSIDE LEVEL HAS TO BE LIKE PVT. GARDEN (100 mm down) SECTION. ALTHOUGH NO ACCESS TO BE GIVEN.

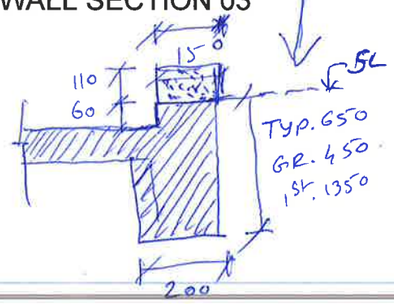

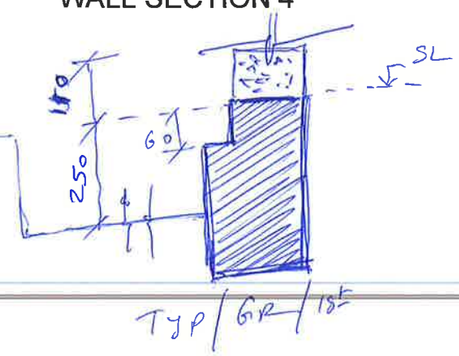

19/2/19.
C2
Gr/floor (2)
sections.

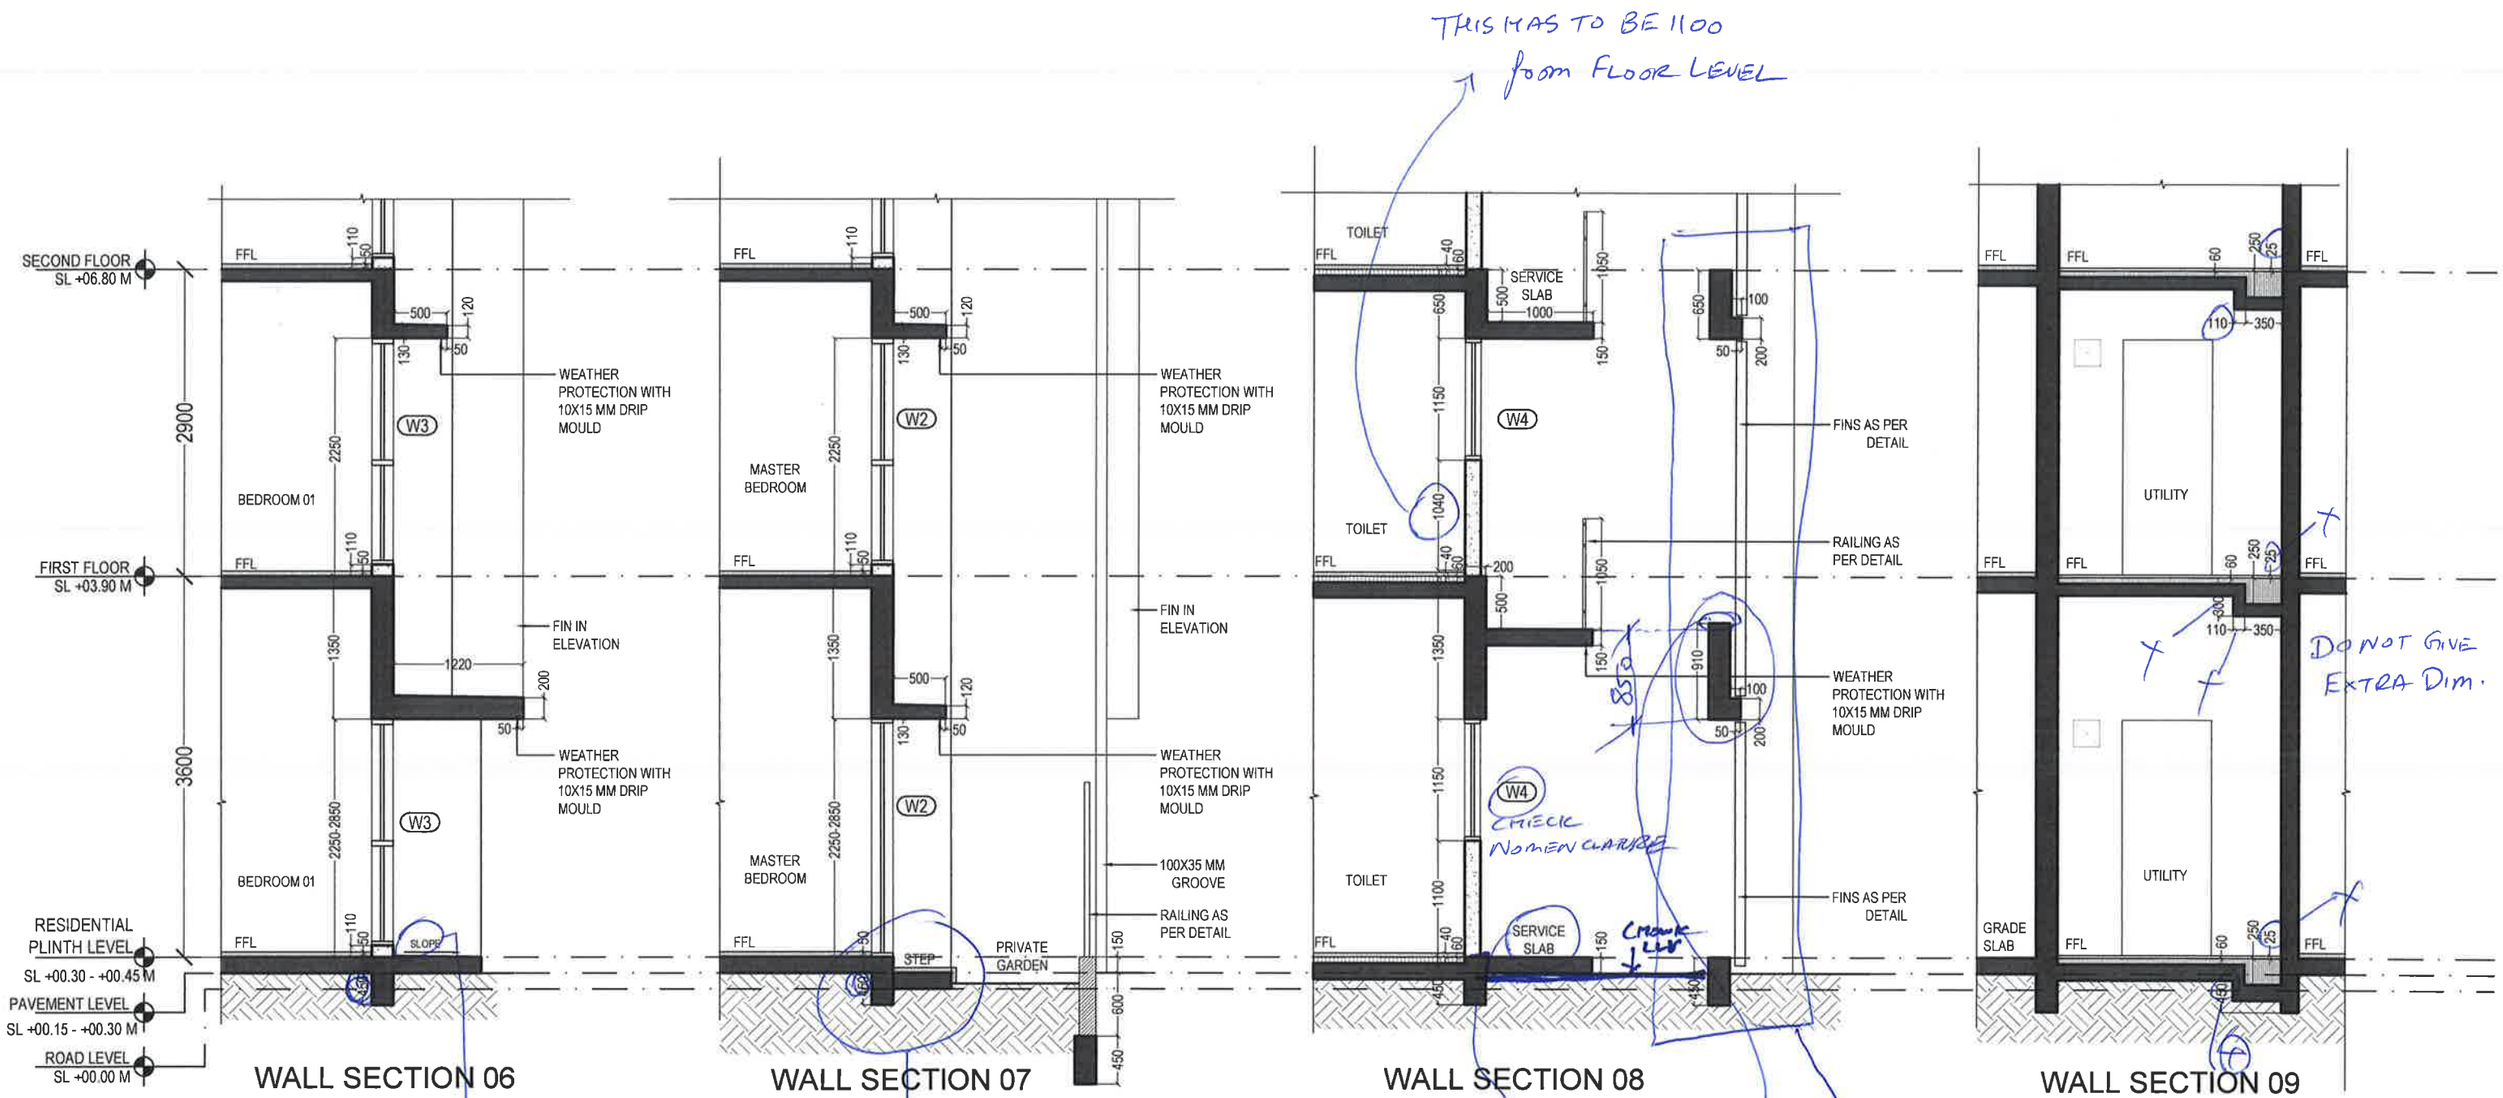

WALL SECTION 06

WALL SECTION 07

WALL SECTION 08

WALL SECTION 09

No Slope in slab Check Comments for Section 1.

Check the PVT. GARDEN STEP DETAIL in E typology. DIMENSIONS to be given.

DO NOT SHOW THIS SLAB AT GR. LVL. ~~STEP~~ MENTION CHAJJA level @ -150 from Bldg plinth.

BEAM TOP CAN MATCH WITH the Service slab top & DEPTH CAN BE 850

MENTION NOTE "ONLY AT OPEN ENDS OF THE CLUSTER"

CHECK WITH 'E' typolog

CHECK Dim.

Nomenclature Varandah

DRAINING OF WATER WILL BE AN ISSUE.

SBC HAS SHOWN THIS AS 120

THIS CAN BE VARYING BASED ON GROUND FLOR HT.

CHECK BEAM IN STRUC. PLAN

19/2/19

C2 - GRILLE Sachin

3

Give Dim

1450 09 EQ RISERS

FIN IN ELEVATION

HAS TO BE 500.

WEATHER PROTECTION WITH 10X15 MM DRIP MOULD

W5

500??

Give Dim

Give Dim

W5A

1800 11 EQ RISERS

FHC SHAFT

STR-01

W.M SHAFT

ELEC SHAFT

ROOM FOR LT- PANEL

THIS WILL VARY

3600

2900

SECOND FLOOR SL +06.80 M

FIRST FLOOR SL +03.90 M

RESIDENTIAL PLINTH LEVEL SL +00.30 - +00.45 M

PAVEMENT LEVEL SL +00.15 - +00.30 M


ROAD LEVEL SL +00.00 M

WALL SECTION 10

WALL SECTION 11

19/2/19
C2 - Grd Flor Section

4

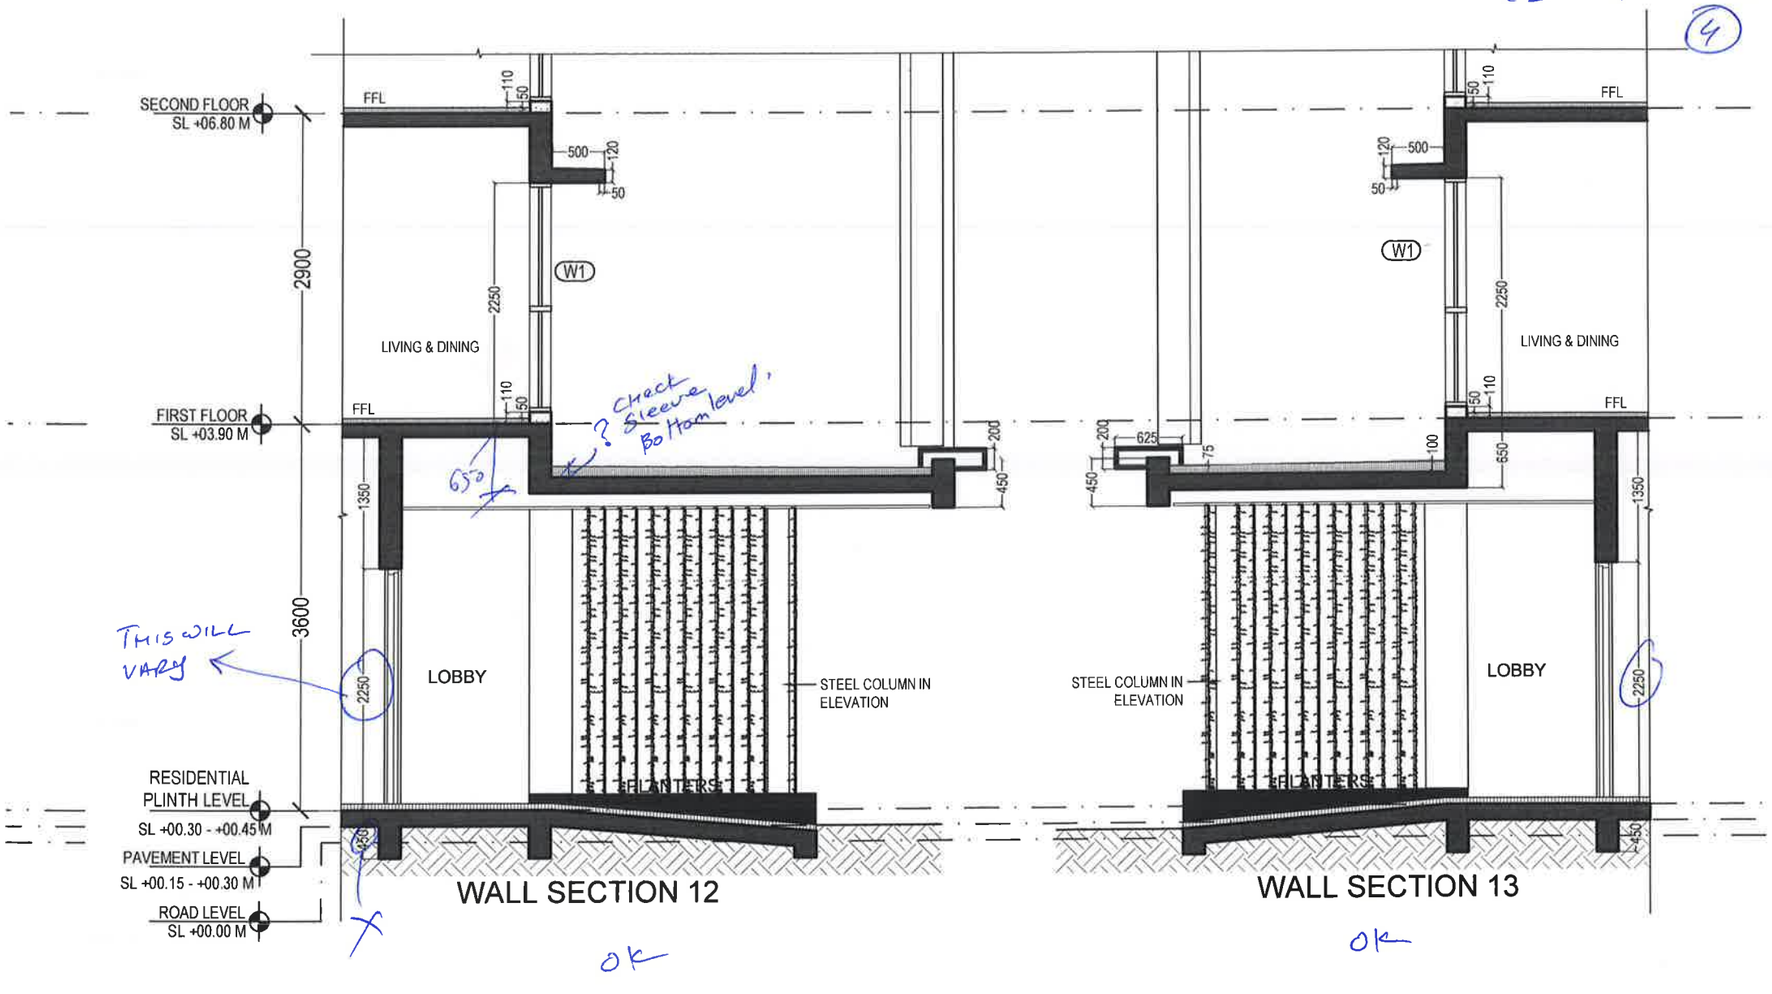

ROADSIDE

COURTYARD