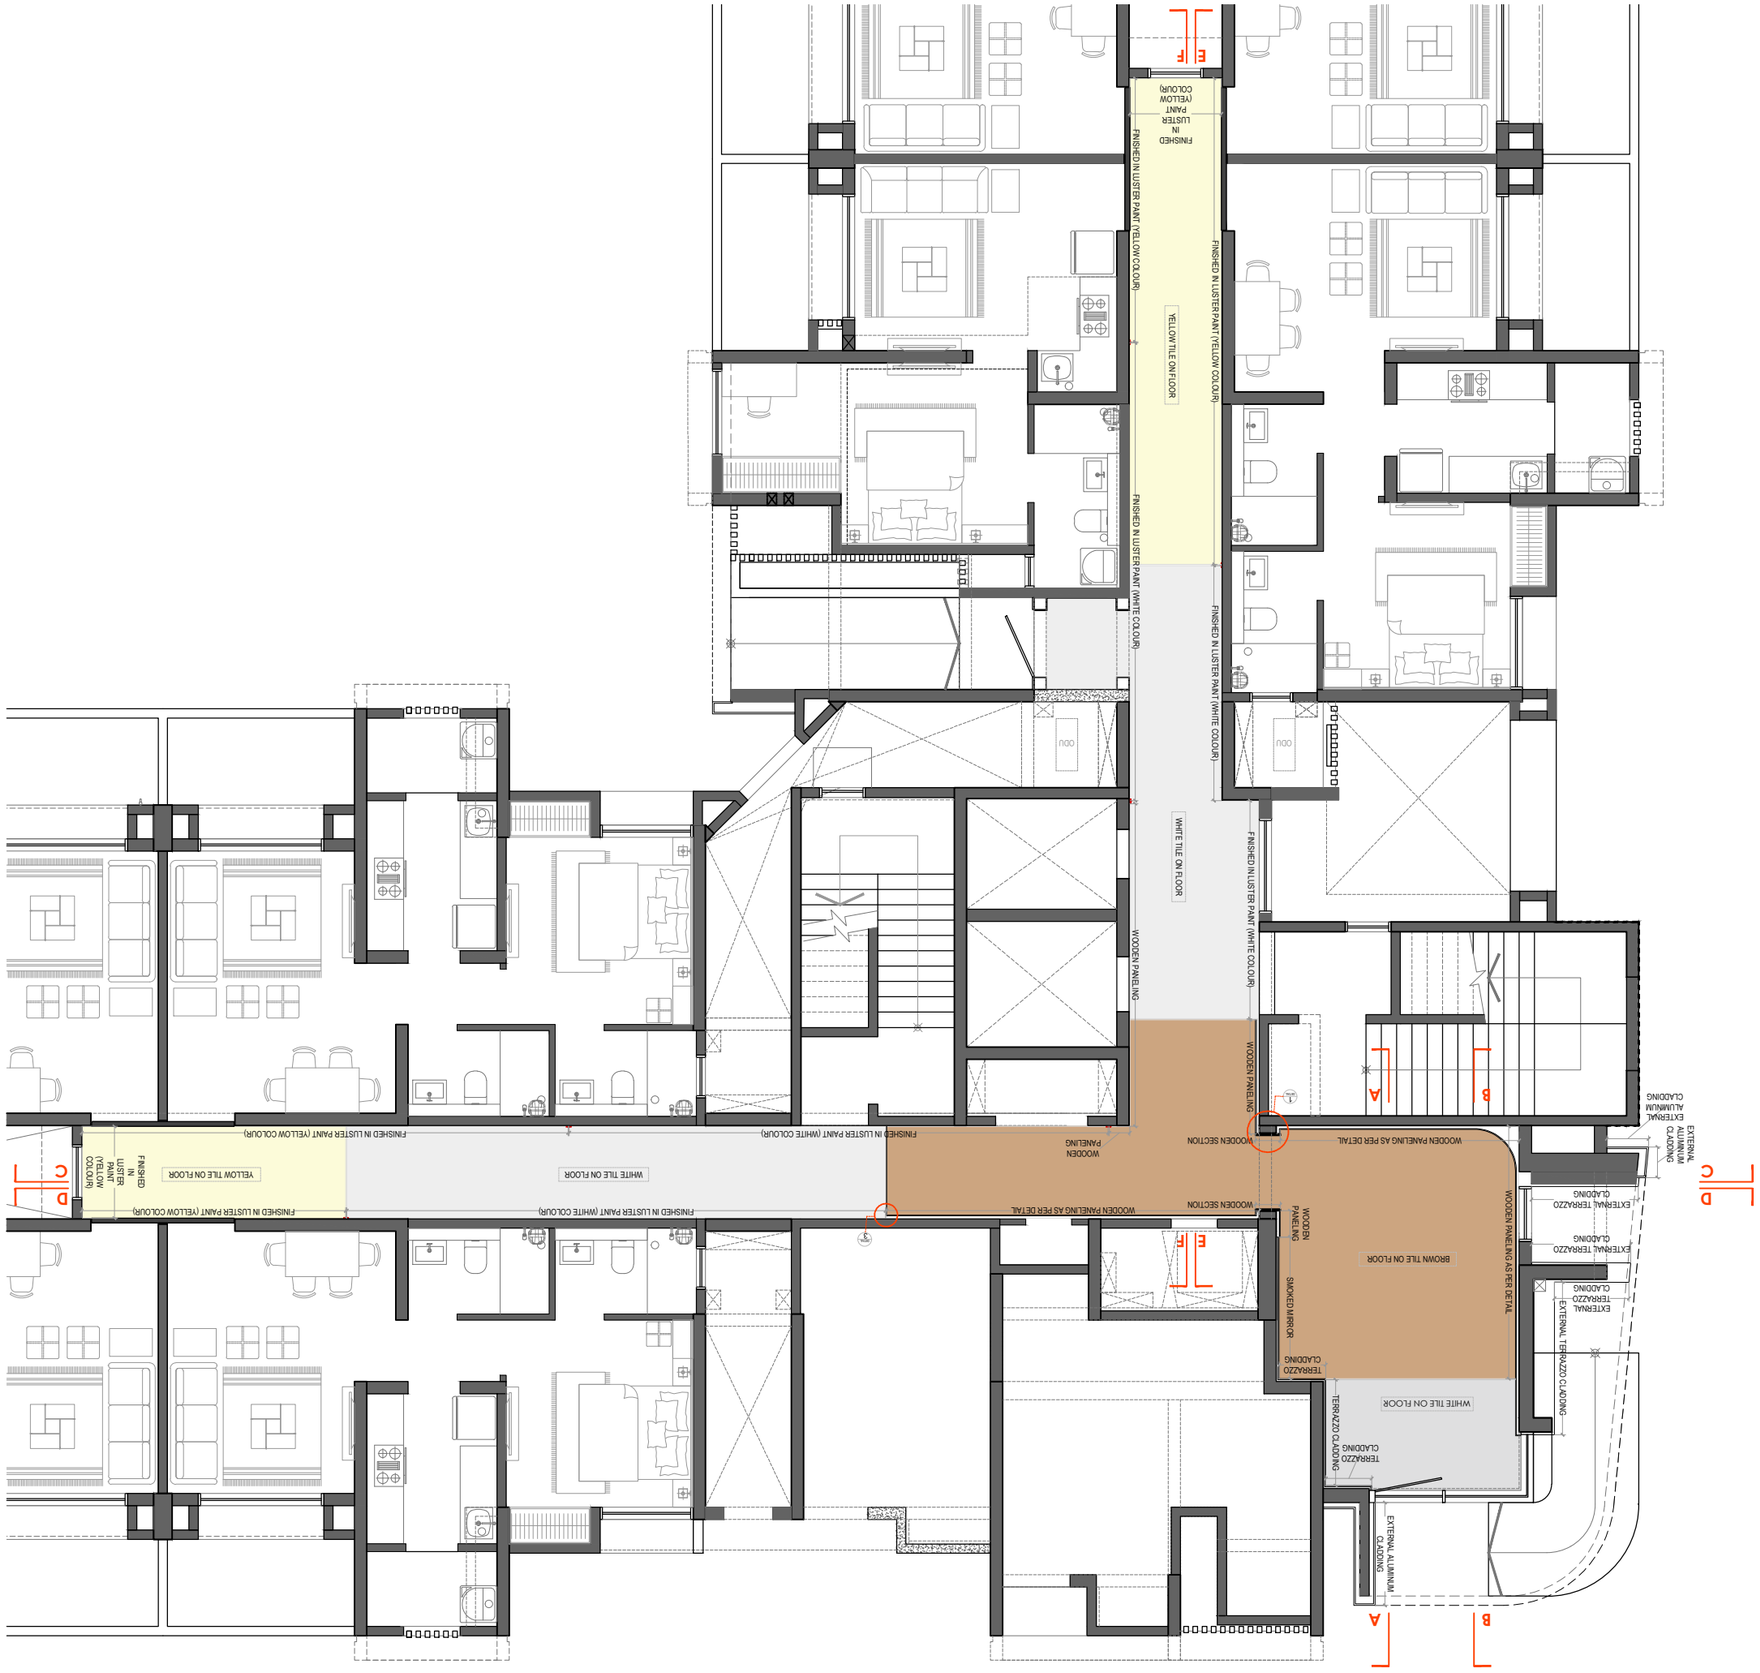

E
F
FINISHED IN LUSTER PAINT (YELLOW COLOUR)
FINISHED IN LUSTER PAINT (YELLOW COLOUR)
YELLOW TILE ON FLOOR
FINISHED IN LUSTER PAINT (WHITE COLOUR)
FINISHED IN LUSTER PAINT (WHITE COLOUR)
WHITE TILE ON FLOOR
WOODEN PANELING
WOODEN PANELING
WOODEN SECTION
WOODEN PANELING AS PER DETAIL
WOODEN PANELING AS PER DETAIL
WOODEN SECTION
WOODEN PANELING
SMOKED MIRROR
TERRAZZO CLADDING
TERRAZZO CLADDING
BROWN TILE ON FLOOR
WHITE TILE ON FLOOR
EXTERNAL TERRAZZO CLADDING
EXTERNAL TERRAZZO CLADDING
EXTERNAL TERRAZZO CLADDING
EXTERNAL TERRAZZO CLADDING
EXTERNAL ALUMINUM CLADDING
EXTERNAL ALUMINUM CLADDING
EXTERNAL ALUMINUM CLADDING
FINISHED IN LUSTER PAINT (YELLOW COLOUR)
FINISHED IN LUSTER PAINT (YELLOW COLOUR)
FINISHED IN LUSTER PAINT (WHITE COLOUR)
FINISHED IN LUSTER PAINT (WHITE COLOUR)
FINISHED IN LUSTER PAINT (YELLOW COLOUR)
FINISHED IN LUSTER PAINT (YELLOW COLOUR)
YELLOW TILE ON FLOOR
WHITE TILE ON FLOOR
WHITE TILE ON FLOOR
A
B
C
D
E
F
DUCT
DUCT