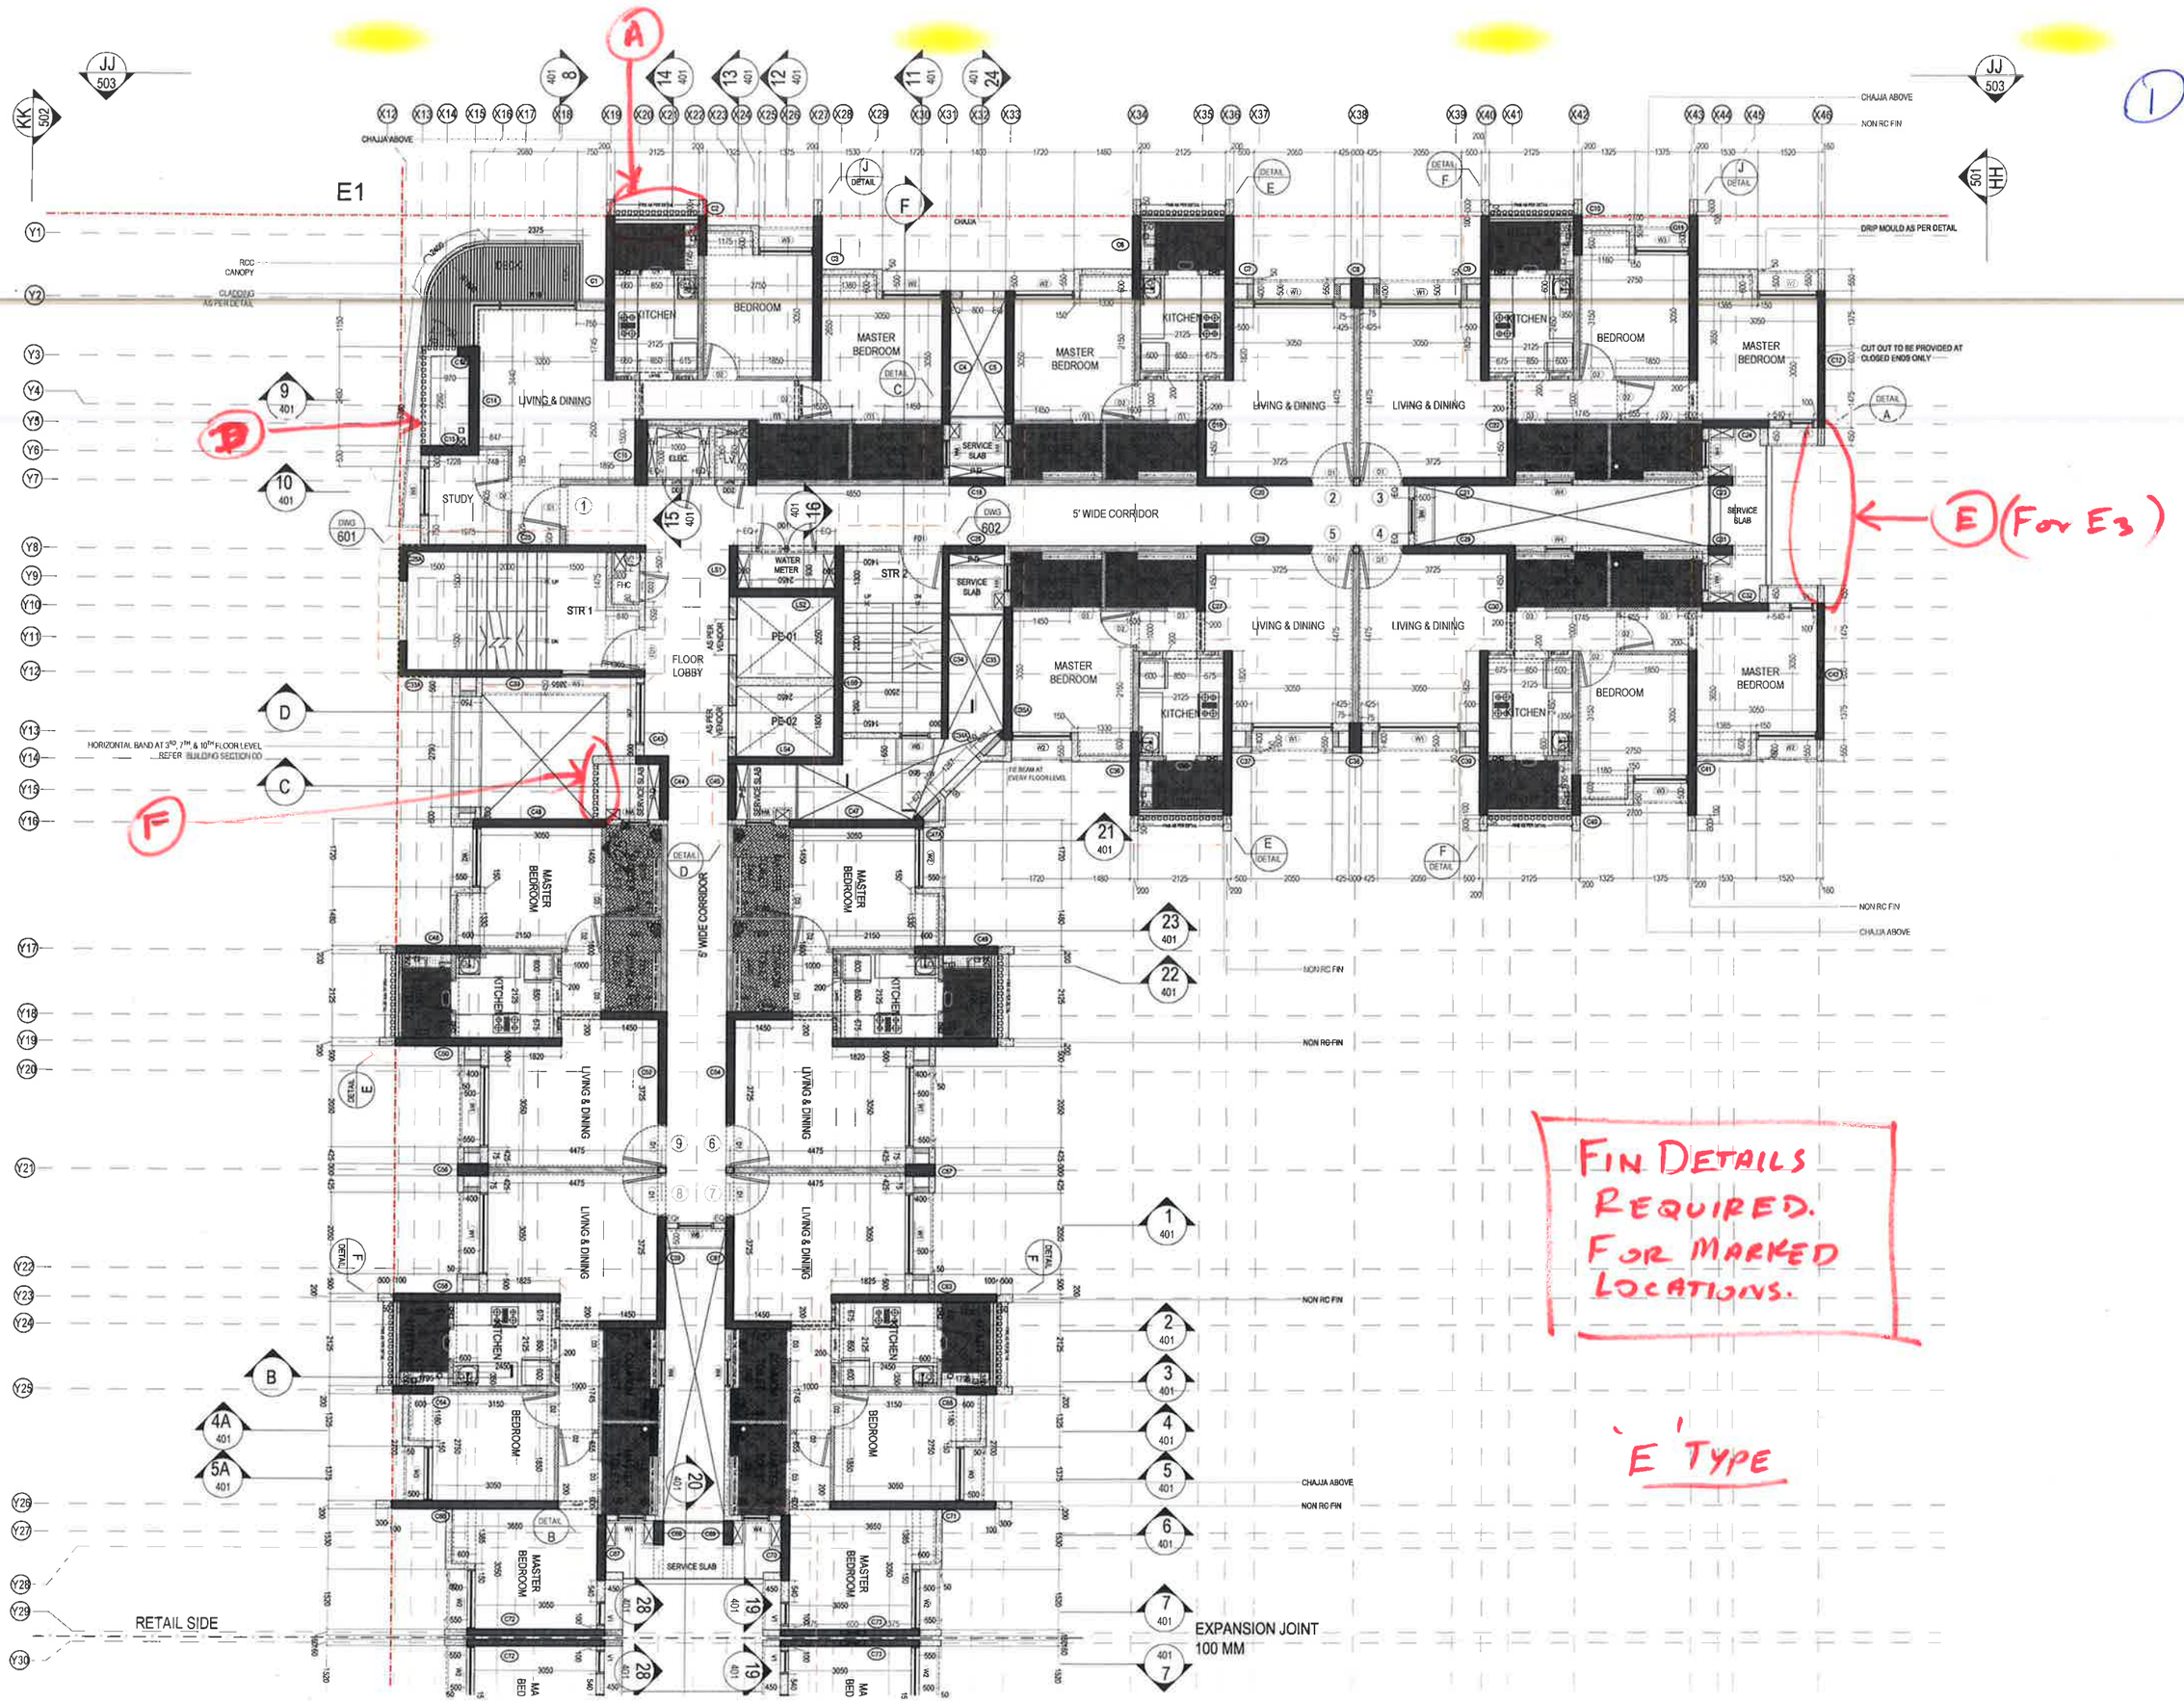
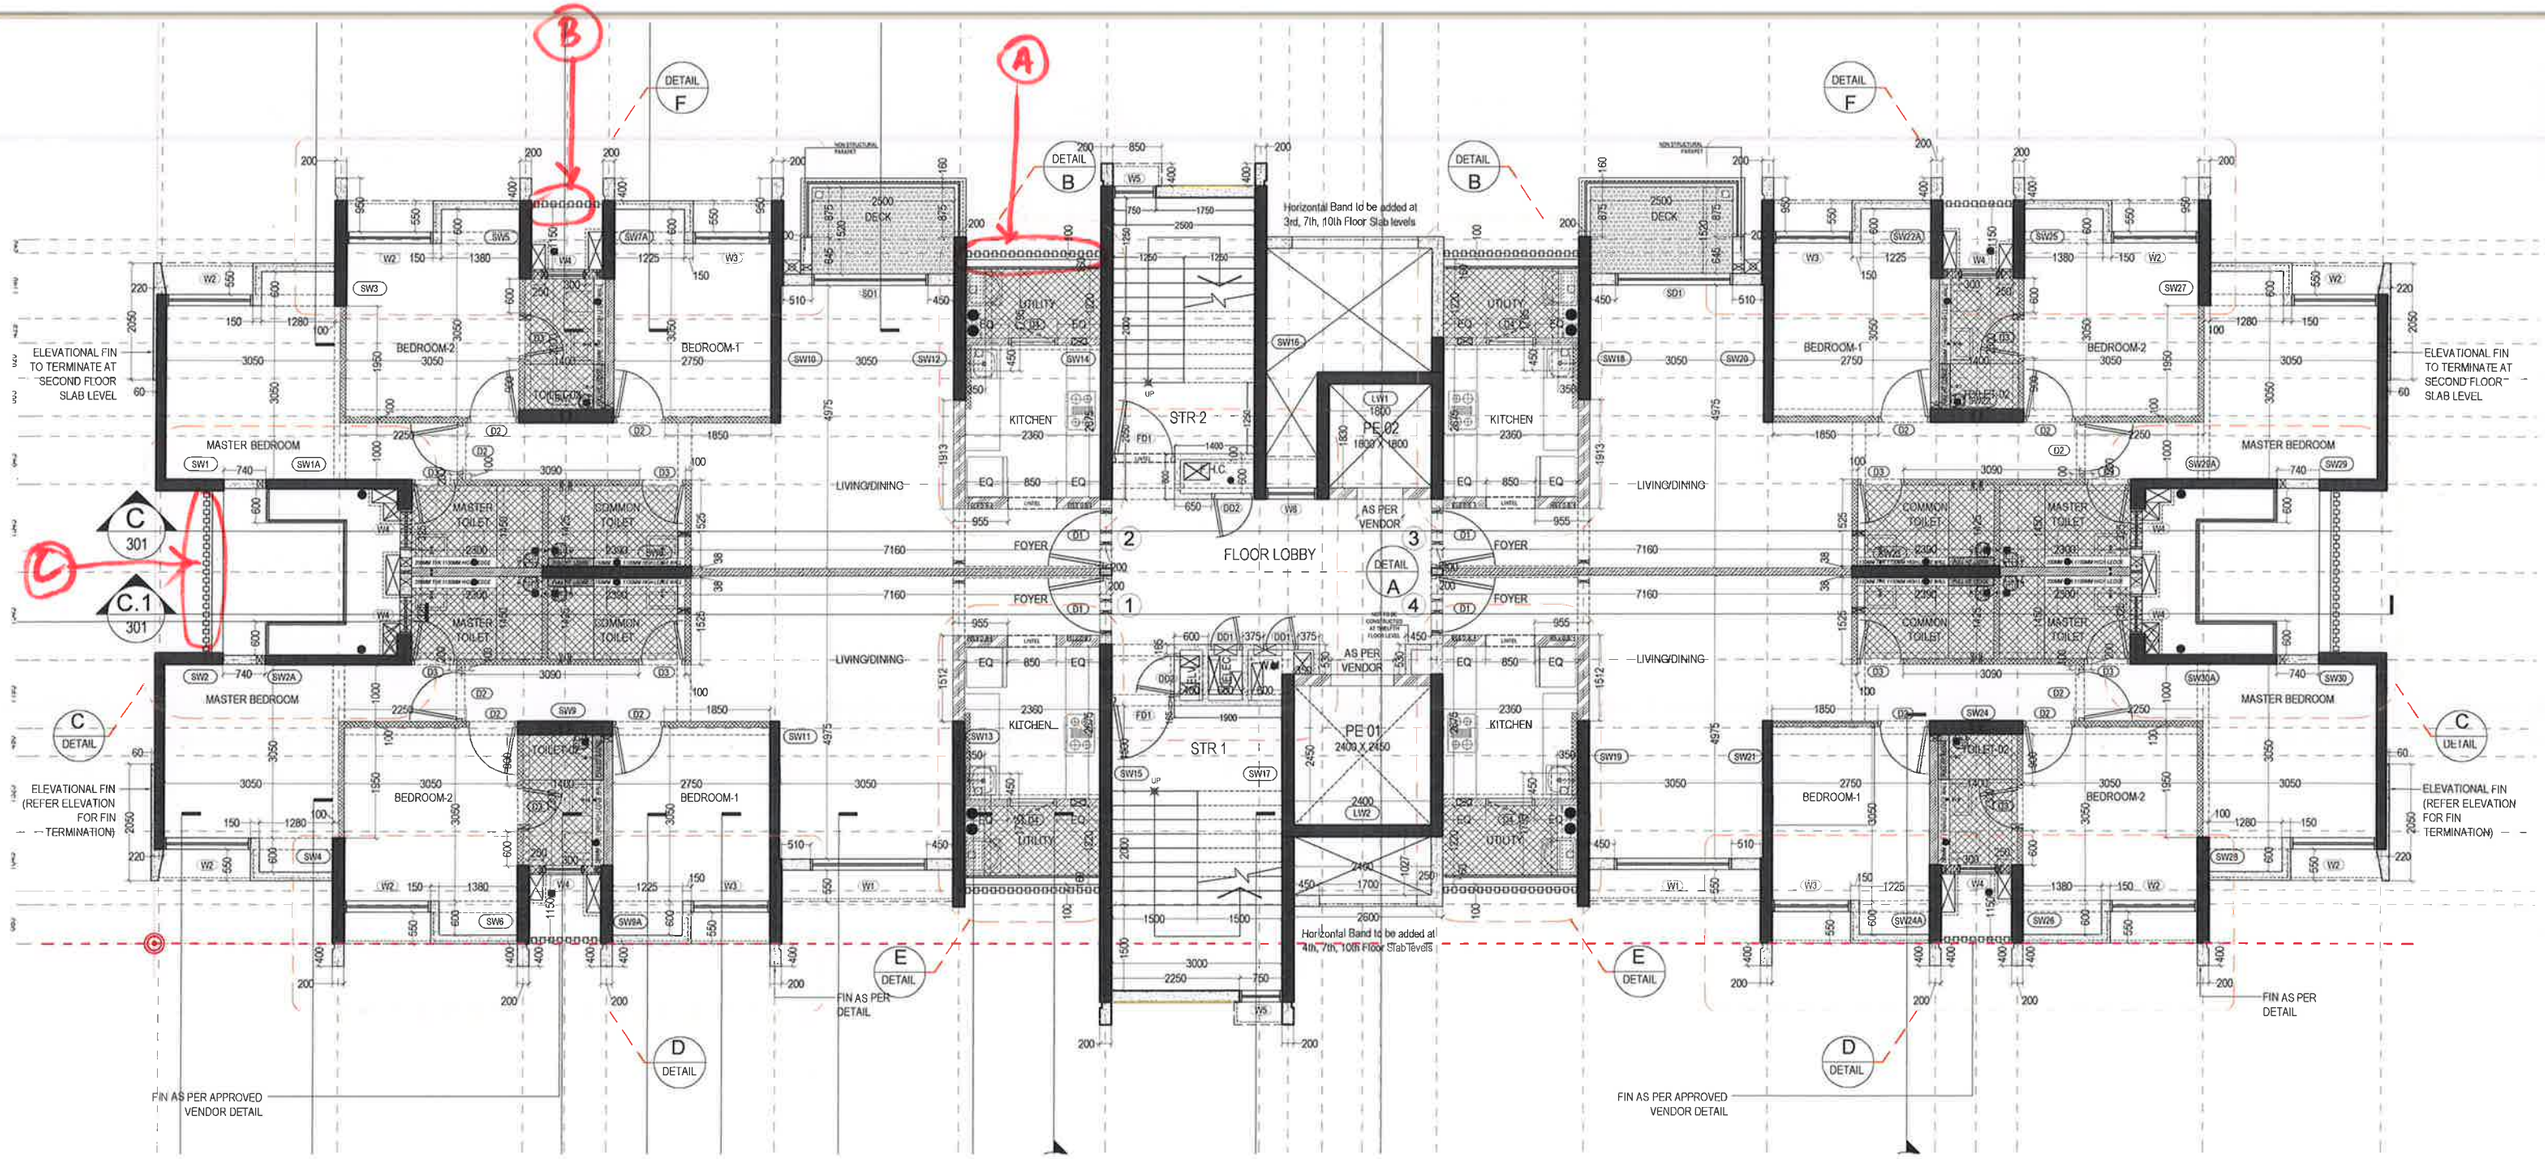
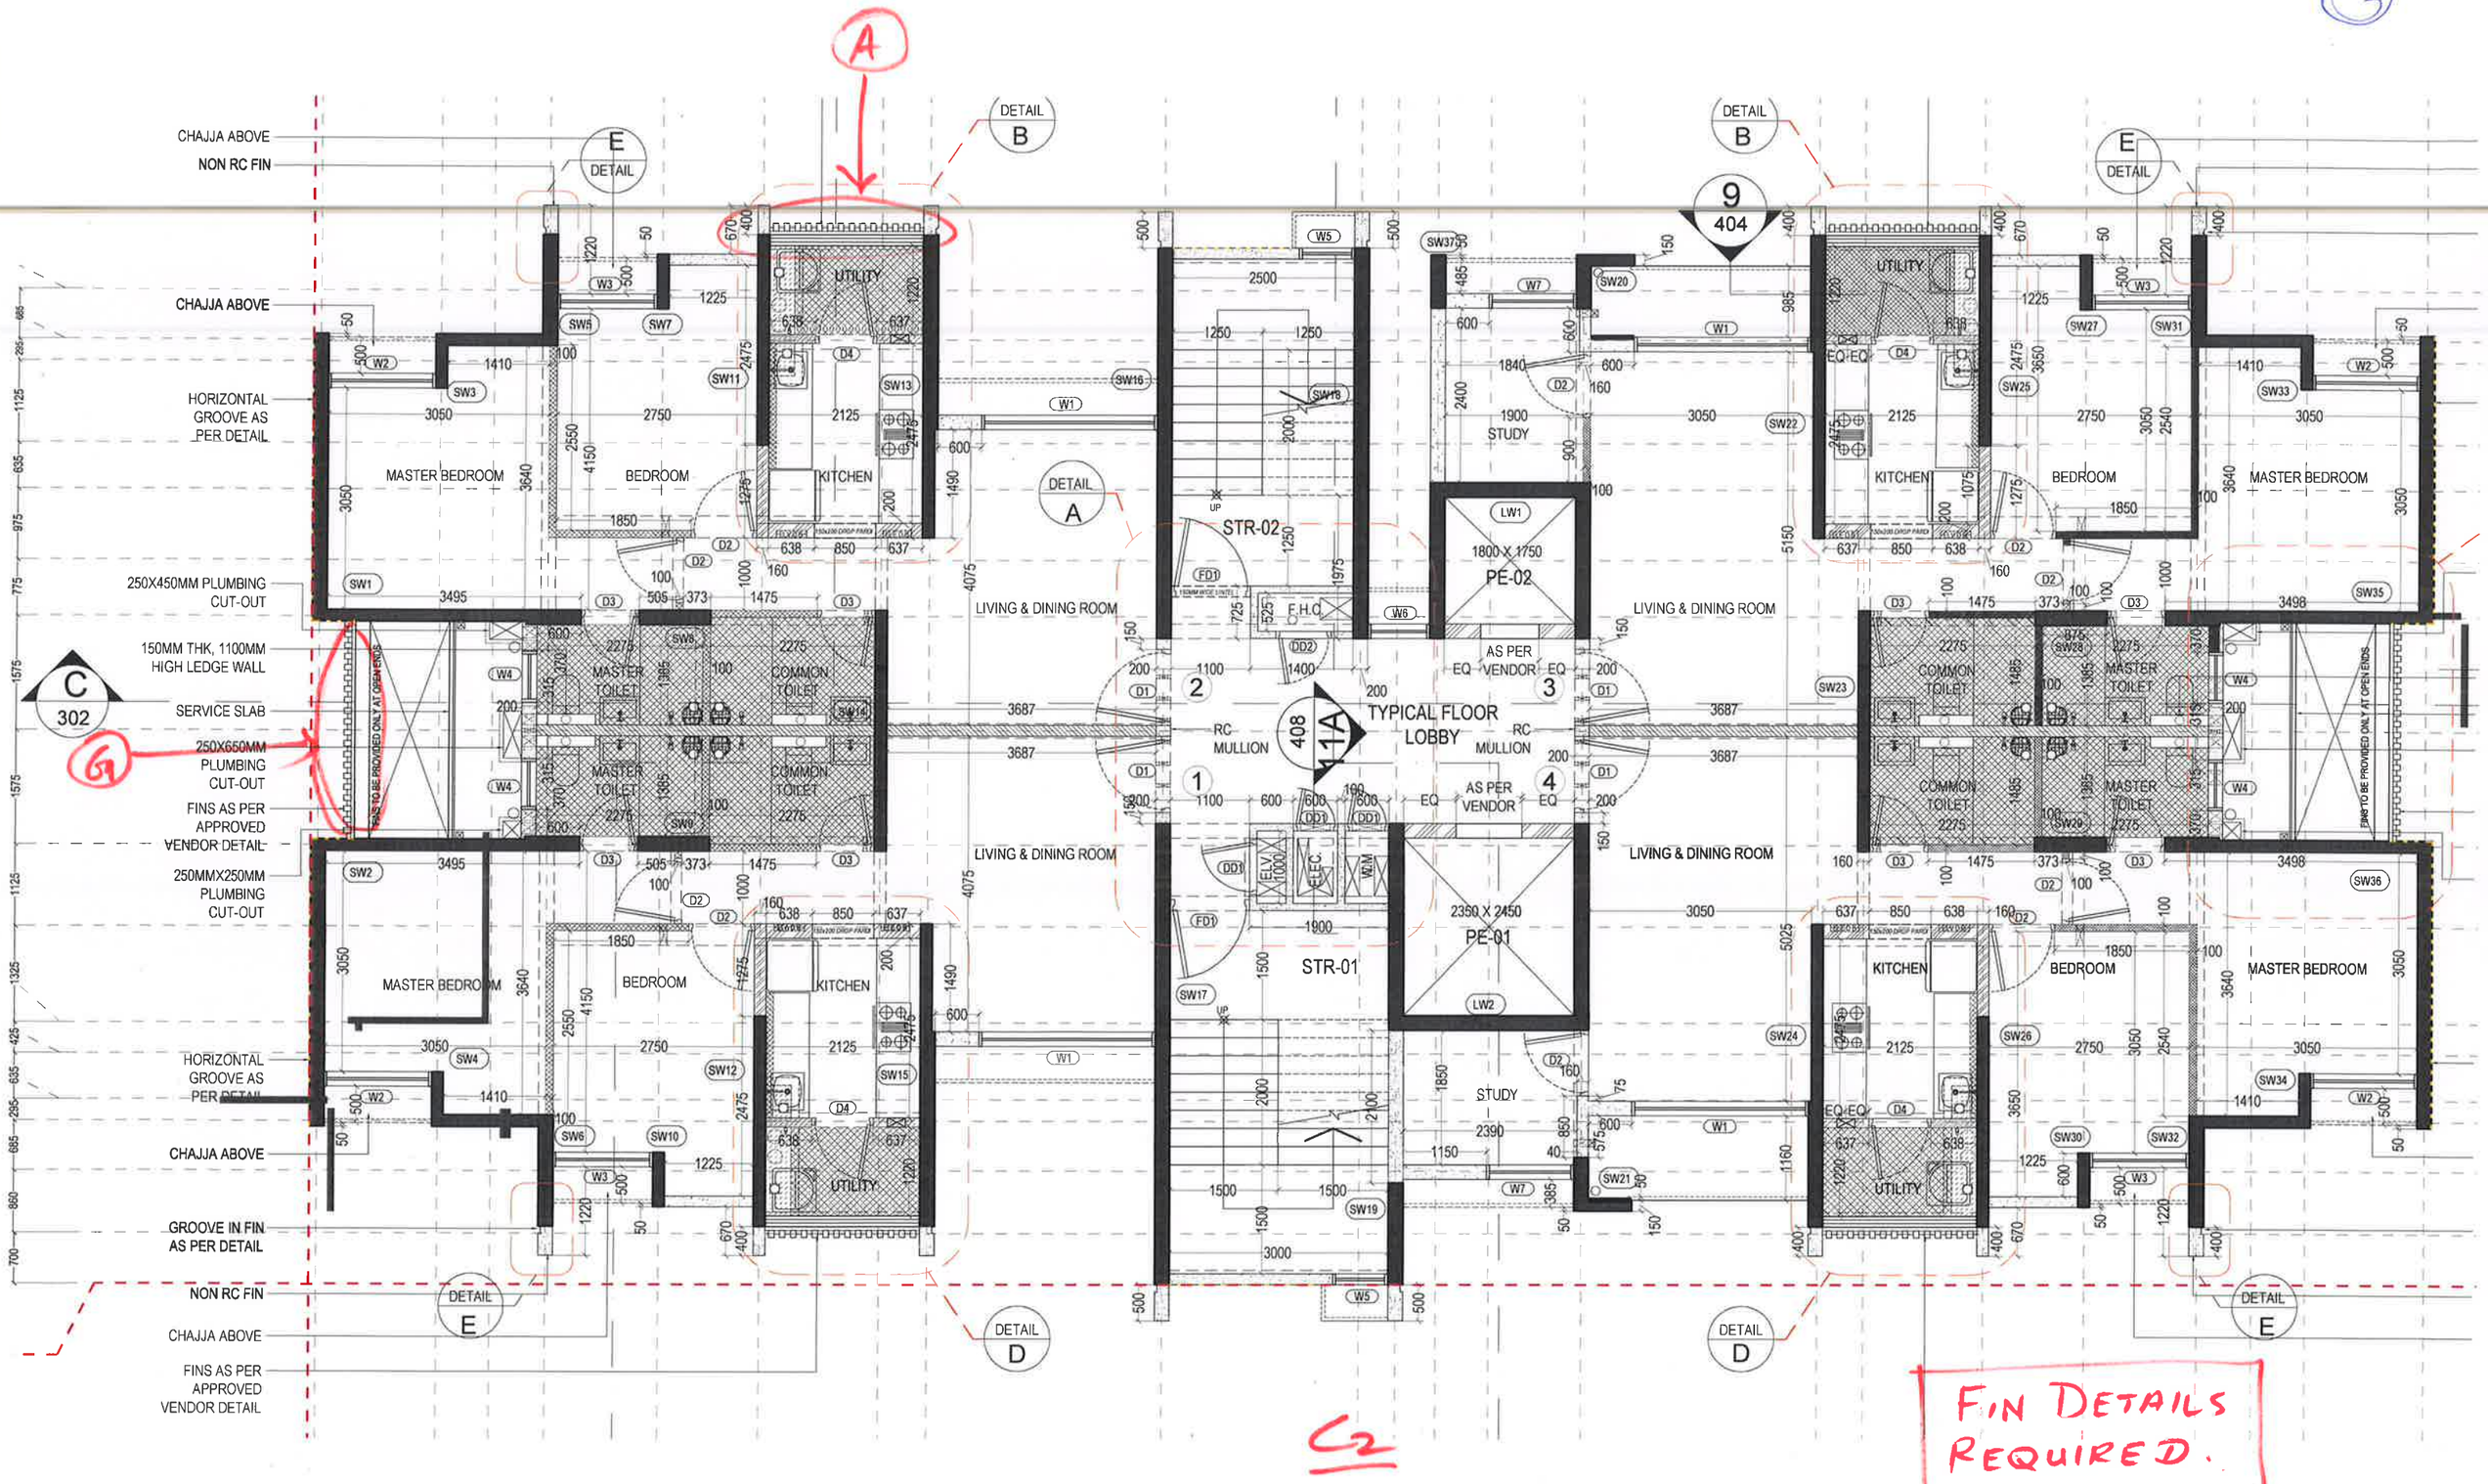

E1
CHAJJA ABOVE
NON RC FIN
DRIP MOULD AS PER DETAIL
CUT OUT TO BE PROVIDED AT CLOSED ENDS ONLY
RCC CANOPY
CLADDING AS PER DETAIL
CHAJJA
LIVING & DINING
KITCHEN
BEDROOM
MASTER BEDROOM
STUDY
SERVICE SLAB
5' WIDE CORRIDOR
FLOOR LOBBY
WATER METER
FHC
STR 1
STR 2
PE-01
PE-02
AS PER VENDOR
HORIZONTAL BAND AT 3RD, 7TH & 10TH FLOOR LEVEL REFER BUILDING SECTION DD
TIE BEAM AT EVERY FLOOR LEVEL
RETAIL SIDE
EXPANSION JOINT 100 MM
A
B
C
D
E
F
E (For E3)
FIN DETAILS REQUIRED. FOR MARKED LOCATIONS.
'E' TYPE

(2)



B6

FIN DETAILS REQUIRED FOR MARKED LOCATIONS.


A
3
G
C2
CHAJJA ABOVE
NON RC FIN
E DETAIL
DETAIL B
DETAIL A
DETAIL D
DETAIL E
HORIZONTAL GROOVE AS PER DETAIL
250X450MM PLUMBING CUT-OUT
150MM THK, 1100MM HIGH LEDGE WALL
SERVICE SLAB
250X650MM PLUMBING CUT-OUT
FINS AS PER APPROVED VENDOR DETAIL
250MMX250MM PLUMBING CUT-OUT
GROOVE IN FIN AS PER DETAIL
C 302
9 404
408 11A
1 2 3 4
MASTER BEDROOM
BEDROOM
KITCHEN
UTILITY
LIVING & DINING ROOM
STR-02
STR-01
PE-02
PE-01
1800 X 1750
2350 X 2450
STUDY
TYPICAL FLOOR LOBBY
RC MULLION
AS PER EQ VENDOR EQ
MASTER TOILET
COMMON TOILET
FIN DETAILS REQUIRED.