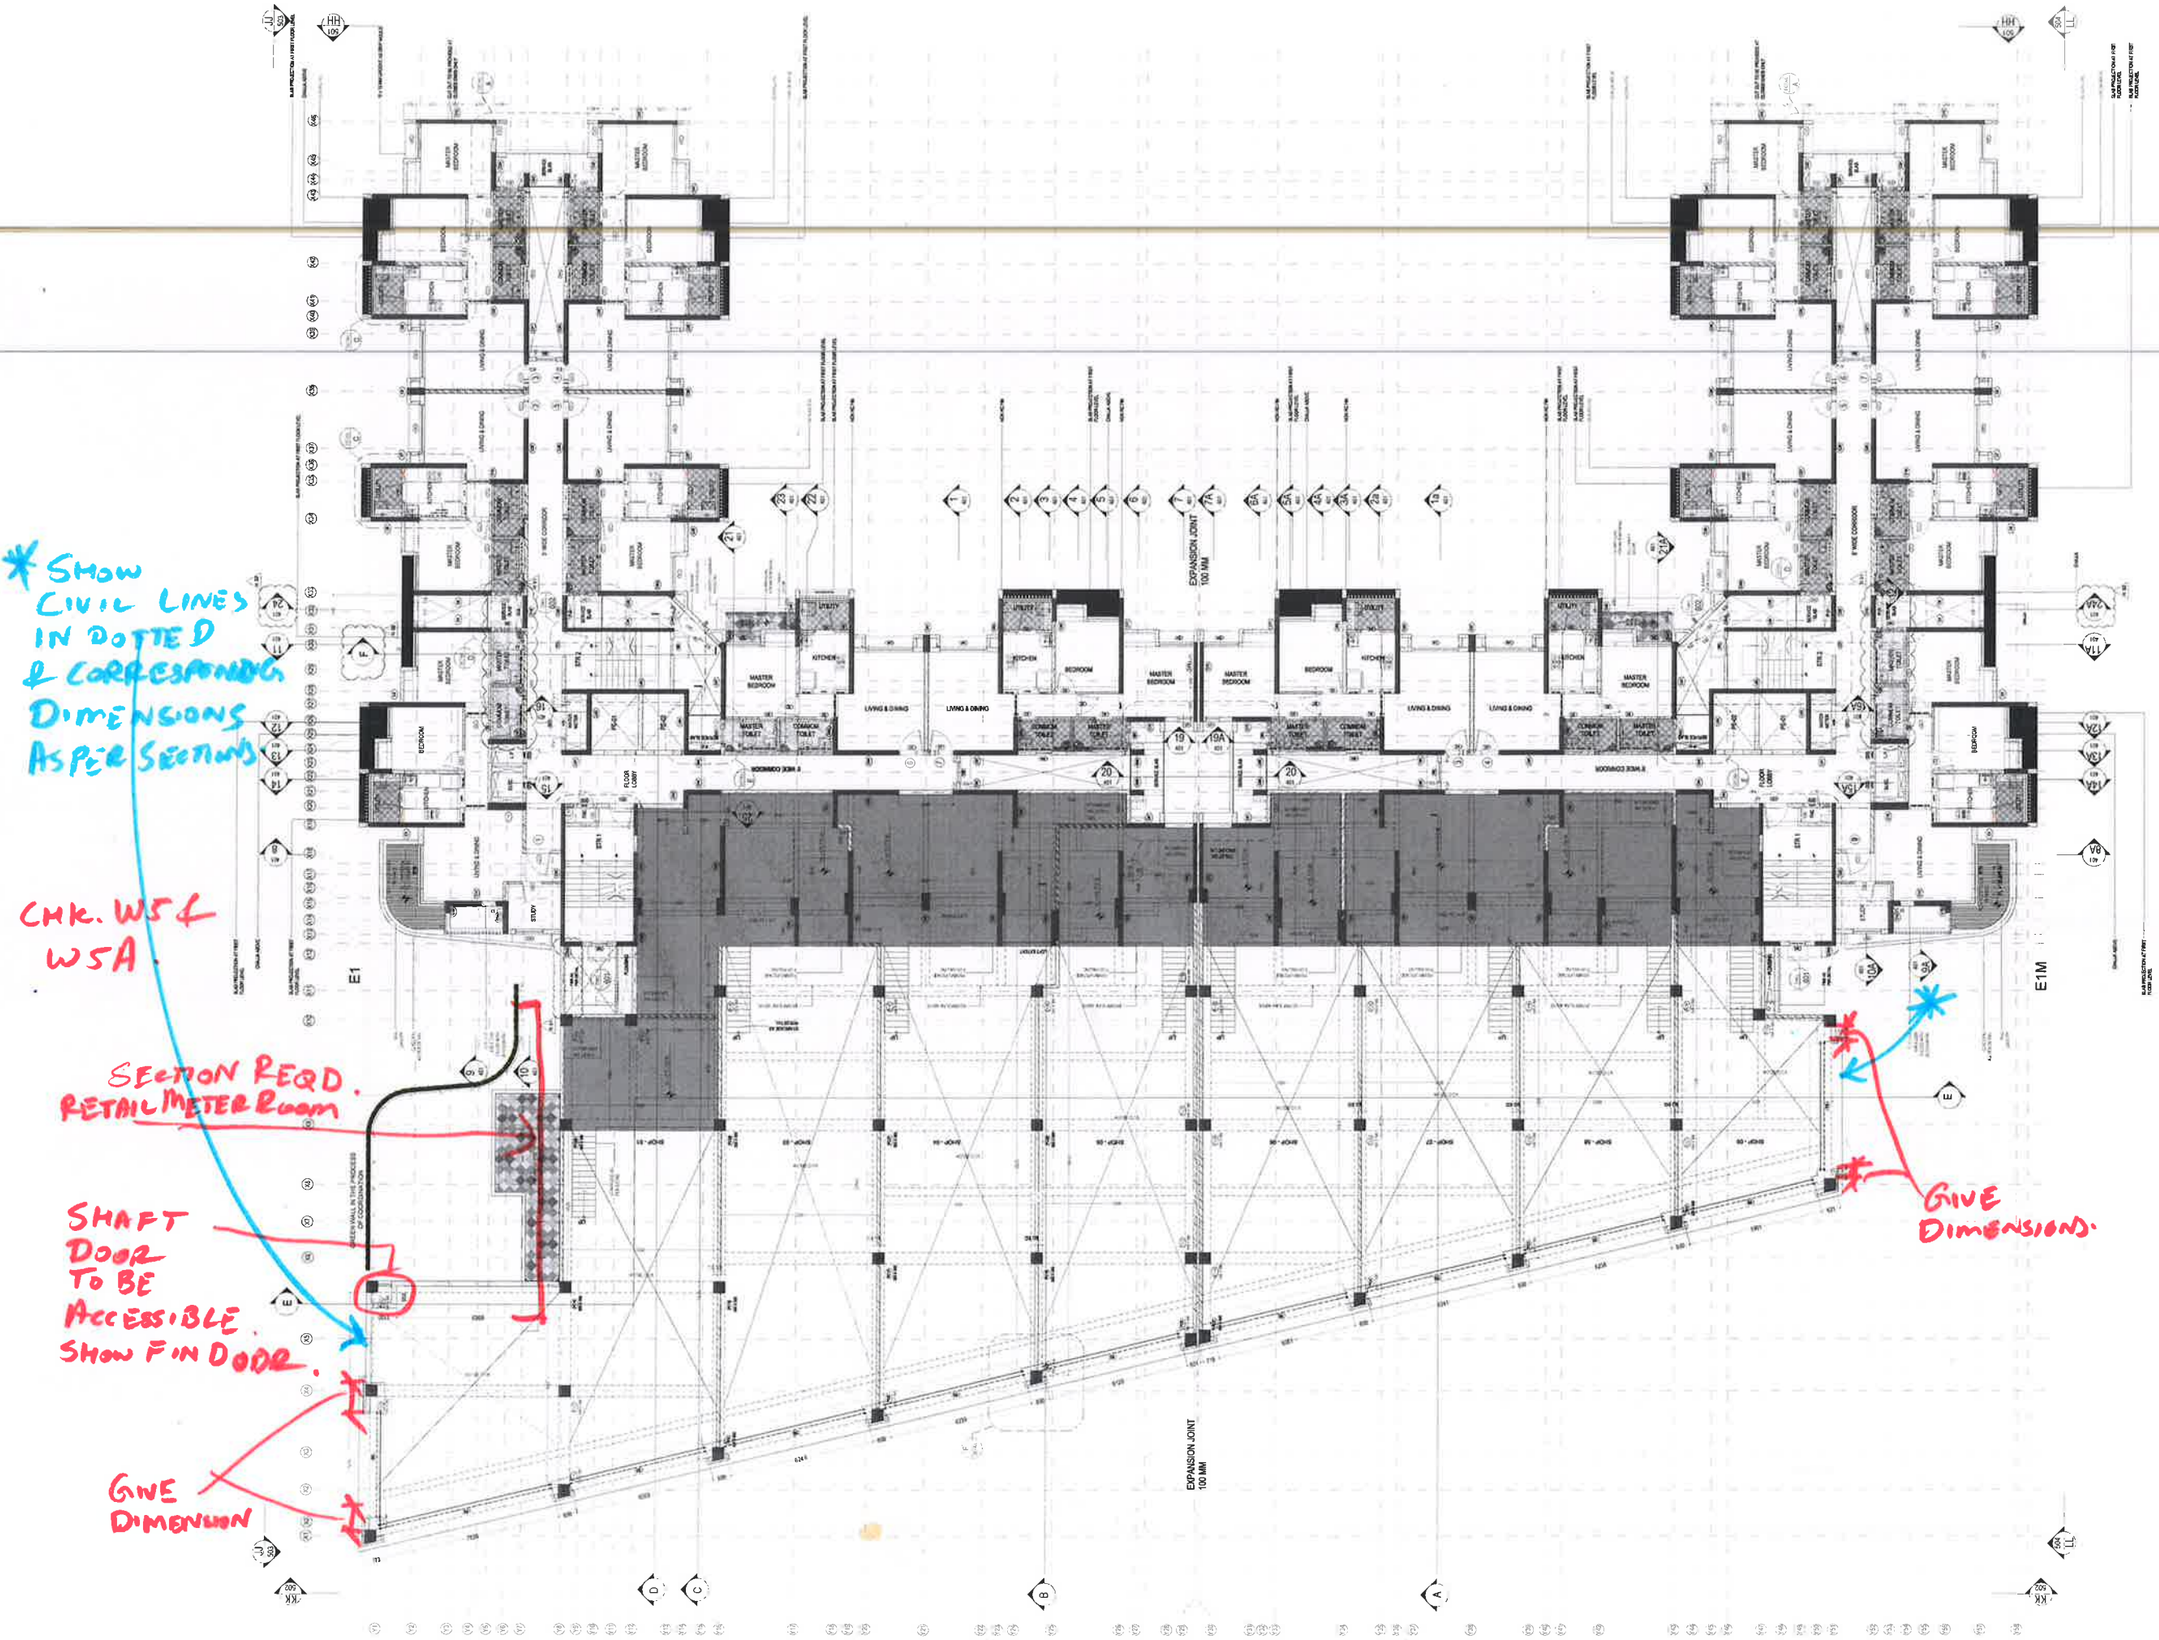
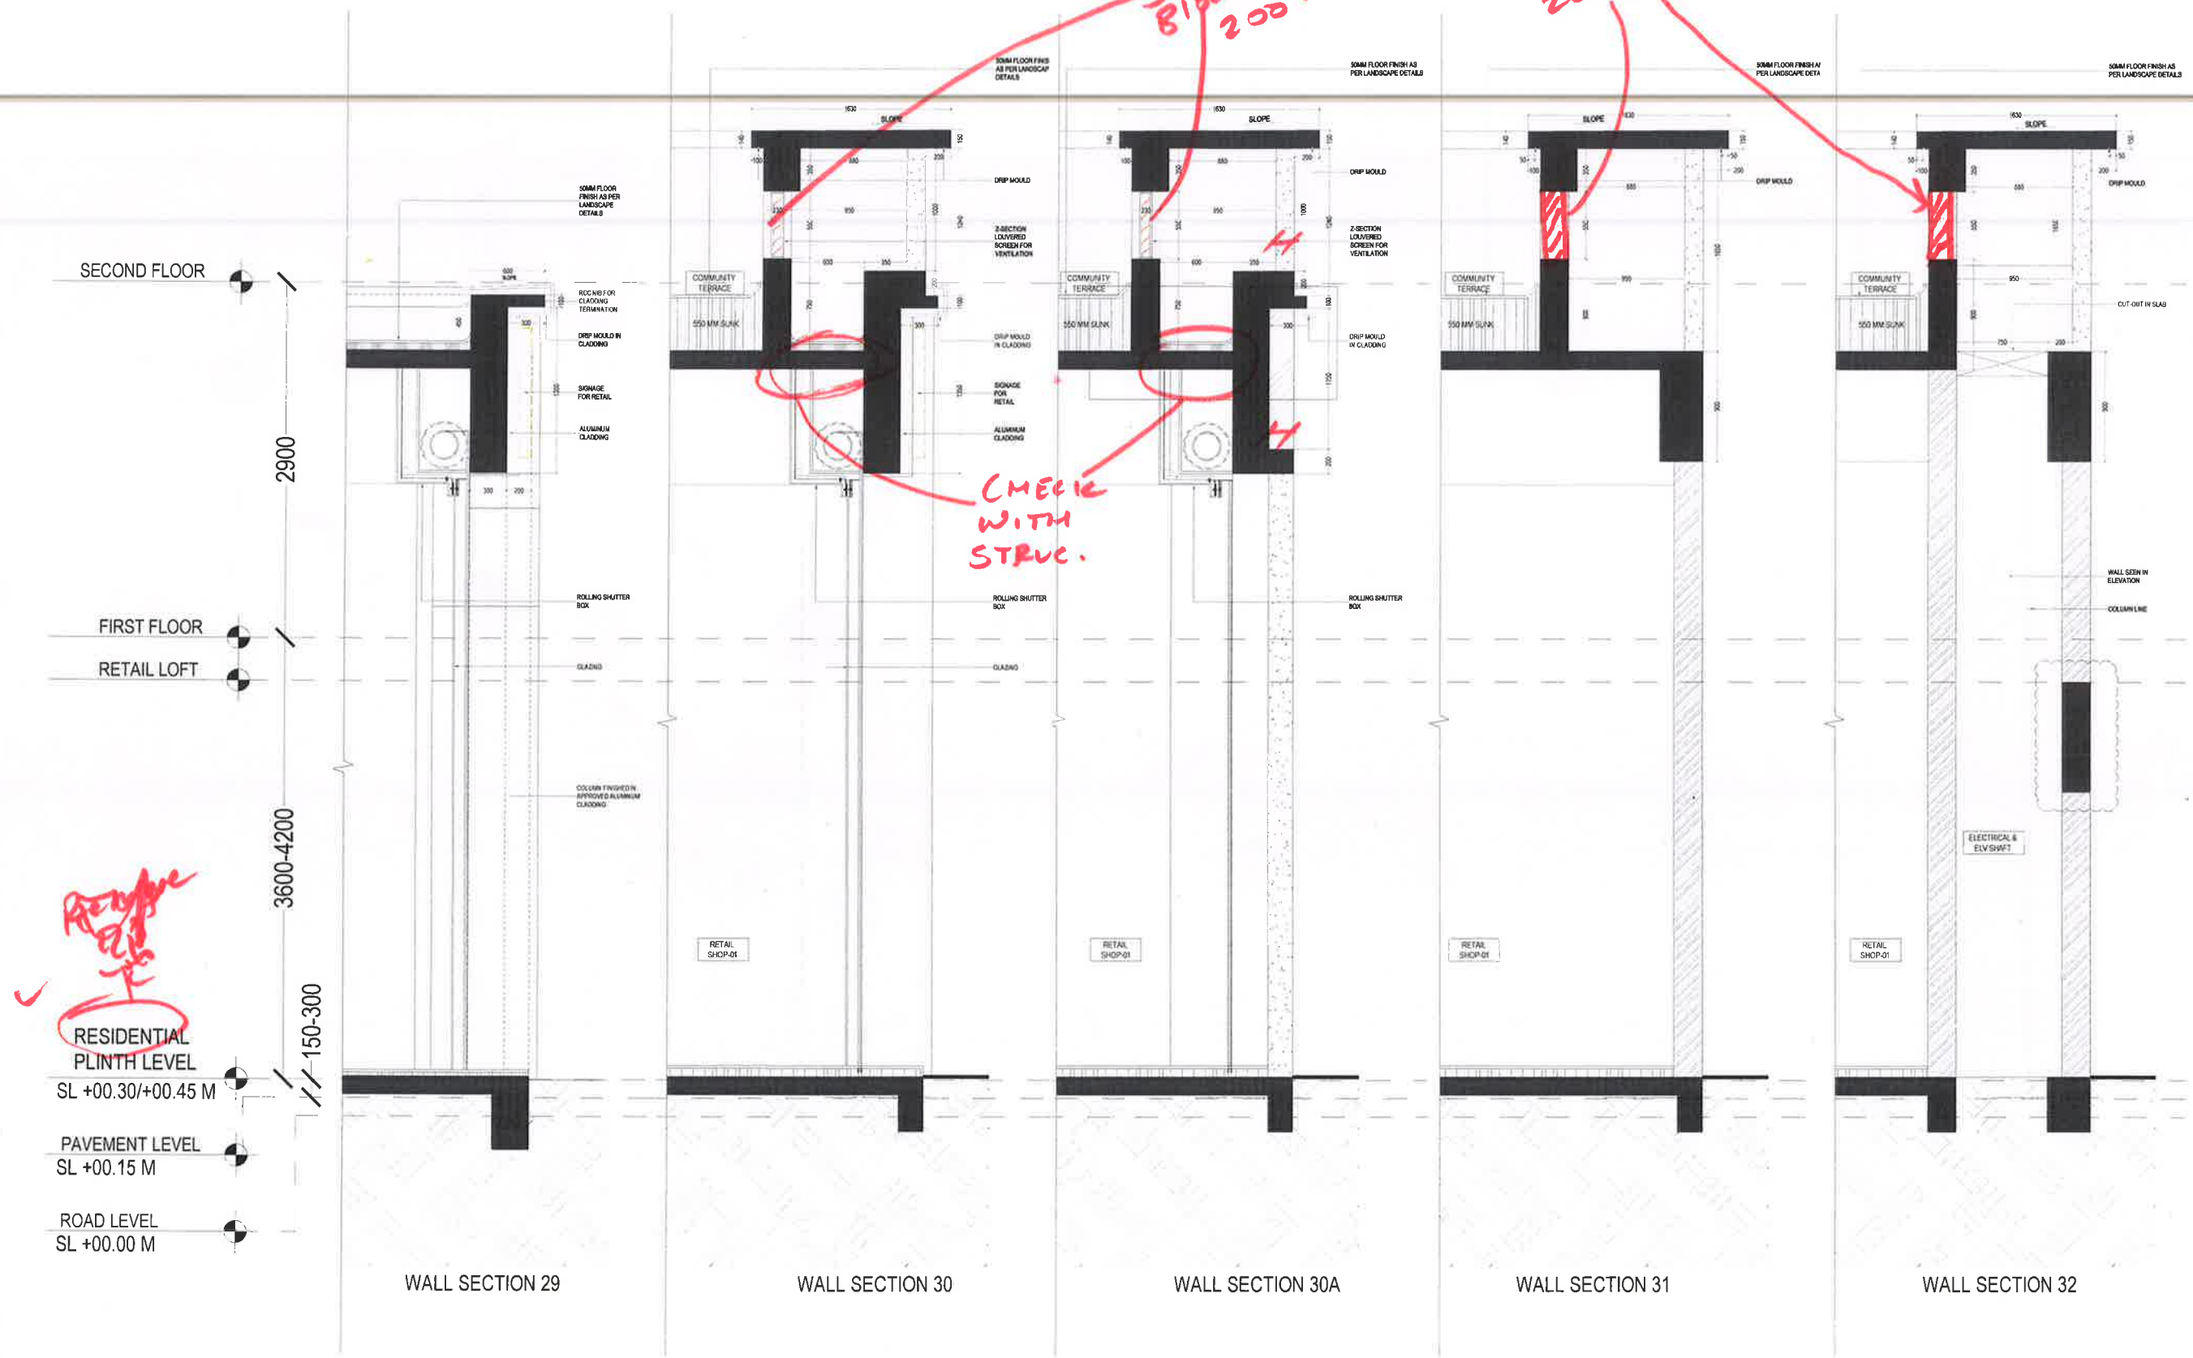

* SHOW CIVIL LINES IN DOTTED & CORRESPONDING DIMENSIONS AS PER SECTIONS
CHK. WSA & WSA.
SECTION REQD. RETAIL METER ROOM
SHAFT DOOR TO BE ACCESSIBLE SHOW FIN DOOR.
GIVE DIMENSION
GIVE DIMENSION.
MARK section lines for 29 to 34 in plan. (413, 414)
① CHANGE REVISION NO. 2 DWG "R2"
② RESTRUCTURE Added. 300 from Non. STRUCTURE RCC BOND BEAM
NOTE : LOCATION AND LENGTH OF STAIRCASES IN RETAIL AREAS ARE INDICATIVE
REFER MEP BUILDER WORK DRAWINGS FOR ESTABLISHING VARIOUS CUT OUTS
DRAWINGS TO BE READ IN CONJUNCTION WITH STRUCTURE AND MEP


SECOND FLOOR
FIRST FLOOR
RETAIL LOFT
RESIDENTIAL PLINTH LEVEL
SL +00.30/+00.45 M
PAVEMENT LEVEL
SL +00.15 M
ROAD LEVEL
SL +00.00 M
2900
3600-4200
150-300
SHOW BRICKWORK 200.
SHOW 200 BRICKWORK
CHECK WITH STRUC.
50MM FLOOR FINISH AS PER LANDSCAPE DETAILS
DRIP MOULD
Z-SECTION LOUVERED SCREEN FOR VENTILATION
COMMUNITY TERRACE
550 MM SUNK
DRIP MOULD IN CLADDING
SIGNAGE FOR RETAIL
ALUMINUM CLADDING
RCC NIB FOR CLADDING TERMINATION
ROLLING SHUTTER BOX
GLAZING
COLUMN FINISHED IN APPROVED ALUMINUM CLADDING
RETAIL SHOP-01
CUT-OUT IN SLAB
WALL SEEN IN ELEVATION
COLUMN LINE
ELECTRICAL & ELV SHAFT
WALL SECTION 29
WALL SECTION 30
WALL SECTION 30A
WALL SECTION 31
WALL SECTION 32