Mumty corridor same as ME.

29/8/19 (1)
B6 Cwing
GROUND FLOOR

A BLOWN UP PLAN DETAIL REQUIRED.

DO NOT SHOW BLDG line/ BEAMS ON 2nd floor.


MENTION A NOTE SAYING THE BLOCKWORK TO BE DONE BASED ON ACTUAL SHOP DIVISION LATER.

Have to Discuss with ME IF THE DOOR LOCATION CAN REMAIN SAME.


CHANGE DWG REVISION No.

WATER LINES WILL ENTER FROM the CSS. AREA we have received the confirmation

SHOW CUT LINES & REST PORTION IN DOTTED.

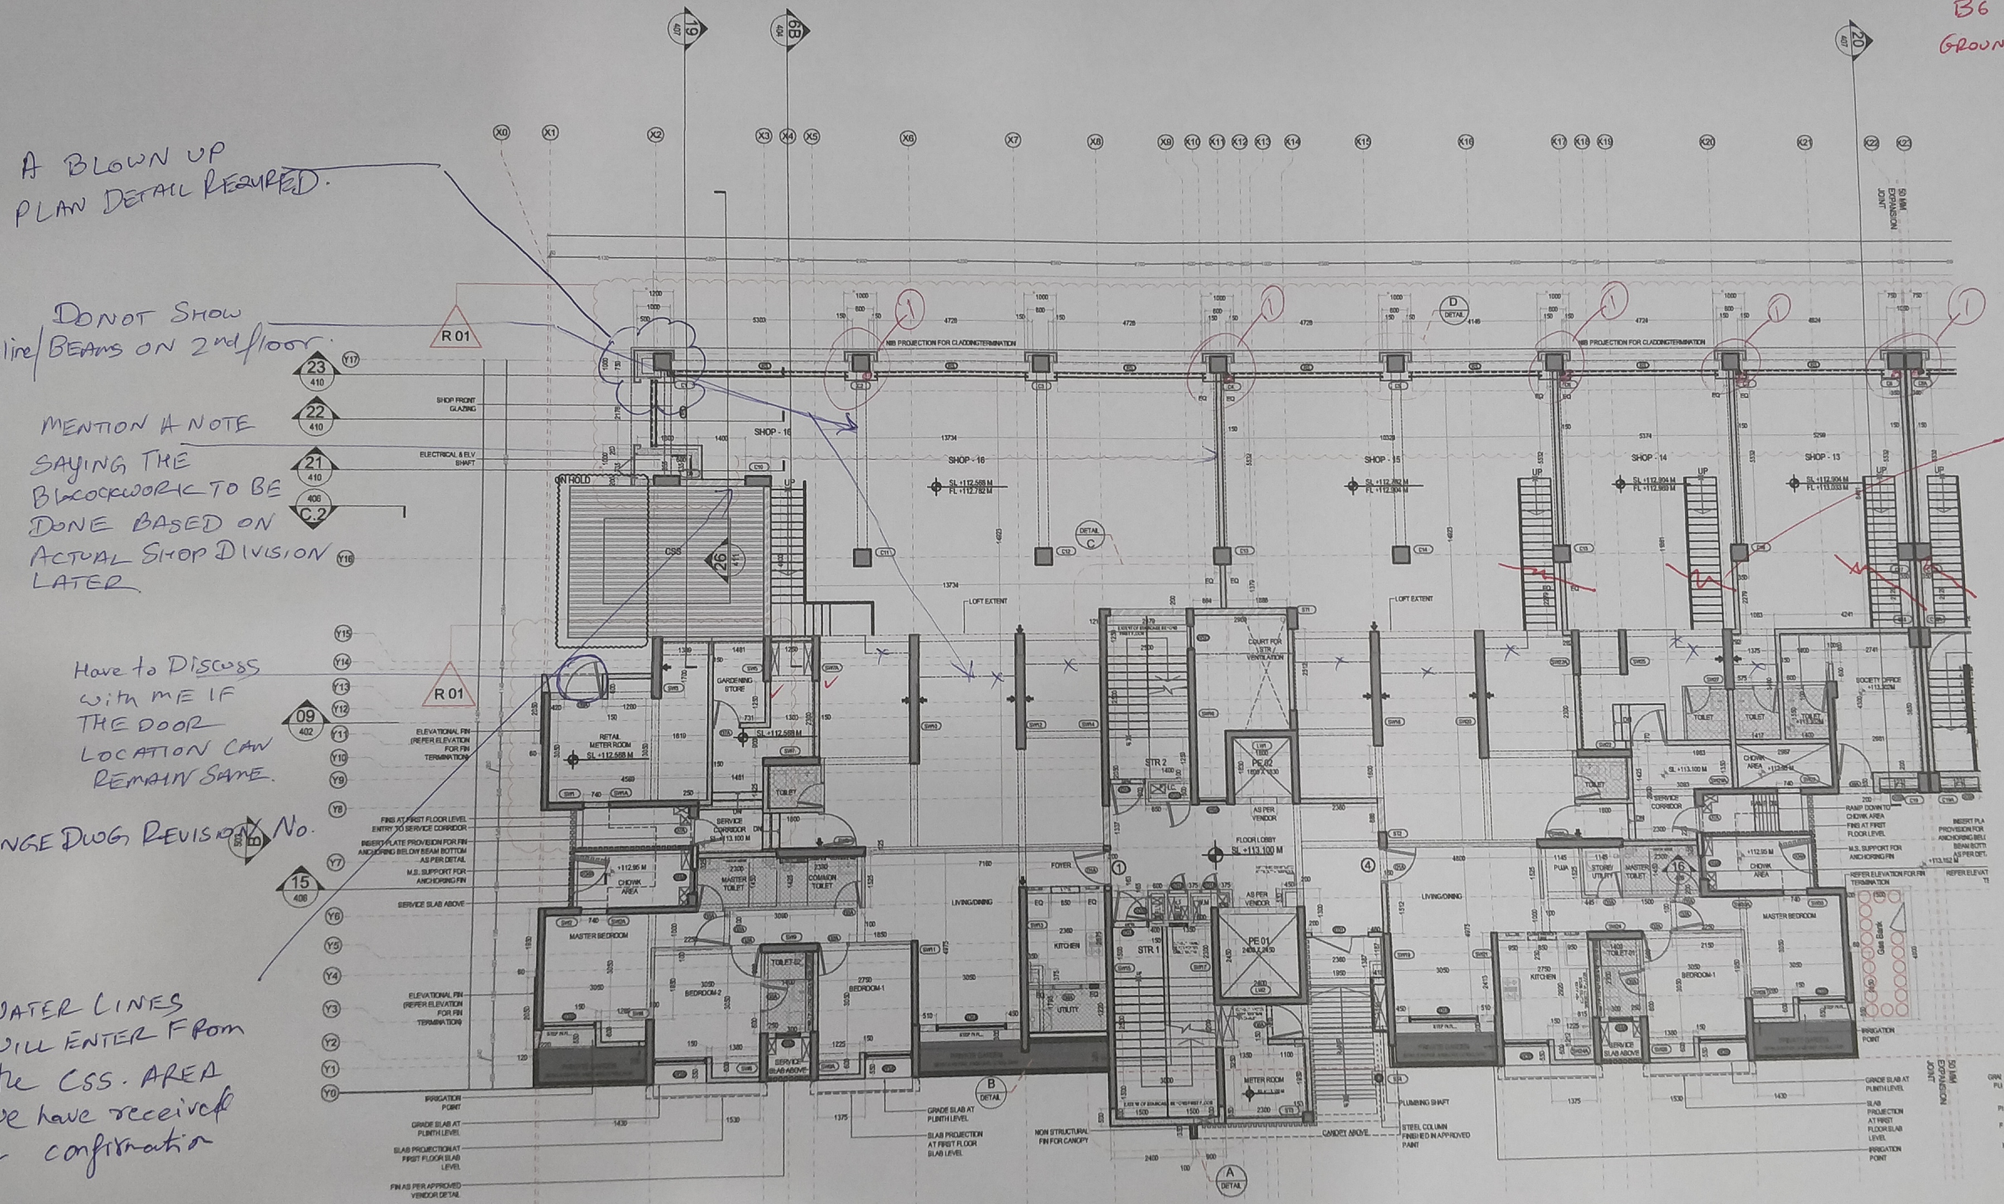

29/8/19 (2)
B6 'A' wing
GROUND FLOOR

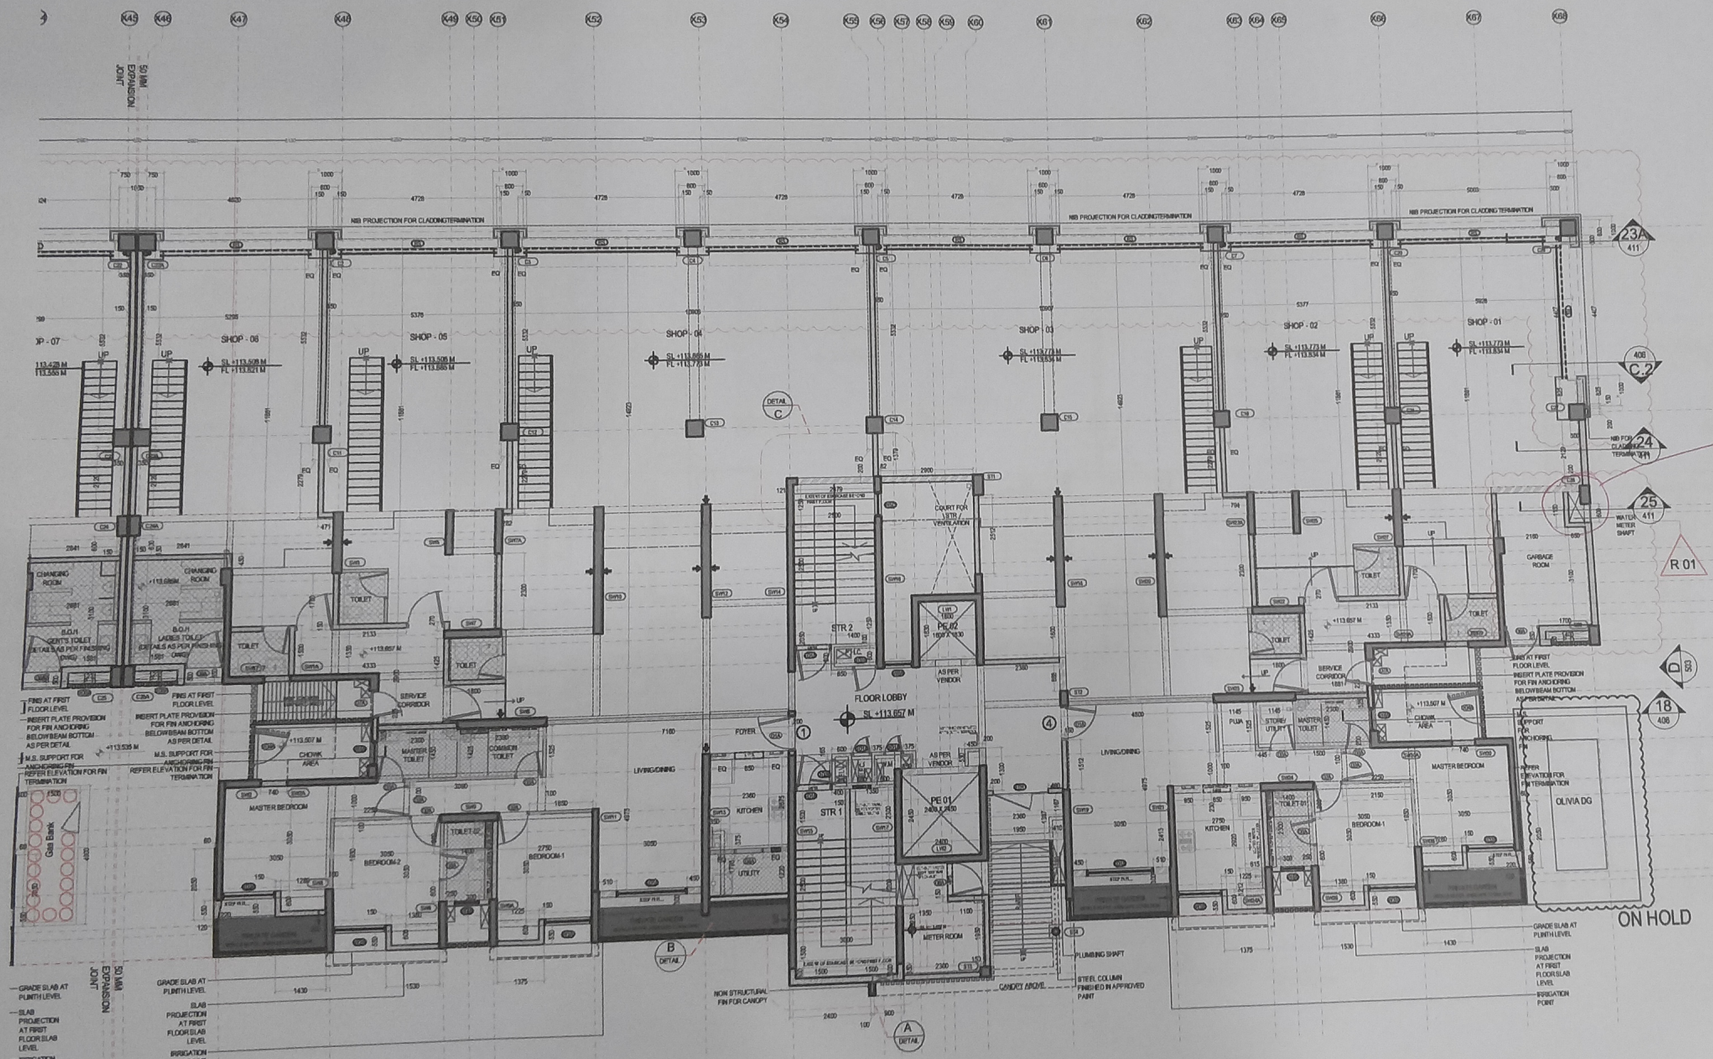

29/8/19 (3)
'B6'
FIRST FLOOR

SHOW DOTTED BEAM ON 2ND FLOOR.


SHOW CIVIL LINES OF MUNTY NIB & RCP PROJECTION @ RESPECTIVE LEVELS & CLADDING IN DIFF. COLOUR.

SHOW LINE IN DOTTED.

TO BE AS PER MEP (BWD) DWG

CHANGE DWG REVISION NO.

Remove water metershaft in 'A' wing 1st floor.

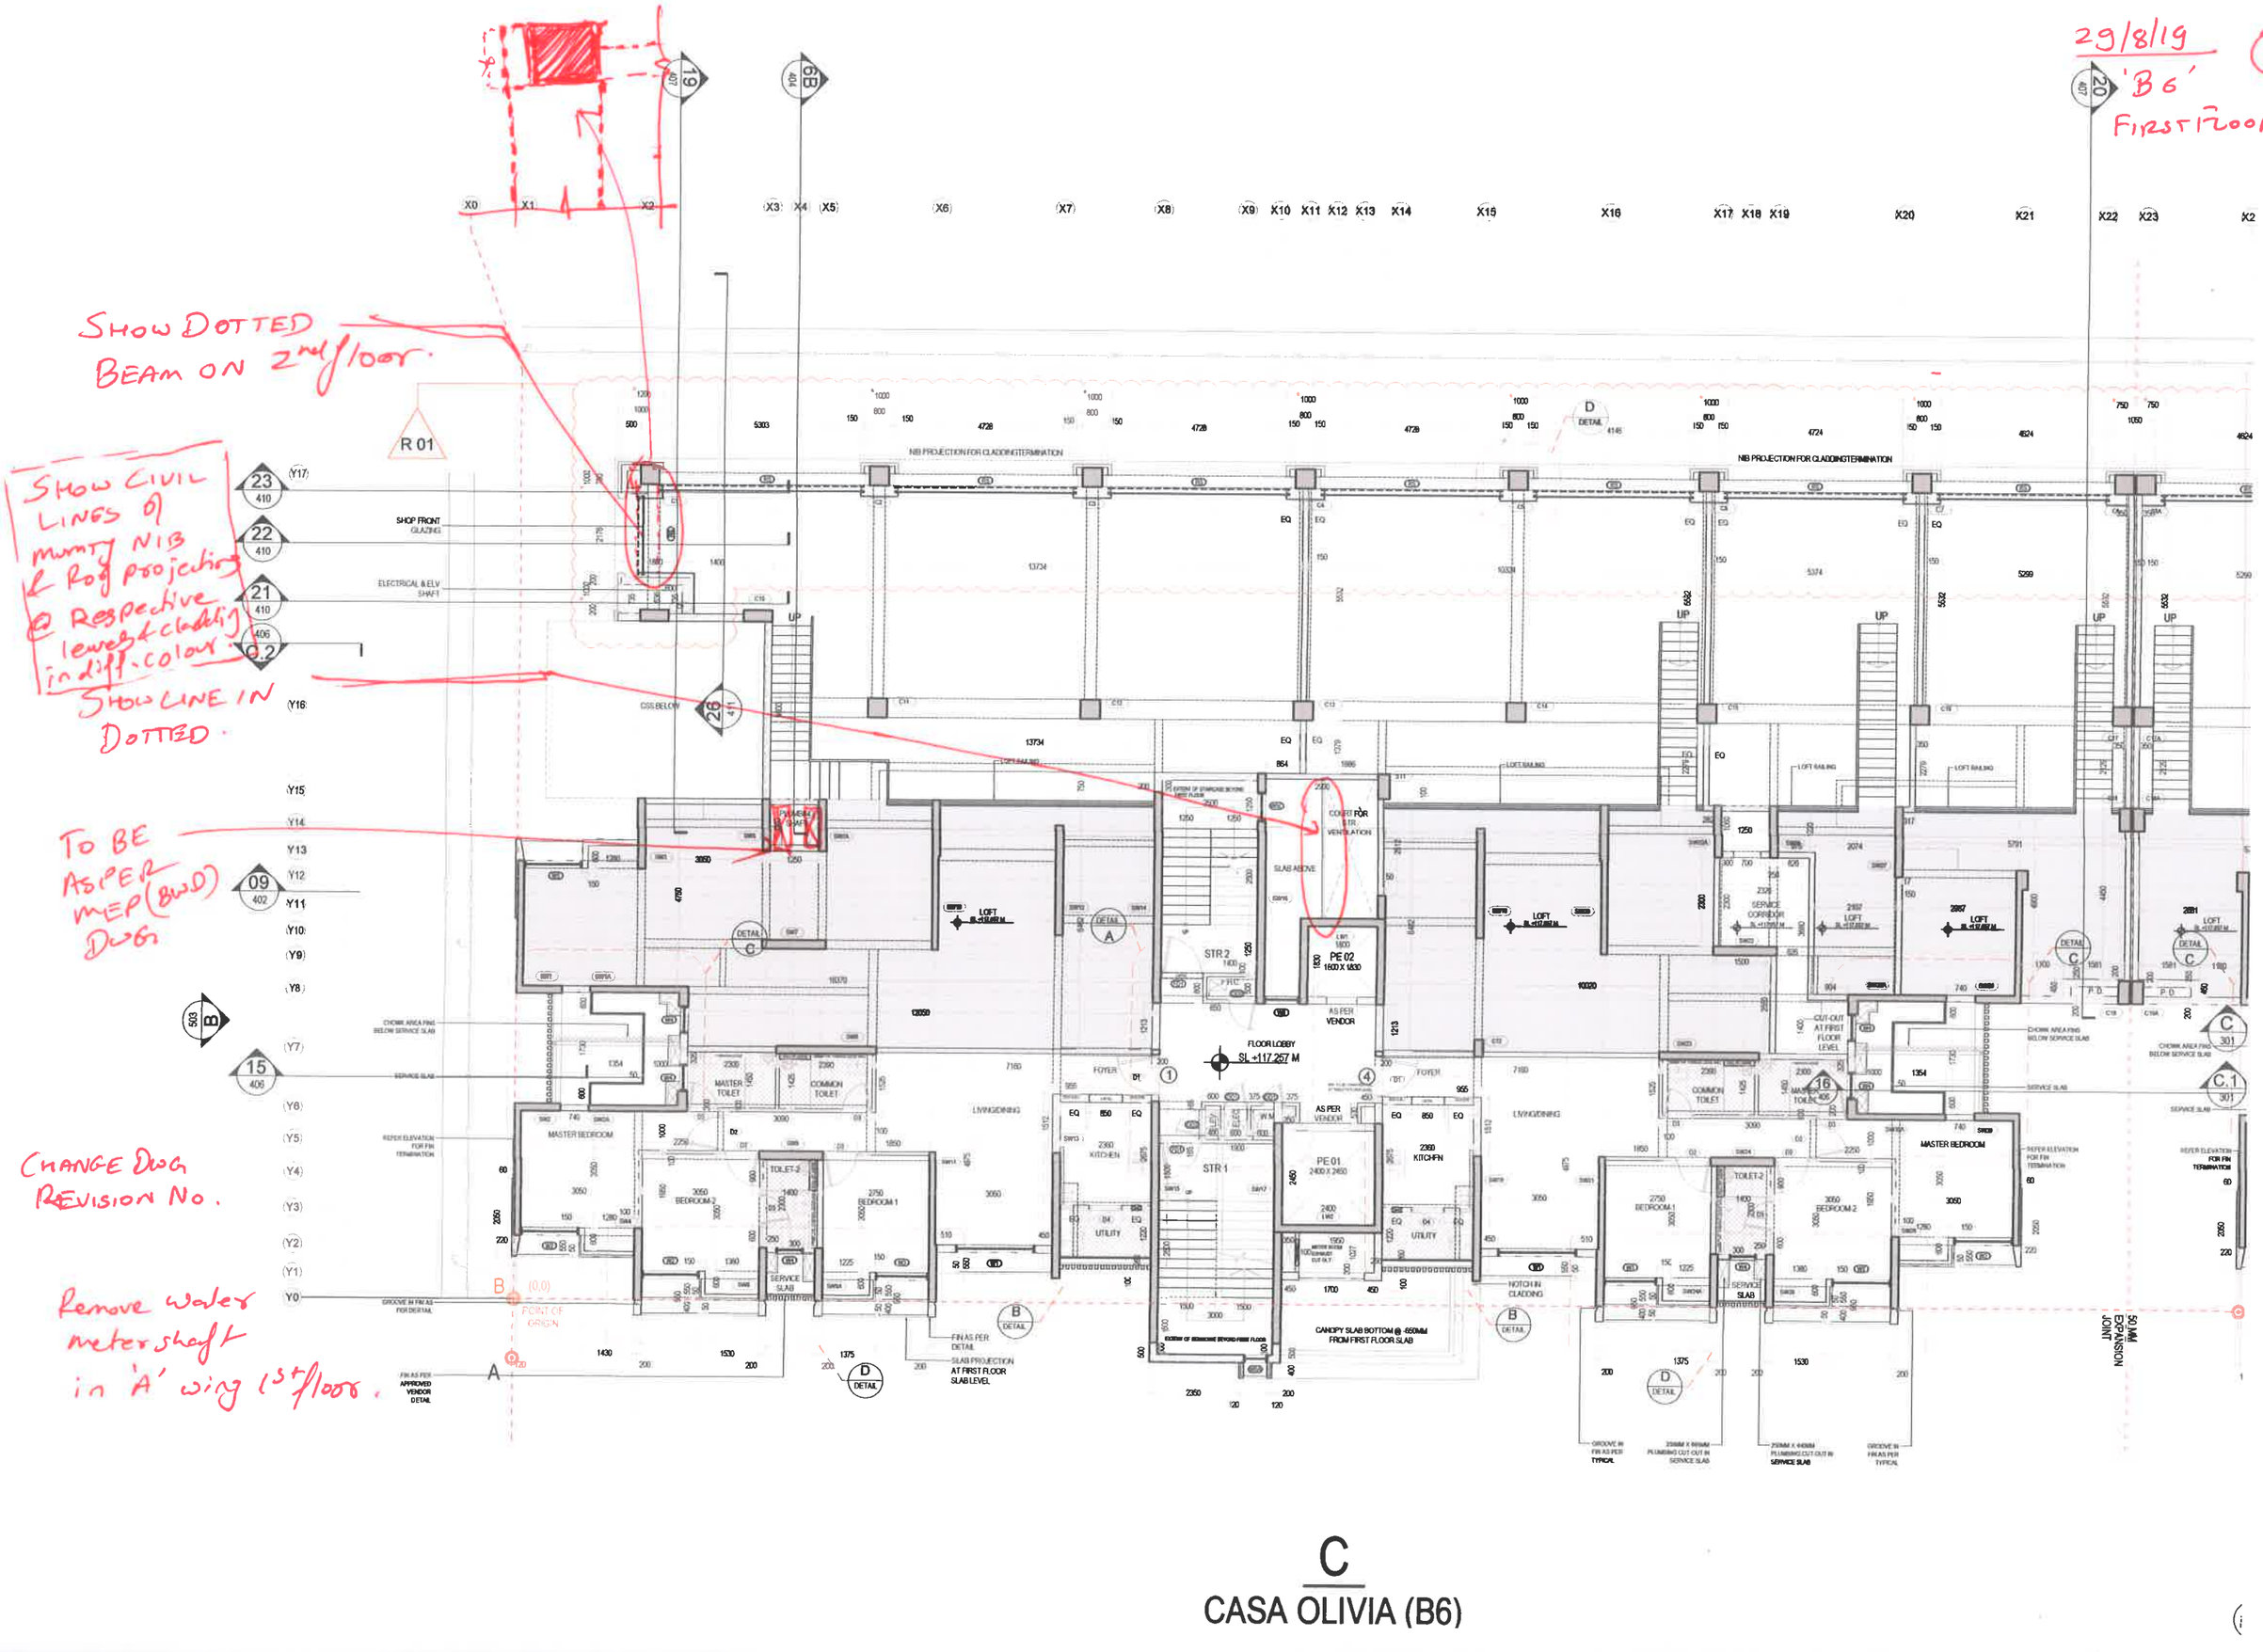

C

CASA OLIVIA (B6)

The Mumty Blockwork to be either - 150/200

29/8/19 'B6' (4)

SECOND FLOOR

Do not show any Struc. lines below Slab.

Label Fresh Air cut out on wall also.

Show Expansion joint Blown up in plan & Section.

ALL THE WALLS MARKED TO HAVE 300 mm high Non-Struc RCC Bund wall with Block work above SBC - To incorporate

AVOID SHOWING STRUC. BELOW.

SHOW SLOPE LINES.

SHOW 150 mm thk wall.

INDICATE THE CIVIL LINES OF mumty Roof in dotted. Do not show lines below.

What's this line Indicating.

DIM TO BE GIVEN.

PART PLAN @ 3rd floor for the Entrance to the Terrace Reqird by SBC & to be part of this drg on Roof plan.

CASA OLIVIA - C

SECOND FLOOR PLAN

REVISION INDEX

29/8/19 (5)

REV.NO.	DATE	DESCRIPTION
R-00	**08-04-2019**	
R-01	**23-08-2019**	**1.RETAIL FACADE SCHEME UPDATED** Remove the Revision Pt. 2. → **2.WATER METER SHAFT ADDED NEAR SHOP NO.16** Remove point 3. (Its in Floreen). → **3.ELECTRICAL AND ELV SHAFT ADDED NEAR SHOP NO.1** It should be Shop No! → **4.GARBAGE ADDED NEAR SHOP NO.16** It should be Shop No. 16 → **5.GARDENING STORE ADDED NEAR SHOP NO.1**

29/8/19 (6)

NOTE:

- FOR DOOR WINDOW HEIGHTS AND LINTEL LEVELS REFER FENESTRATION DETAIL DRAWING.
- ALL LINTEL/ DROP PARDI BOTTOM TO BE AT BEAM BOTTOM LEVEL AT 1350MM

WHY RANGE NOT GIVEN.

DOOR SCHEDULE FOR GROUND FLOOR

NO.	LOCATION	WIDTH (MM)	LINTEL (MM)	CILL (MM)	DESCRIPTION
D1A	ENTRANCE DOOR	1050	2250 -2850	-	SINGLE LEAF WOODEN FLUSH DOOR
D2A	BEDROOM	900	2250 -2850	-	SINGLE LEAF WOODEN FLUSH DOOR
D3A	TOILET	800	2250 -2850	-	SINGLE LEAF WOODEN FLUSH DOOR
D4A	KITCHEN UTILITY	850	2250 -2850	-	ALUMINUM & GLASS PANEL DOOR
D6A	BOH AREA, SOCIETY OFFICE	900	2250	-	SINGLE LEAF WOODEN FLUSH DOOR
D7A	FTTH ROOM	800	2250	-	SINGLE LEAF FIRE RATED DOOR
D8A	METER ROOM	900	2250		SINGLE LEAF FIRE RATED DOOR
D9A	RETAIL METER RM	1100	2250	-	SINGLE LEAF FIRE RATED DOOR
D10A	FTTH ROOM	1200	2250	-	SINGLE LEAF FIRE RATED DOOR
DD1A	ELEC. & WATER METER SHAFT	600	2250 -2850	450	SINGLE LEAF FIRE RATED DOOR
DD2A	ELV &FHC SHAFT	750	2250 -2850	450	SINGLE LEAF FIRE RATED DOOR
DD3A	PLUMBING SHAFT	1230	2250 -2850	150	AL. FIN DOOR AS PER DETAIL
DD4A	CHOWK ENTRY	750	2250	150	AL. FIN DOOR AS PER DETAIL
DD5A	UGT STAIRCASE DOOR	1100	2250 -2850	150	AL. FIN DOOR AS PER DETAIL
FD1A	STAIRCASE	1100	2250 -2850	-	SINGLE LEAF FIRE RATED DOOR
ED1	ENTRANCE LOBBY	1750	2250 -2850	-	GLASS DOOR WITH AL.FRAMING