
Side walk with cycle track | Provision for Bus Lane in future | Carriage way | Median | Carriage way | Provision for Bus Lane in future | Side walk with cycle track

MT ROW

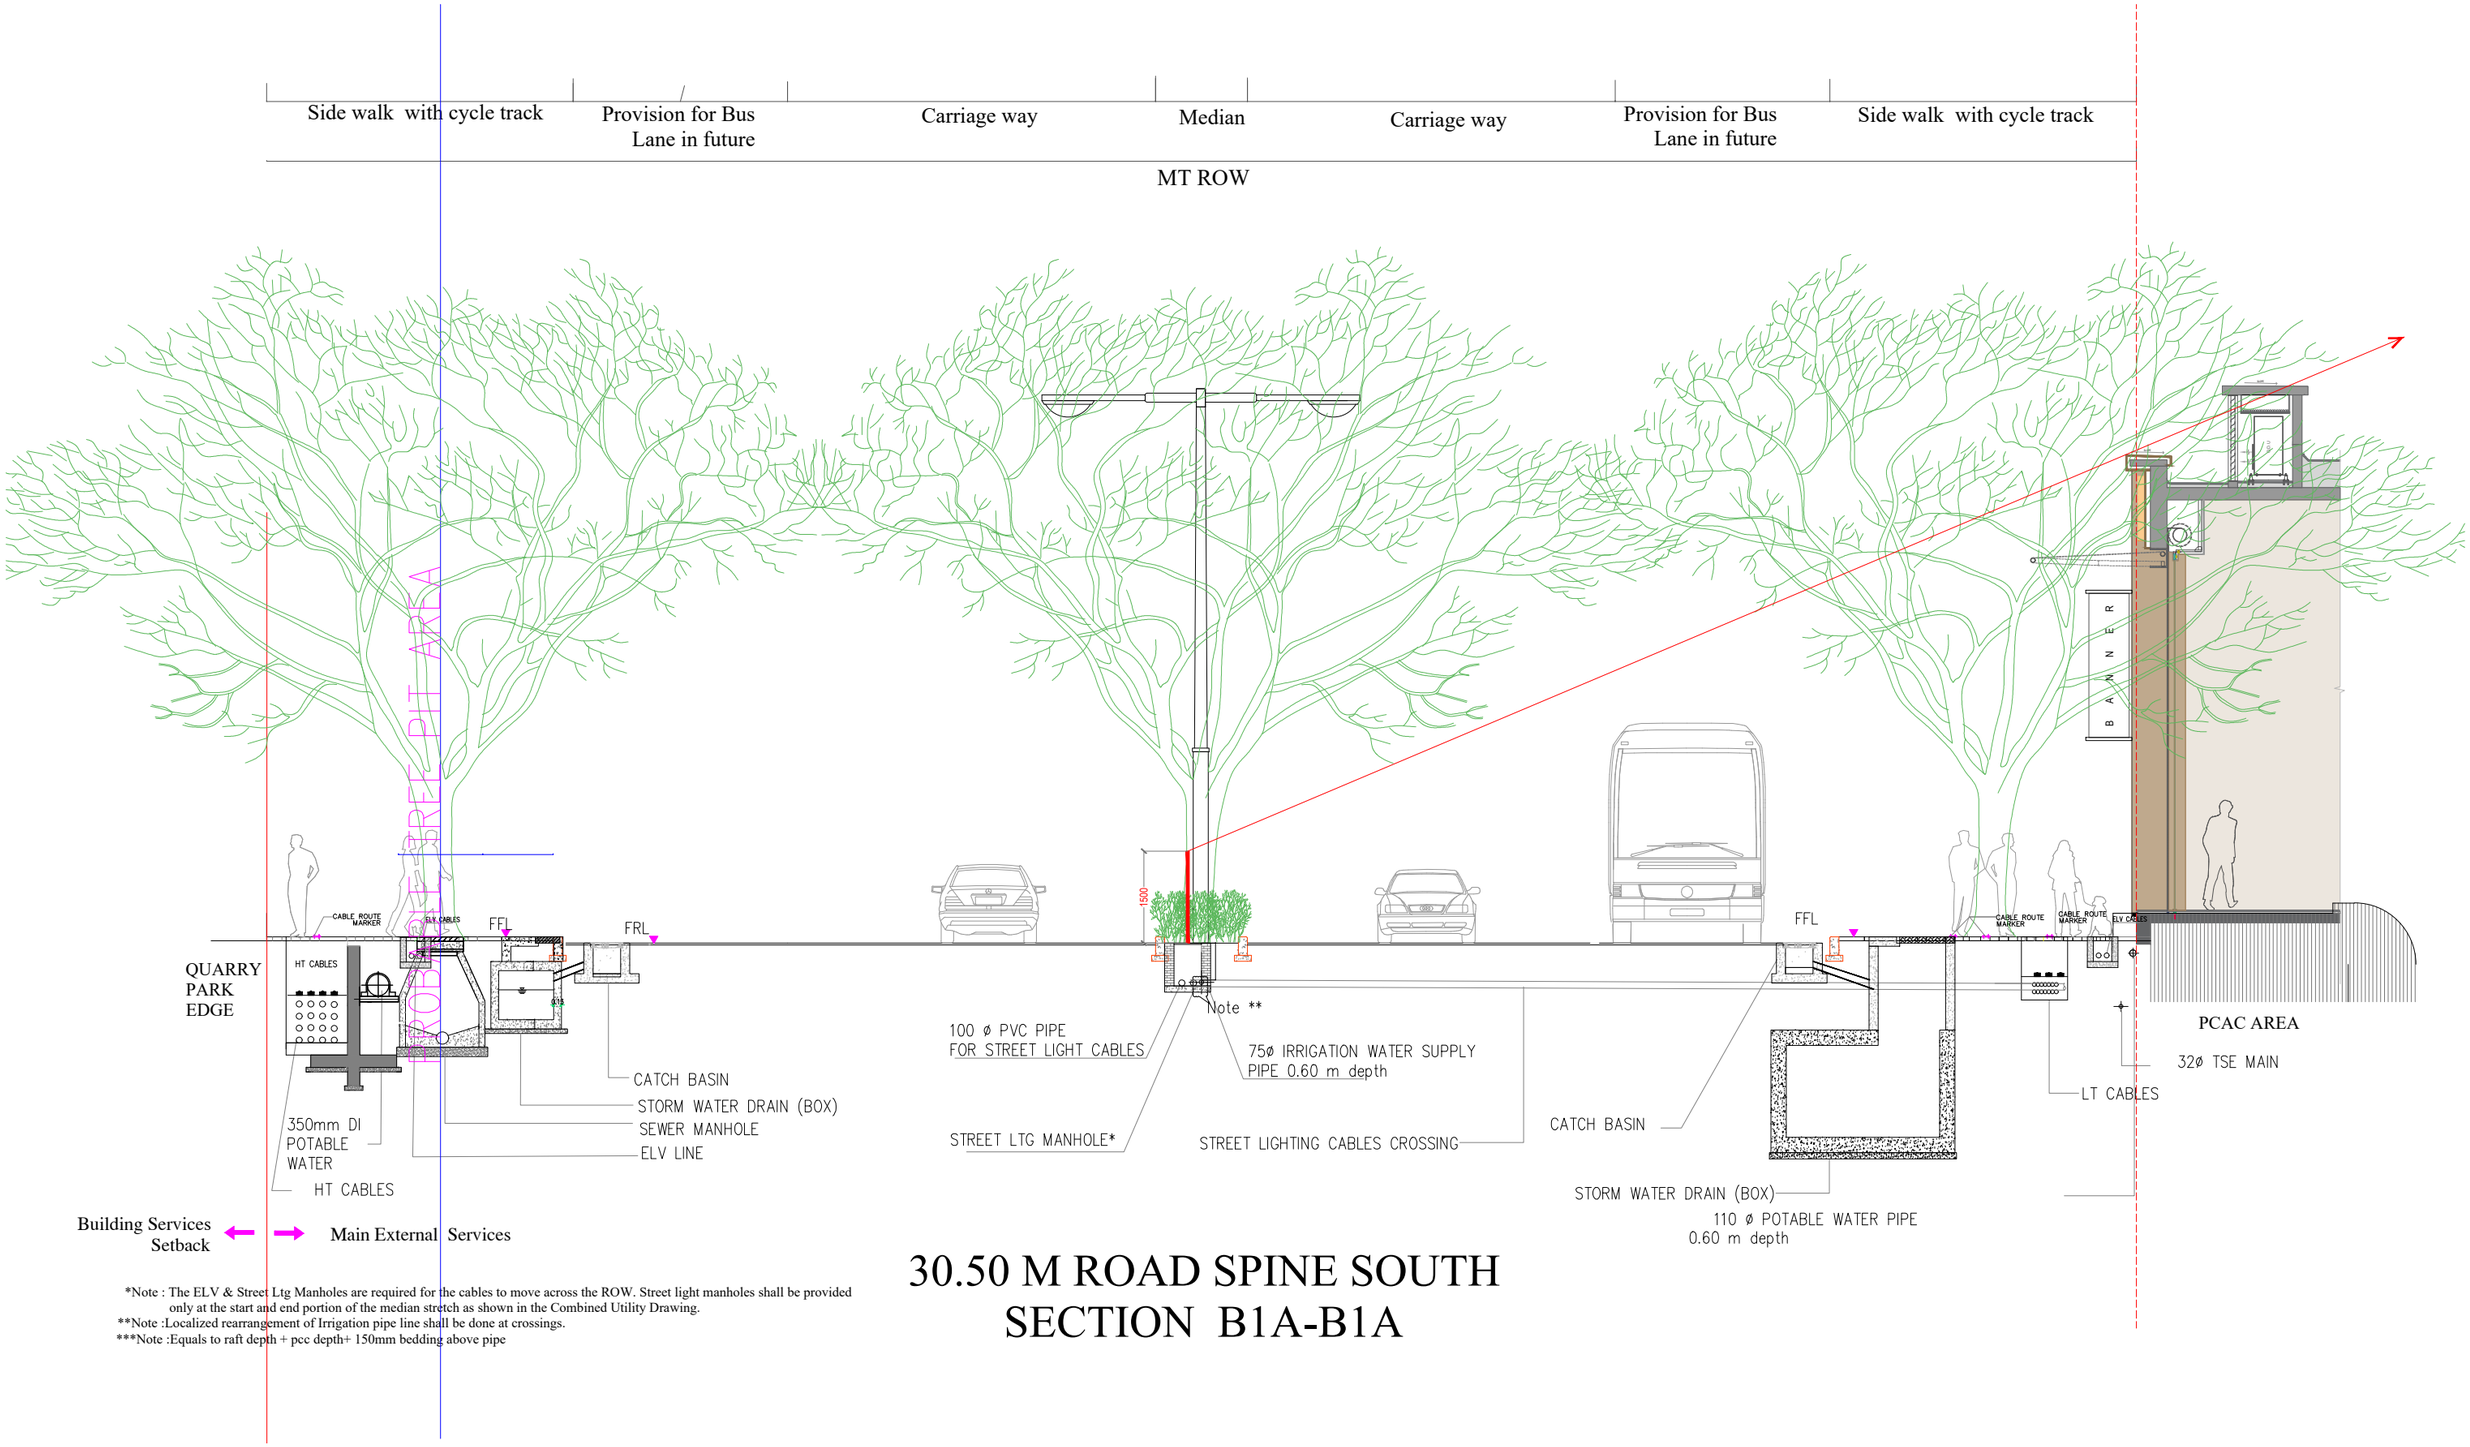

Building Services Setback ← → Main External Services

*Note : The ELV & Street Ltg Manholes are required for the cables to move across the ROW. Street light manholes shall be provided only at the start and end portion of the median stretch as shown in the Combined Utility Drawing.
**Note :Localized rearrangement of Irrigation pipe line shall be done at crossings.
***Note :Equals to raft depth + pcc depth+ 150mm bedding above pipe

30.50 M ROAD SPINE SOUTH SECTION B1A-B1A

1:100