


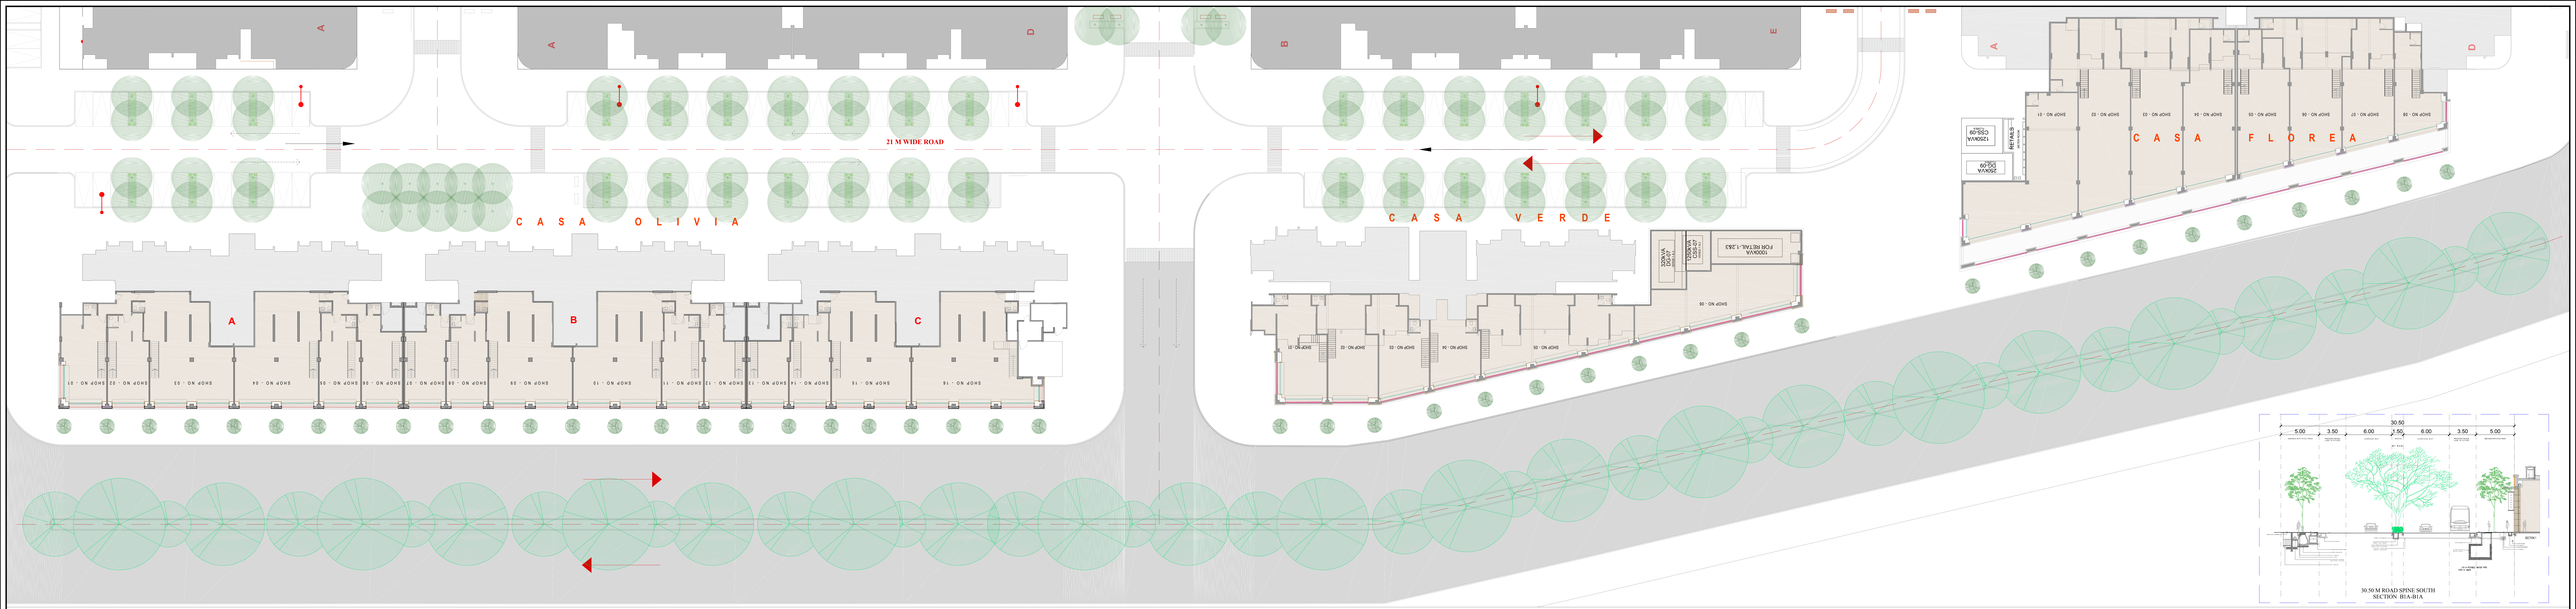



LODHA PALAVA

LAKEFRONT RETAIL STRATEGY - LAKEFRONT

28-05-2019

SCALE 1:200

KAPADIA ASSOCIATES

D E S I G N L L P