* Remove all dimensions from chajja edge to drip mould.

21/5/19
FLOREA ARD
ARCH.
SECOND FLOOR PLAN

DOOR NOMENCLATURE?
E03.

* Remove magenta & yellow hatch for ~~P~~ Trench & PVT Garden.
Give hatch pattern but ~~transparent~~.

Give Dimensions

TRENCH LINE
BOLD / DOTTED / FIRM

walls ⇒ for landscape consultant

* Step in fill.
Does it match with PVT+Garden levels. Check Bldg. Section AA.


Keep consistant
~~Match~~
with Apt No. 9

Show 60 mm sink

* Privacy for Bedroom?


Show Double line

Give dim. 50 mm from outside edge

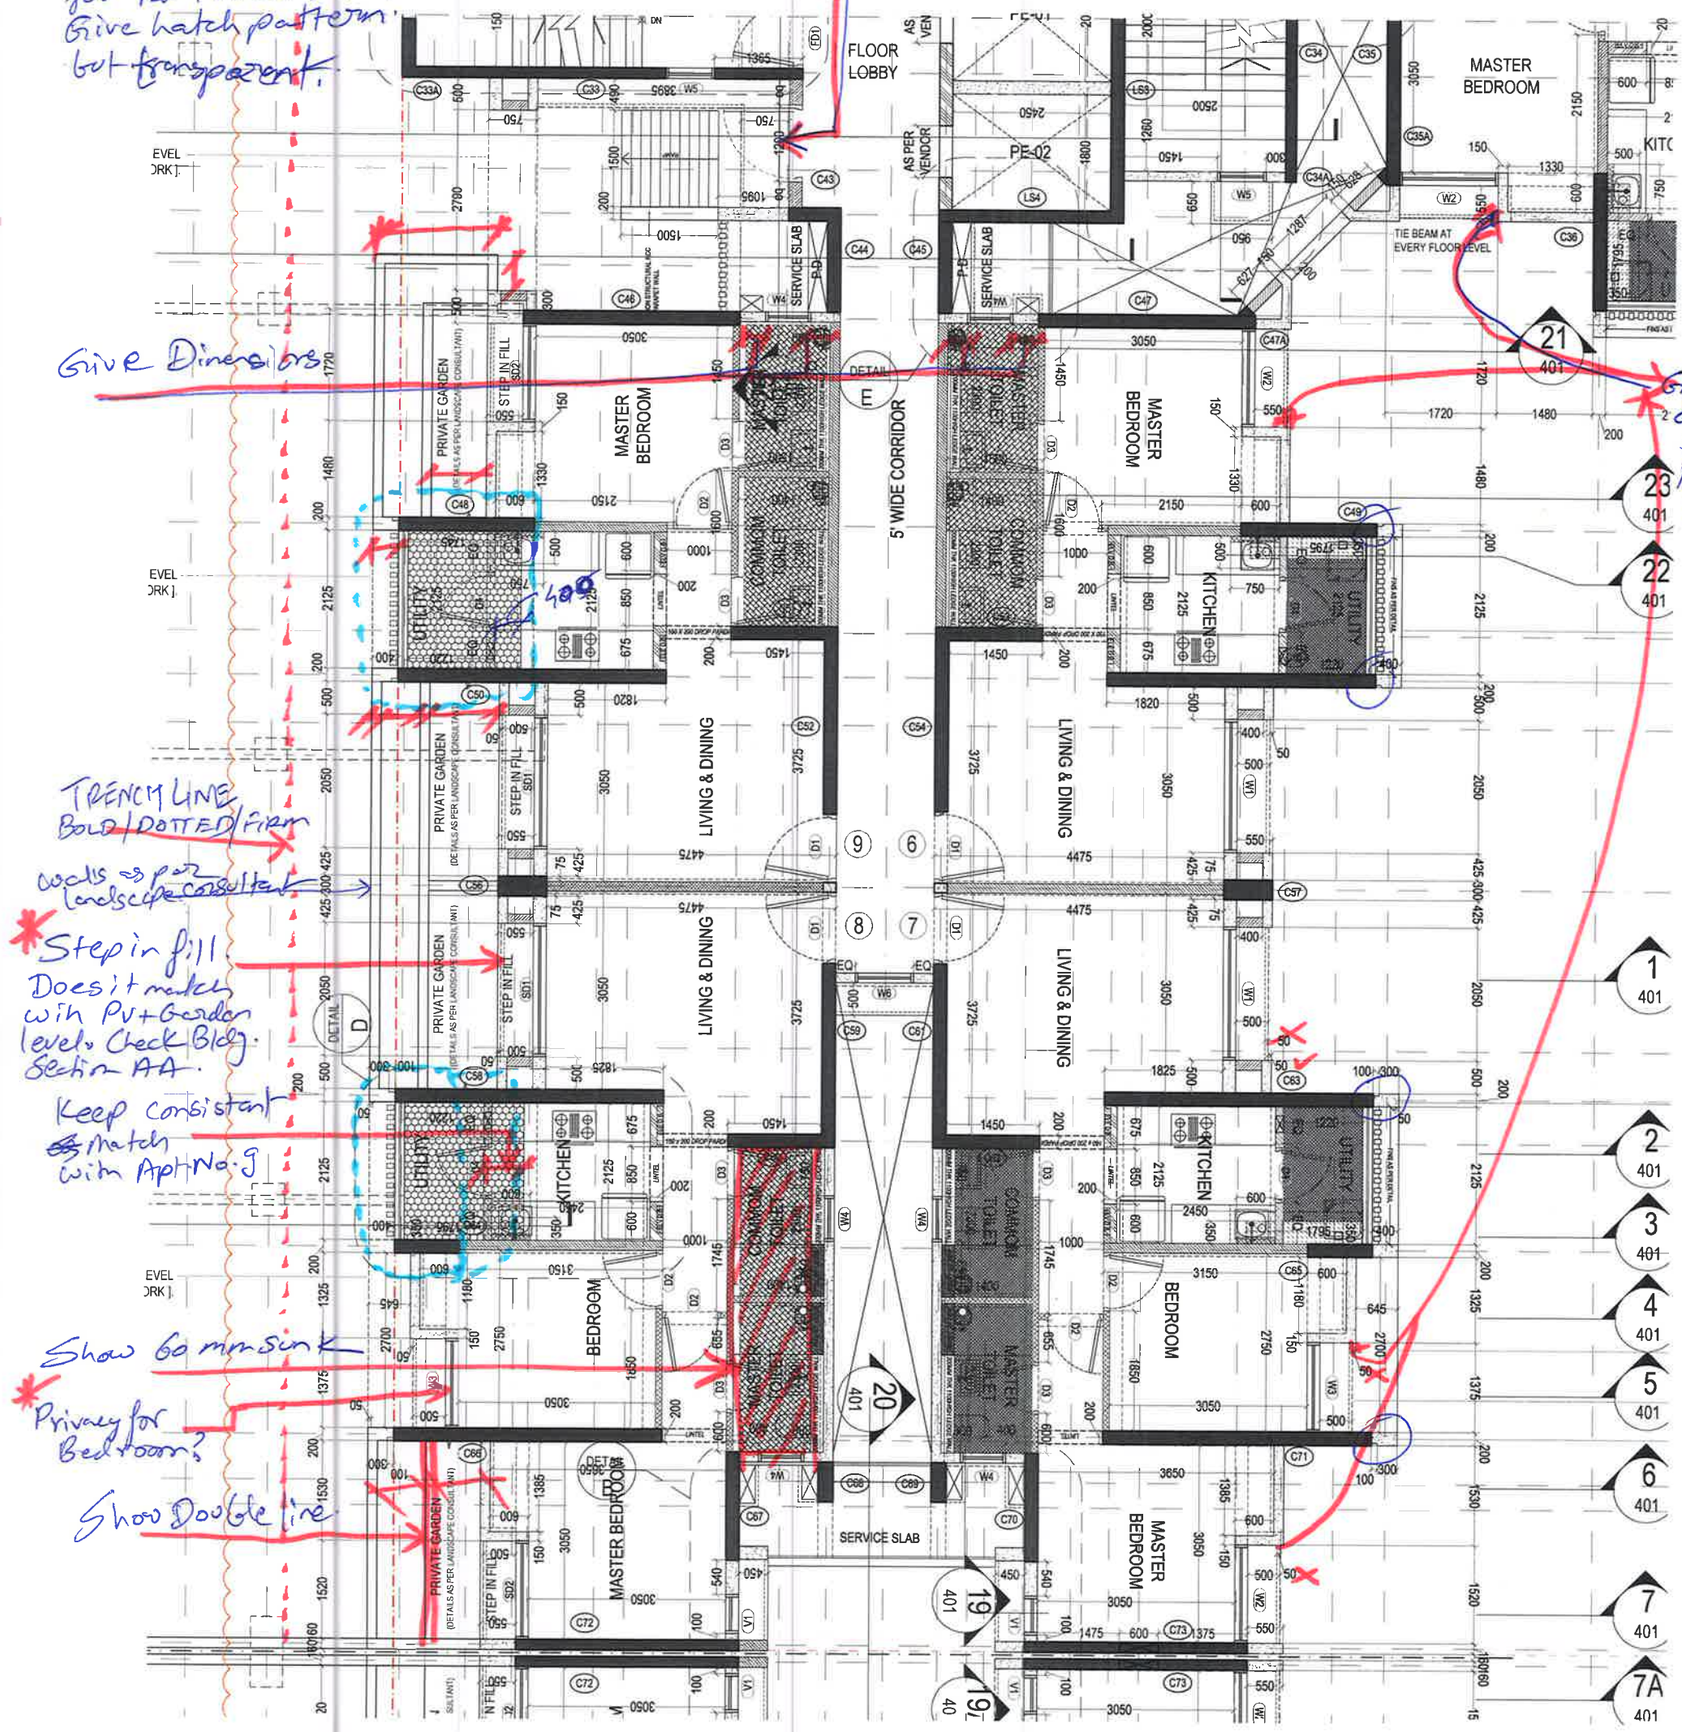

① Remove Blown up detail @ 'C' or else give blown up for 2BHK utility since groove, column & portal conditions are different.
② Vertical groove detail to be labelled & marked in main plan wherever applicable
③ Mark dimensions of Non-struc. wall 300/400 in blown up details A, B, D & E.
④ Give chajja overhang dimensions of staircase windows.
⑤ Section 26 will change - check/Review.

21/5/19
FLOREA A&D
SECOND FLR PLAN

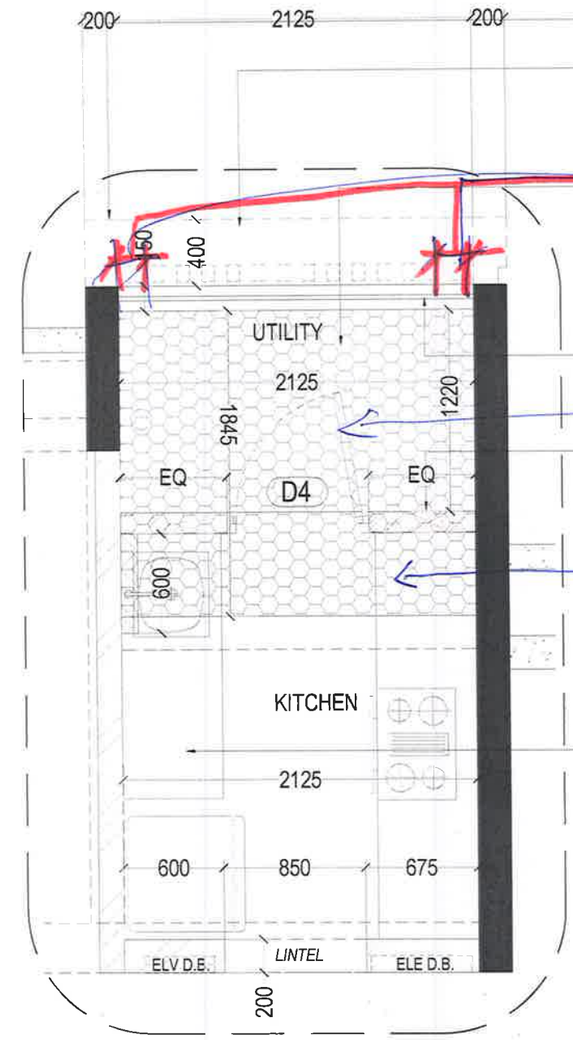


Elevation shows a gap between fins & wall. Is there any wall return to be shown in plan??

Show WASHING machine tap etc.

REFER DWGS:
1. 301-AR-FLOREA A&D-BLDG SECTIONS.
2. 502-AR-FLOREA A&D_ELEV. KK.

DETAIL AT D @ 1:50 @ 2nd floor level.
TYPICAL KITCHEN BLOW UP DETAIL [Community terrace side]

Applicable for Flat Nos → FLOREA A - 8, 9.
FLOREA D - 1, 2

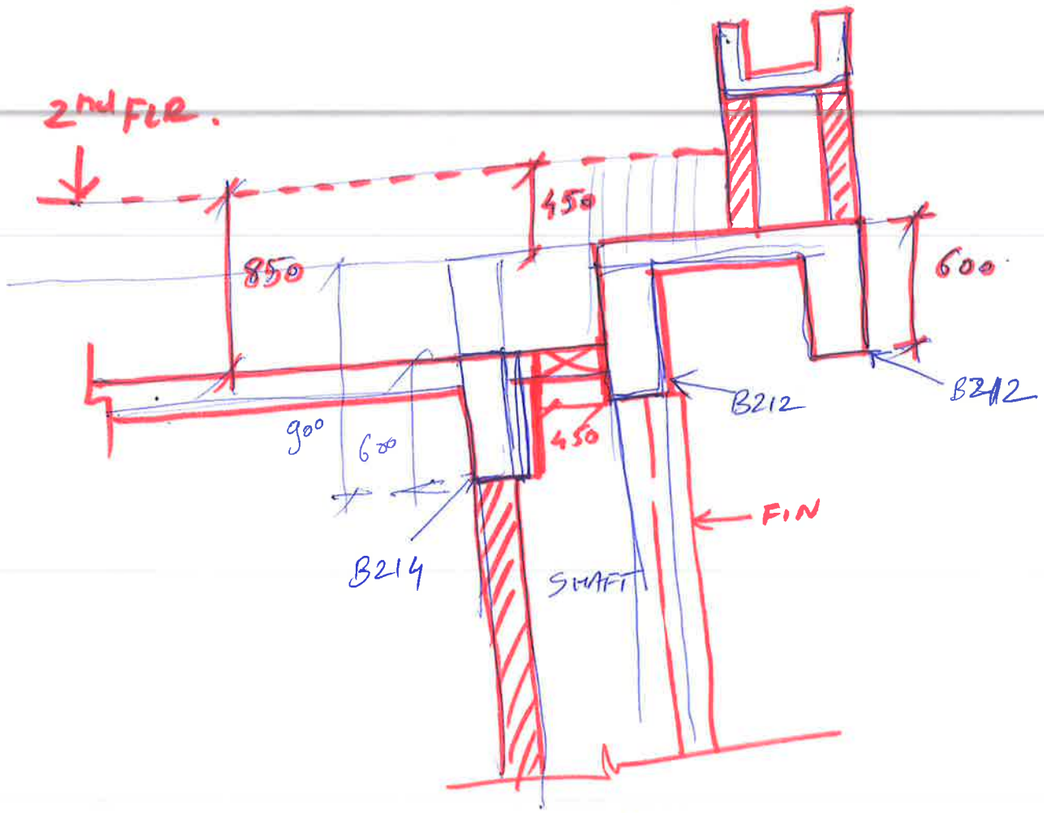

Section 26