

Florea_Updated Proposed plan

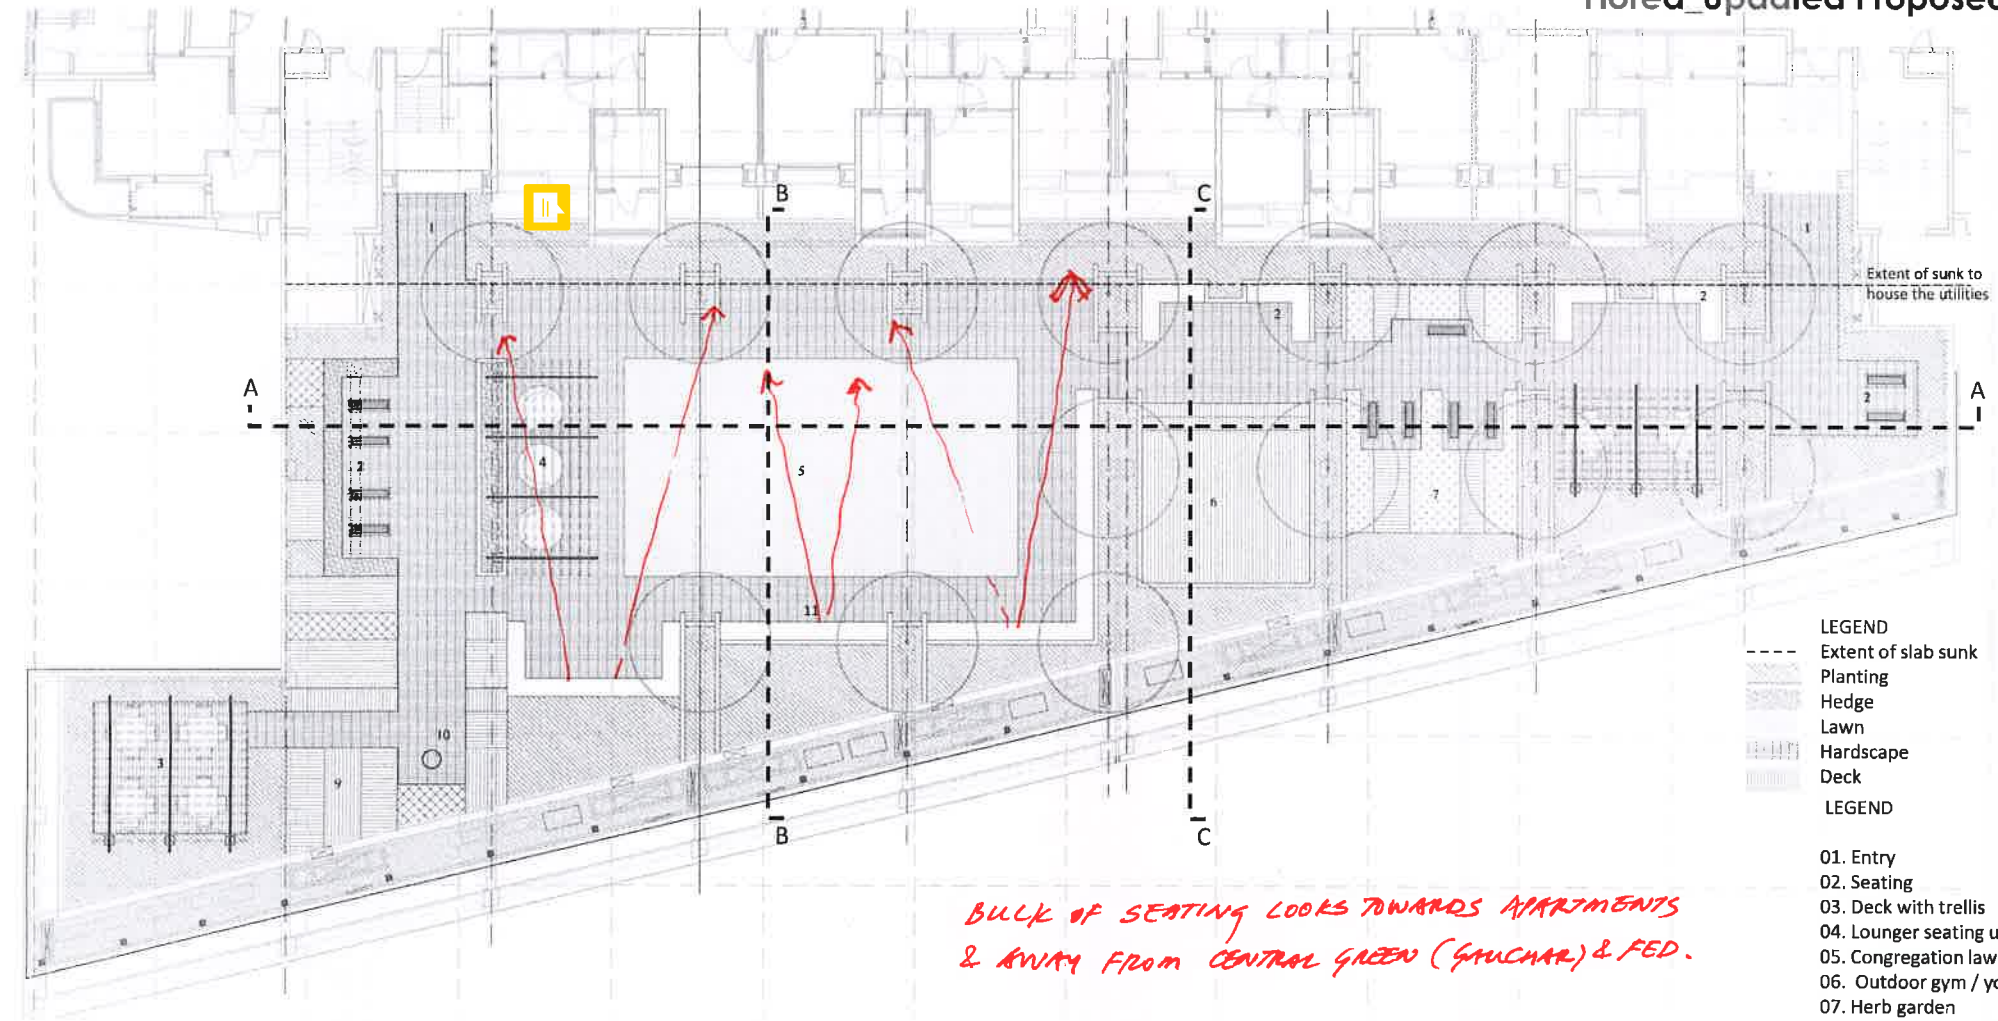


KAPL FEEDBACK
11/09/19.


Florea_Updated Proposed sections

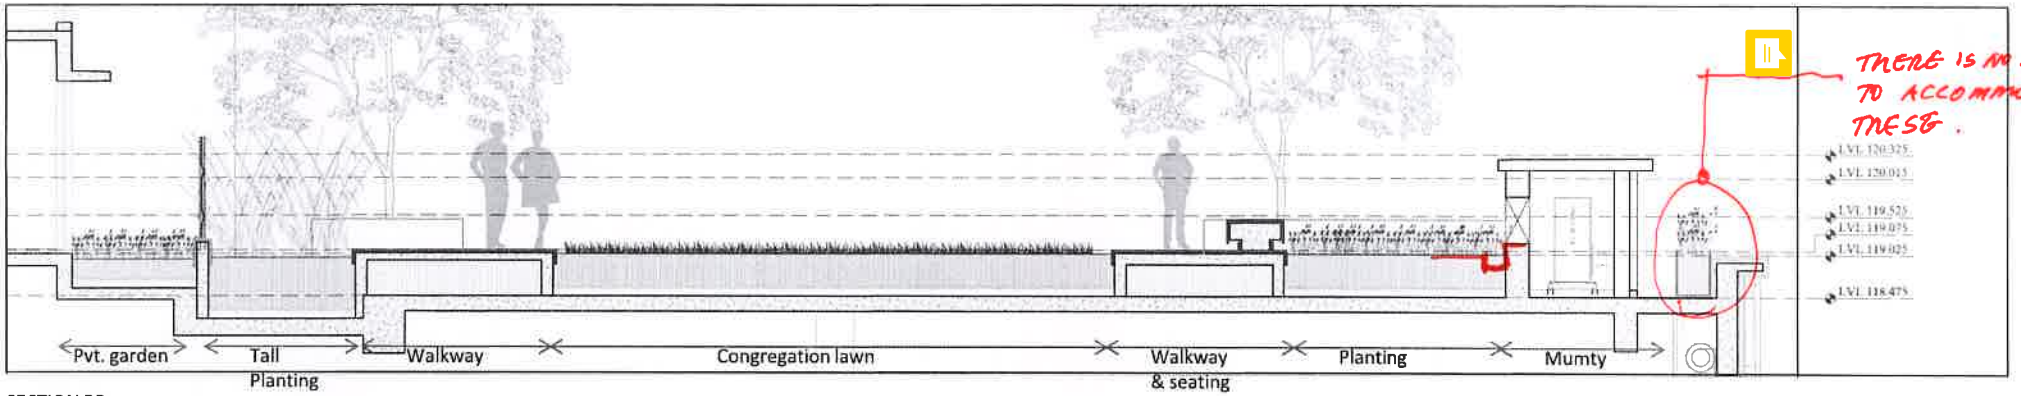

SECTION BB

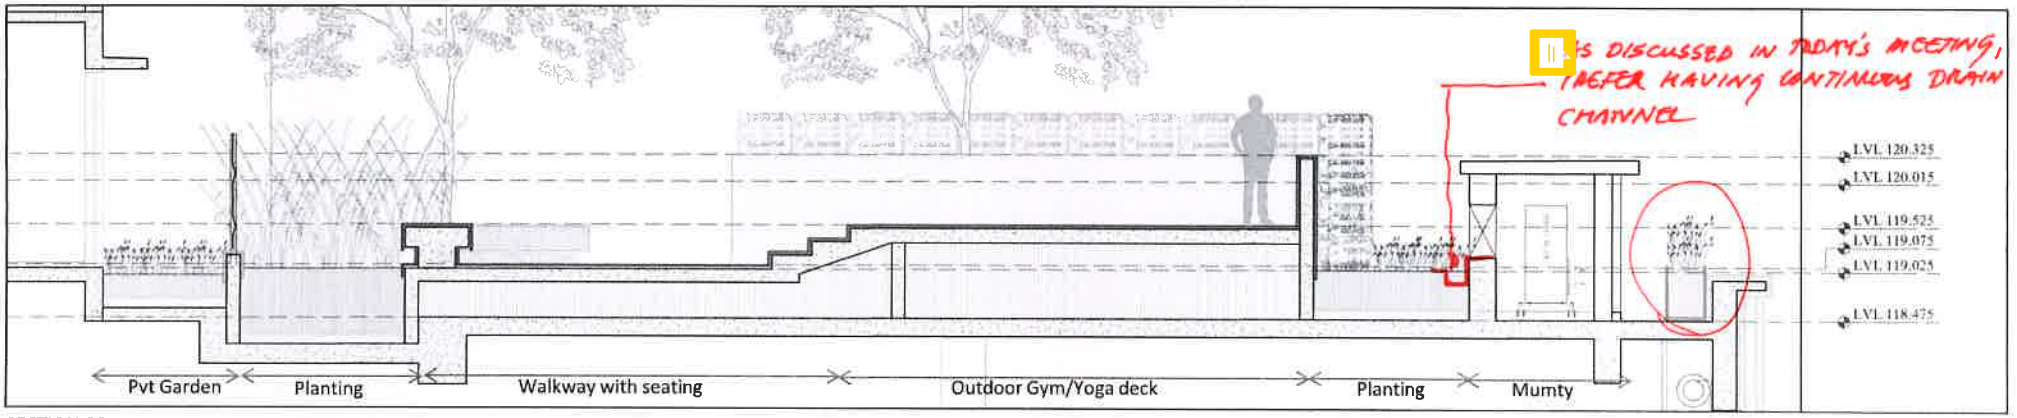


SECTION CC

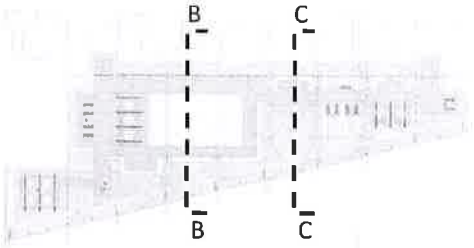


KAPC FEEDBACK
11/09/19.

Olivia_Part 1

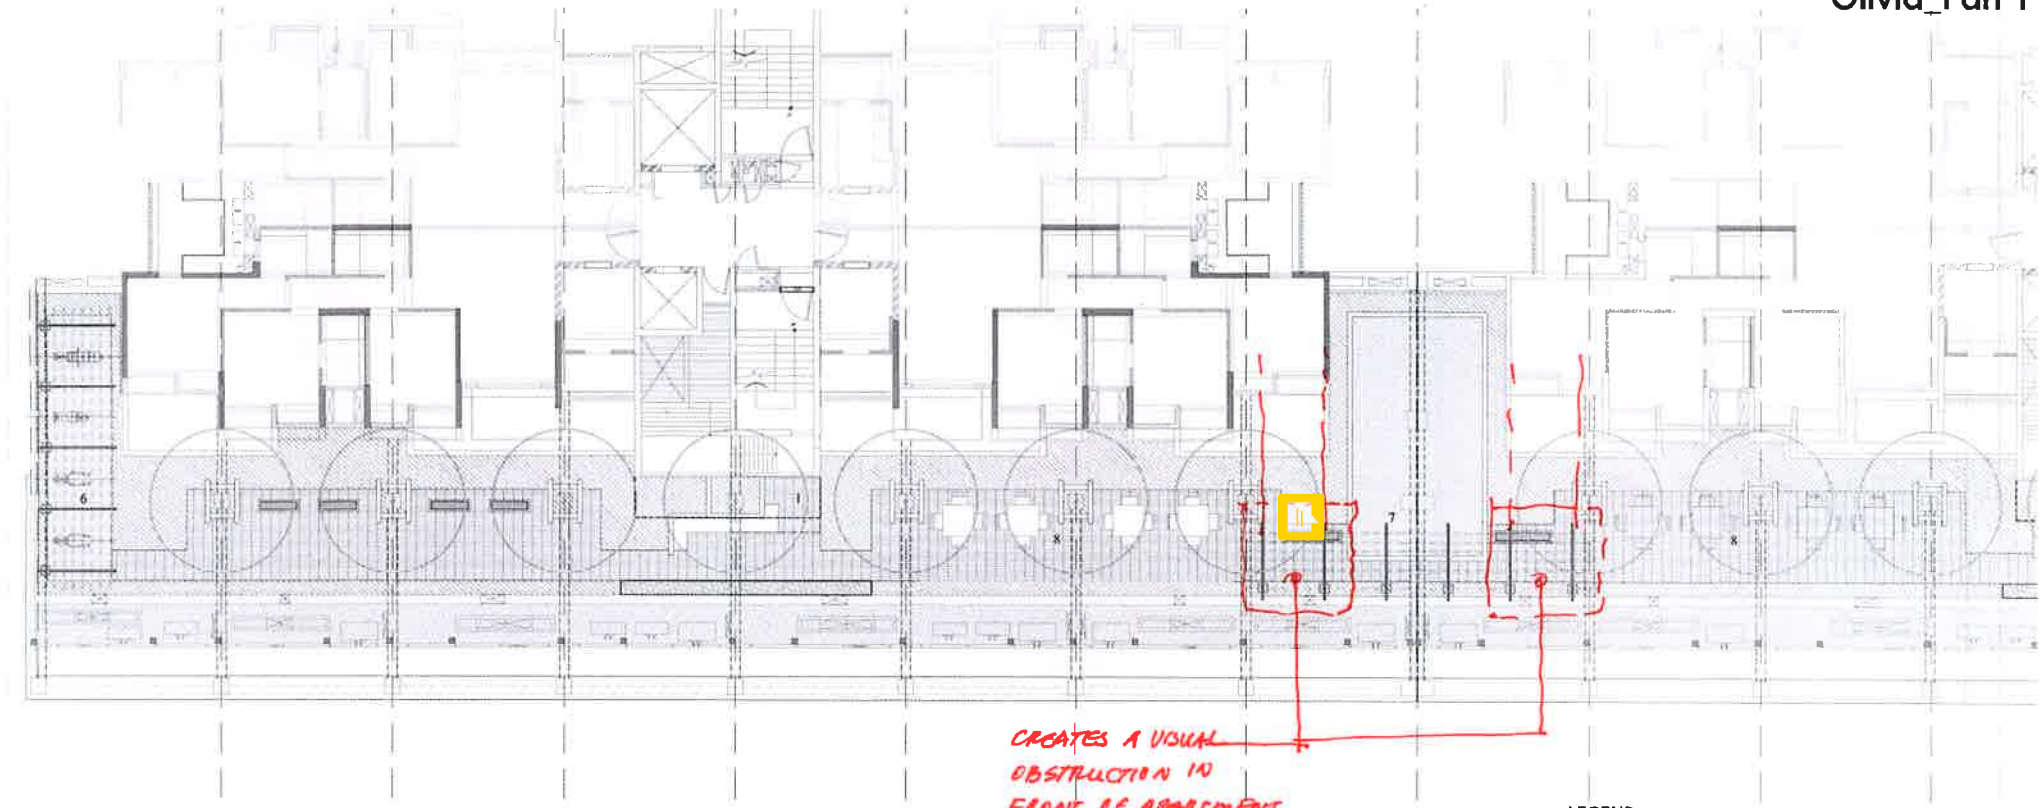

CREATES A VISUAL OBSTRUCTION IN FRONT OF APARTMENT WINDOWS

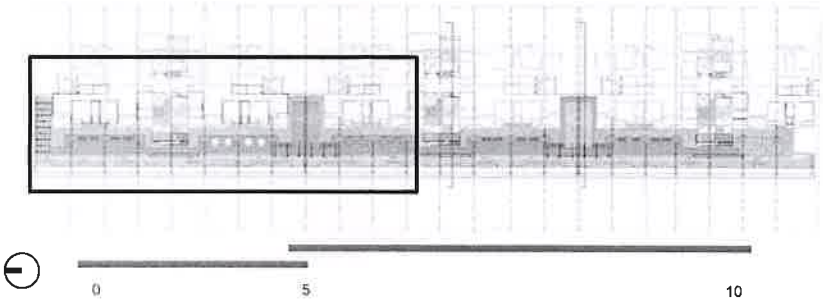

LEGEND


- Planting
- Hedge
- Lawn
- Hardscape
- Deck
- Proposed canopy line by PBB
- Existing canopy Line


LEGEND

01. Entry court
02. Seating
03. Barbeque deck
04. Lounger seating under trellis
05. Congregation lawn
06. Outdoor gym / yoga deck
07. Sand pit / EPDM floor
08. Board game tables

KAPL FEEDBACK
11/09/19.

Olivia_Part 2

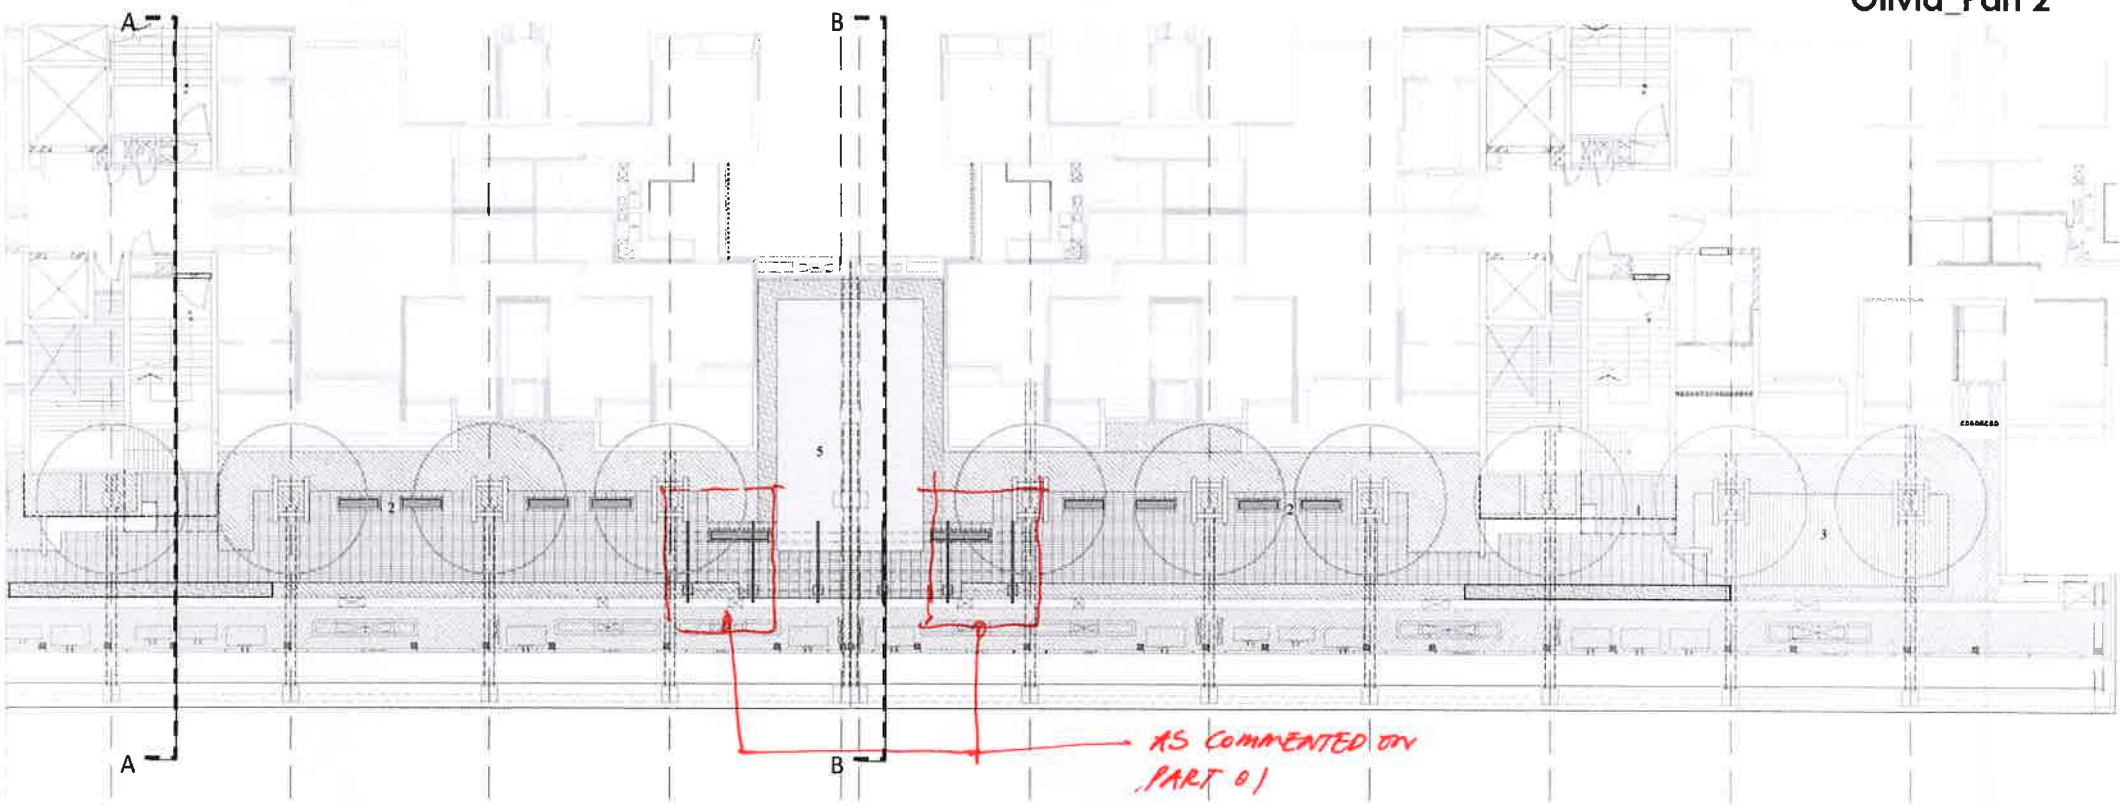

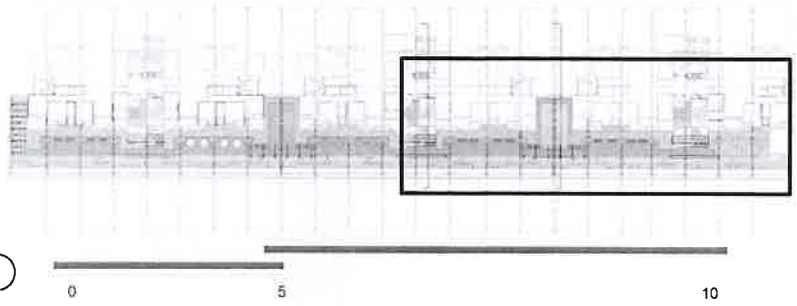

0 5 10


LEGEND

- Planting
- Hedge
- Lawn
- Hardscape
- Deck
- Proposed canopy line by PBB
- Existing canopy line


LEGEND

01. Entry court
02. Seating
03. Barbeque deck
04. Lounger seating under trellis
05. Congregation lawn
06. Outdoor gym / yoga deck
07. Sand pit / EPDM floor
08. Board game tables

Olivia_Updated Proposed sections

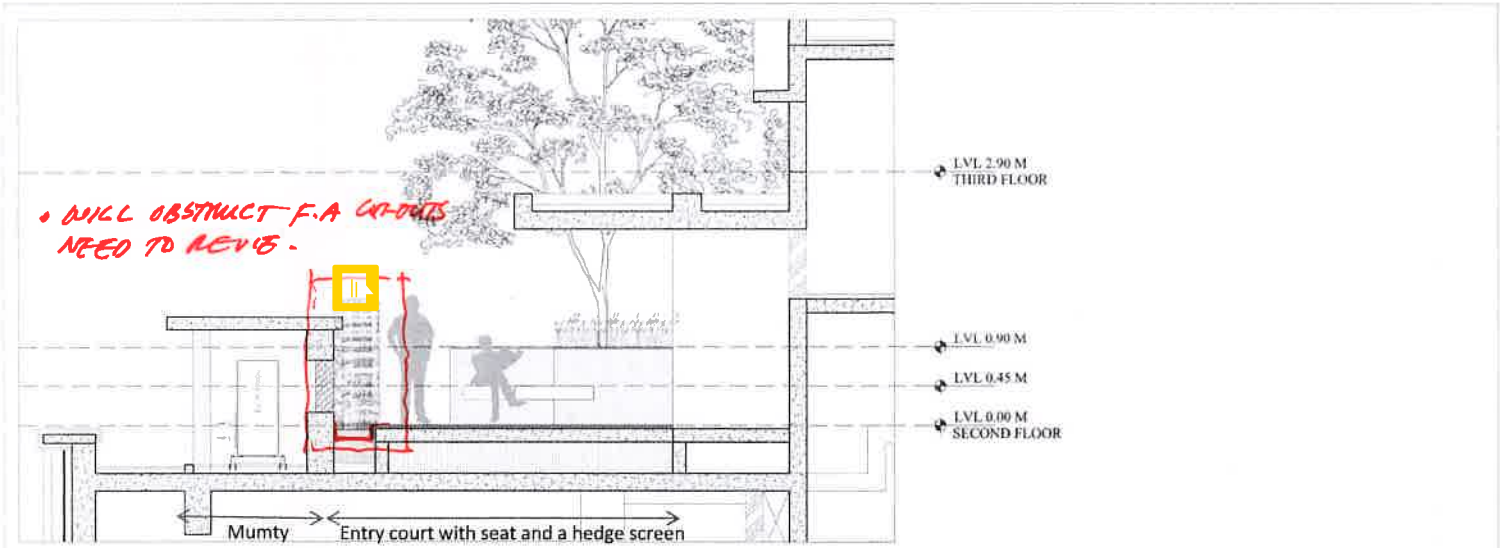

SECTION AA

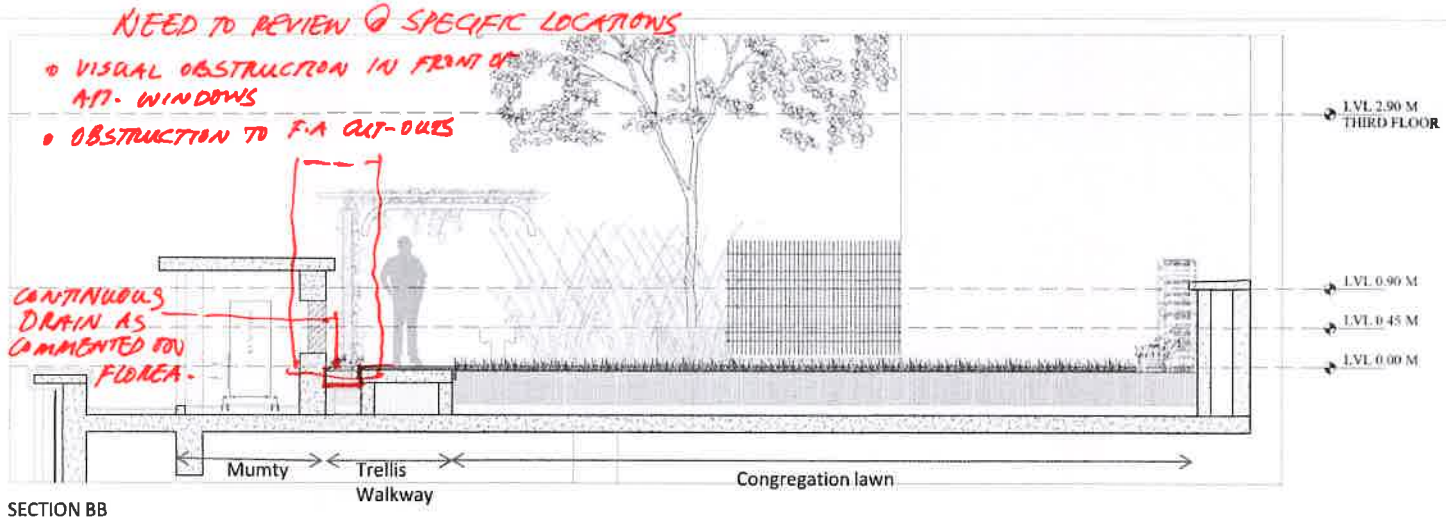

SECTION BB

KAPC FEEDBACK
09/17