PRODUCED BY AN AUTODESK EDUCATIONAL PRODUCT

7/6/19

SBKT3 is @ 3,7&10. Give Park. plan.

MENTION "150 mm Drop Pardi" in Remarks not 150 mm THK. ....


MENTION - "Refer Arch Elevation"

Give Park Separate plan @ 3,7&10.

To be 650 deep.

Cutouts to match as on 2nd floor

Non structwall to be same as 2nd floor plan

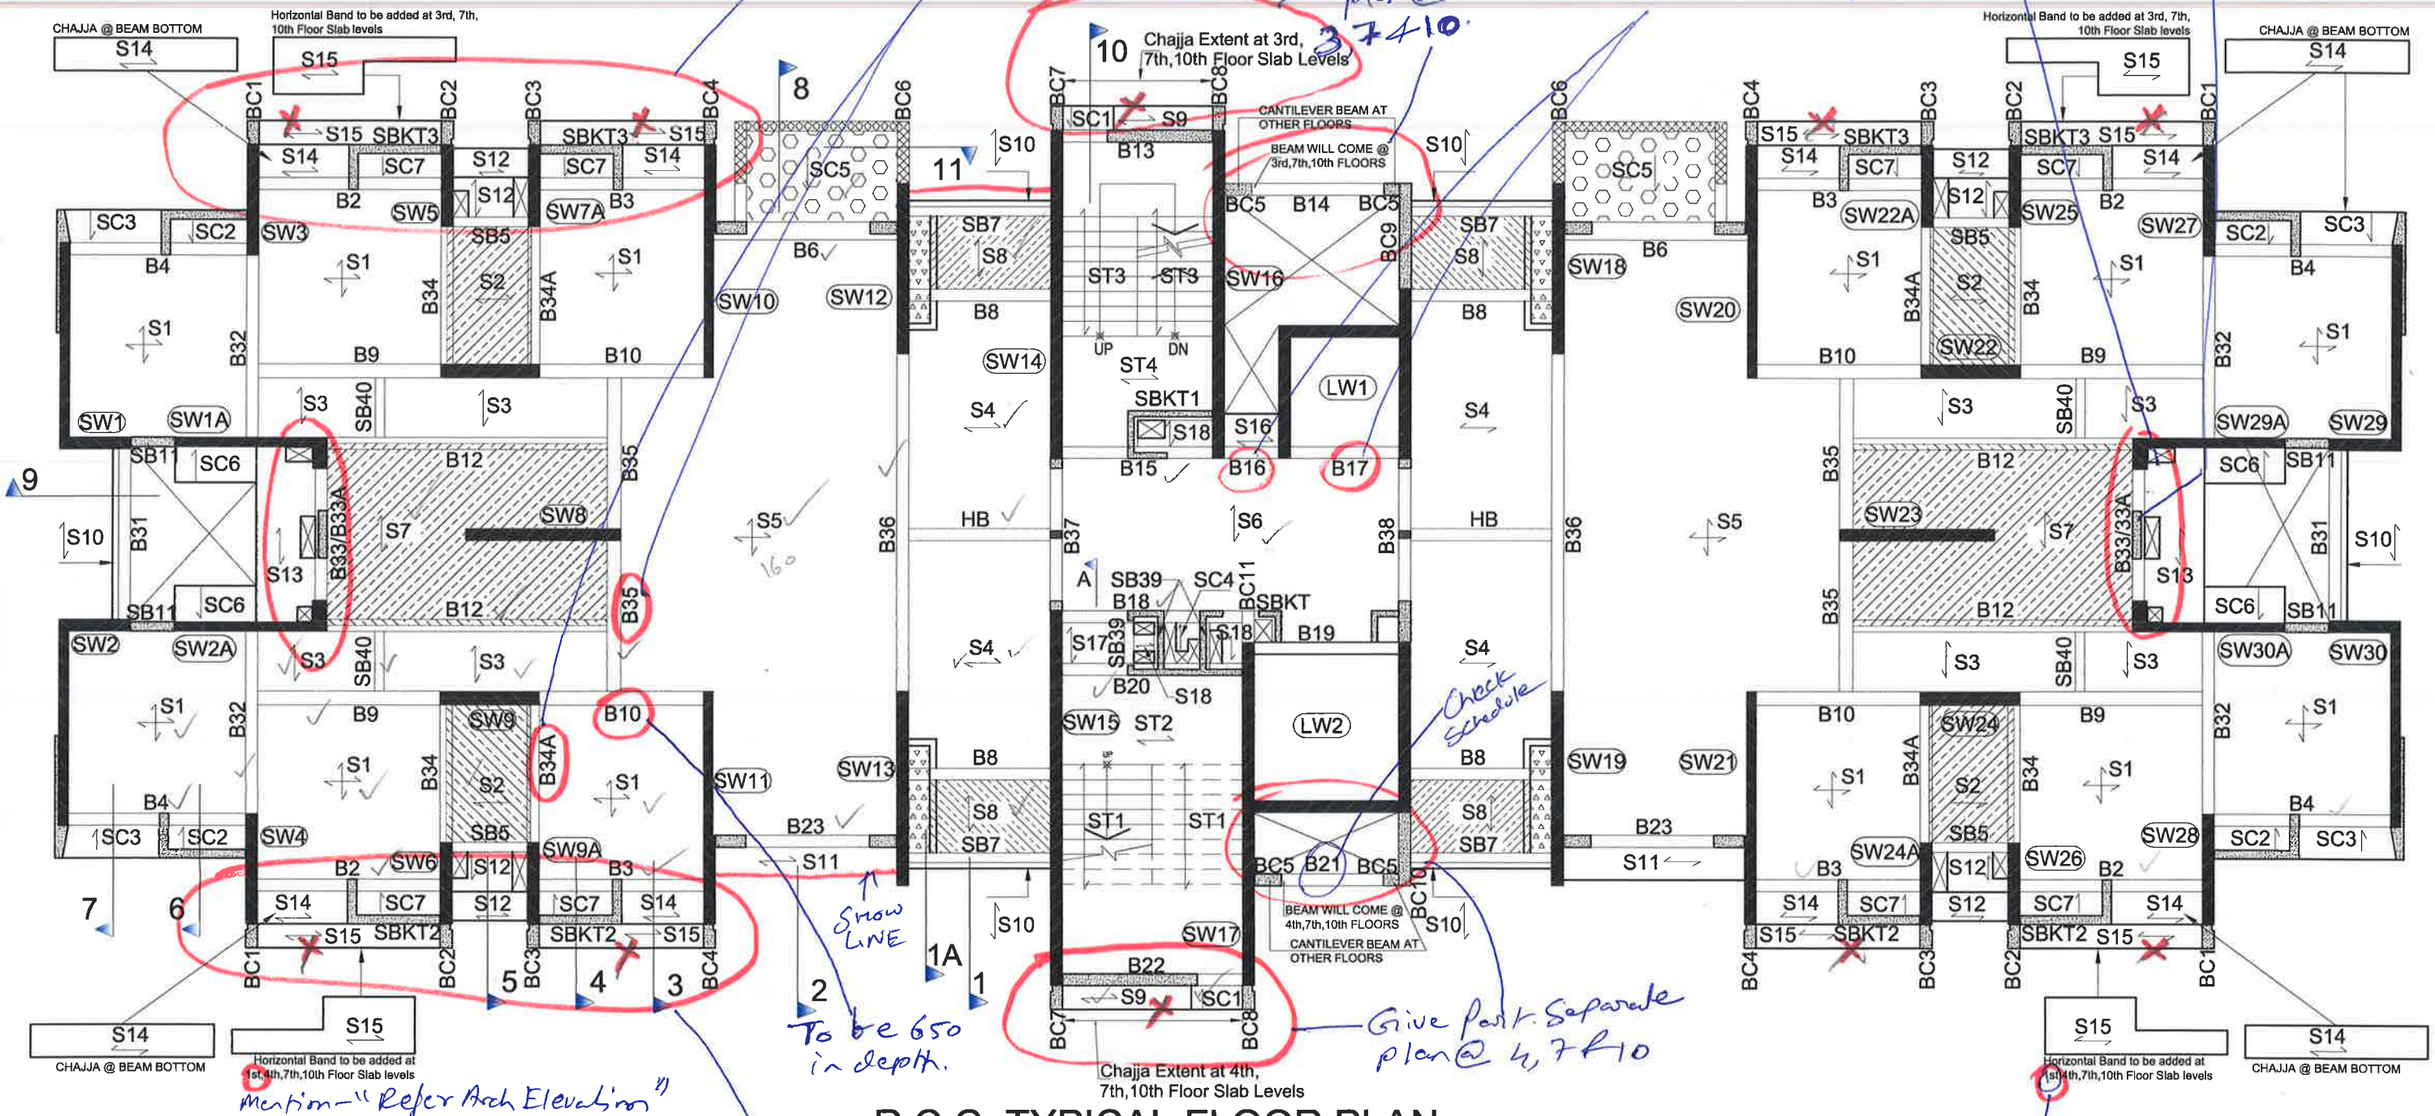

R.C.C. TYPICAL FLOOR PLAN
TYPE - B6

✗ Remove Lines in main plan.

Give Park plan. SBKT2 is @ 4,7&10.

Remove 1st level already captured in 1st floor plan

PRODUCED BY AN AUTODESK EDUCATIONAL PRODUCT