
OPTION: **C2 OPT 1 & 2**
(FOR MOCK UP)

LAKEFRONT (SECTOR 4)
24-6-19

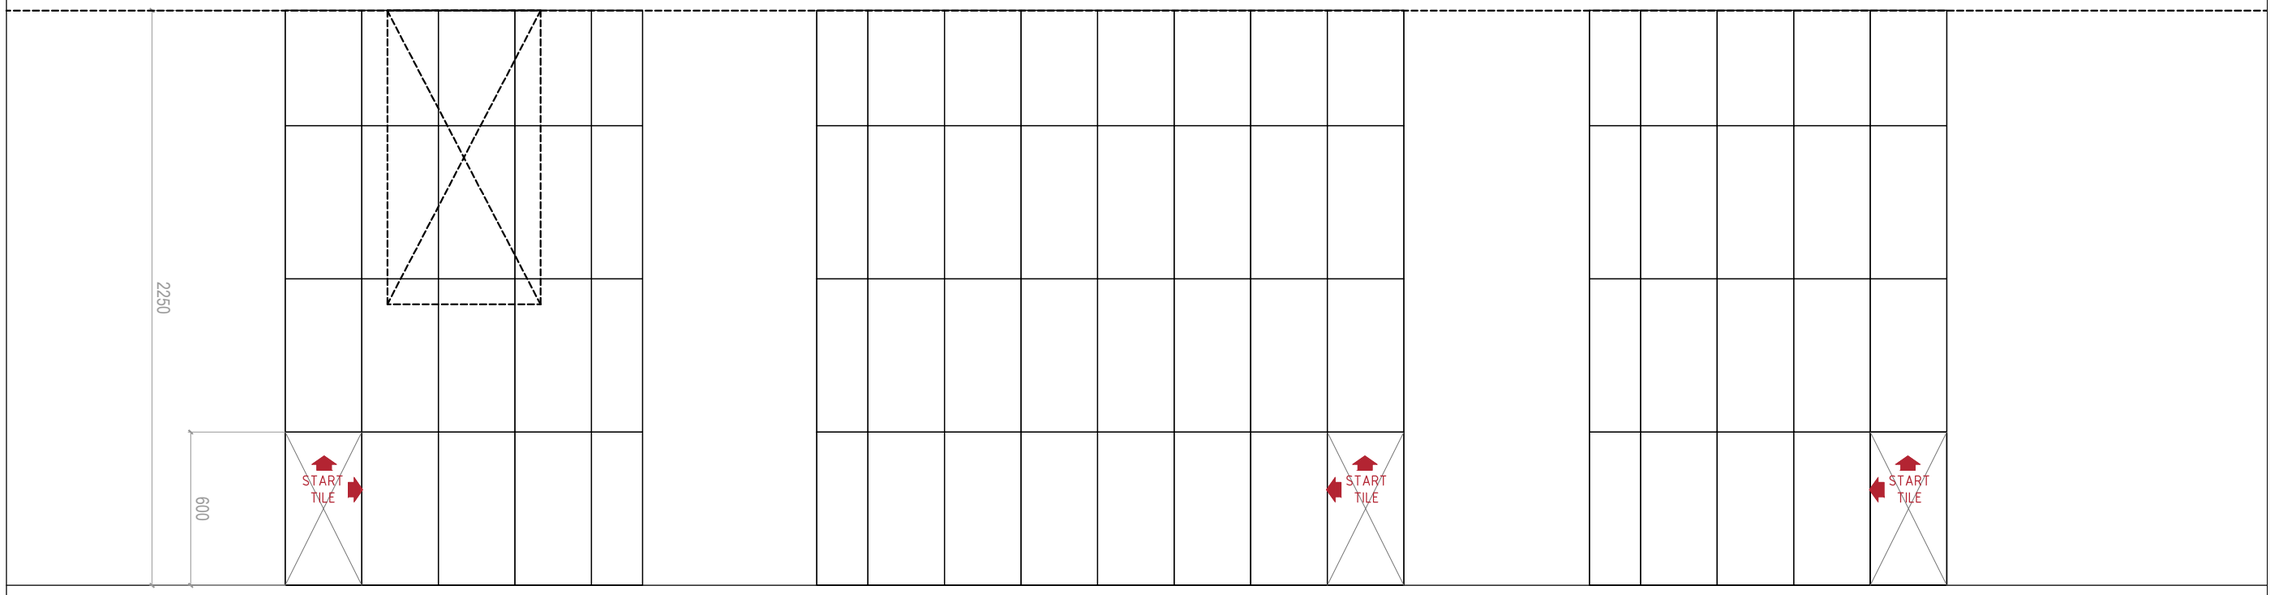

ELEVATION A

ENAMEL GRIS DARK (NITCO)

ELEVATION D

IRISH BLUE HL (RAK)


ELEVATION C

ENAMEL GRIS DARK (NITCO)



OPTION: **C2 OPT 1 & 2** (SINCE BOTH THE DADO TILES ARE SAME IN THE 2 OPTIONS BELGIUM GREY TILE TO BE FIXED ON TO THE FLOOR & CAIRO GRIS TO HAVE 6 TILES KEPT LOOSE)
DADO TO BE DONE ON 3 WALLS AS SHOWN.

BELGIUM GREY TILE TO BE FIXED ON TO THE FLOOR

CAIRO GRIS TO HAVE 6 TILES KEPT LOOSE)

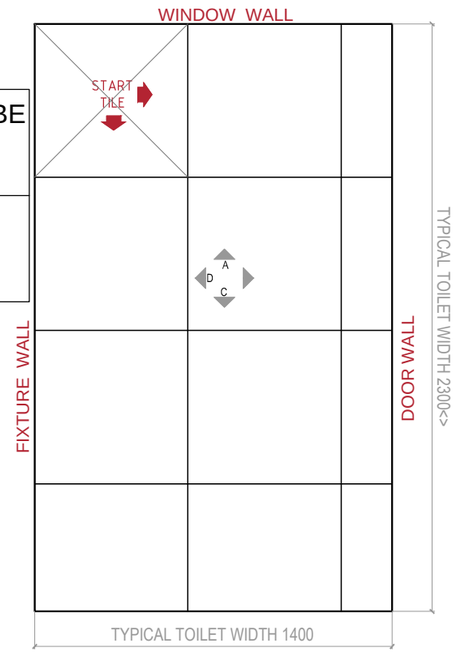

FLOORING PLAN

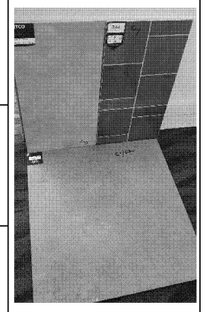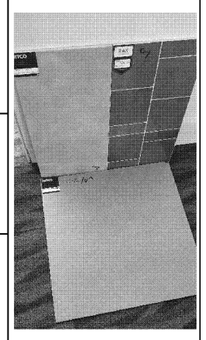C1 (OPT 1)	FLOORING TILE	KAJARIA ETERNITY	CAIRO GRIS	600 X 600	VITIRFIED	
	HIGHLIGHTER DADO	RAK	IRISH BLUE HL	300 X 600	CERAMIC	
	DADO	NITCO	ENAMEL GRIS DARK	300 X 600	CERAMIC	
C1 (OPT 2)	FLOORING TILE	NITCO	BELGIUM GREY	600 X 600	VITIRFIED	
	HIGHLIGHTER DADO	RAK	IRISH BLUE HL	300 X 600	CERAMIC	
	DADO	NITCO	ENAMEL GRIS DARK	300 X 600	CERAMIC	