
OPTION: **C6**
(FOR MOCK UP)

LAKEFRONT (SECTOR 4)
24-6-19

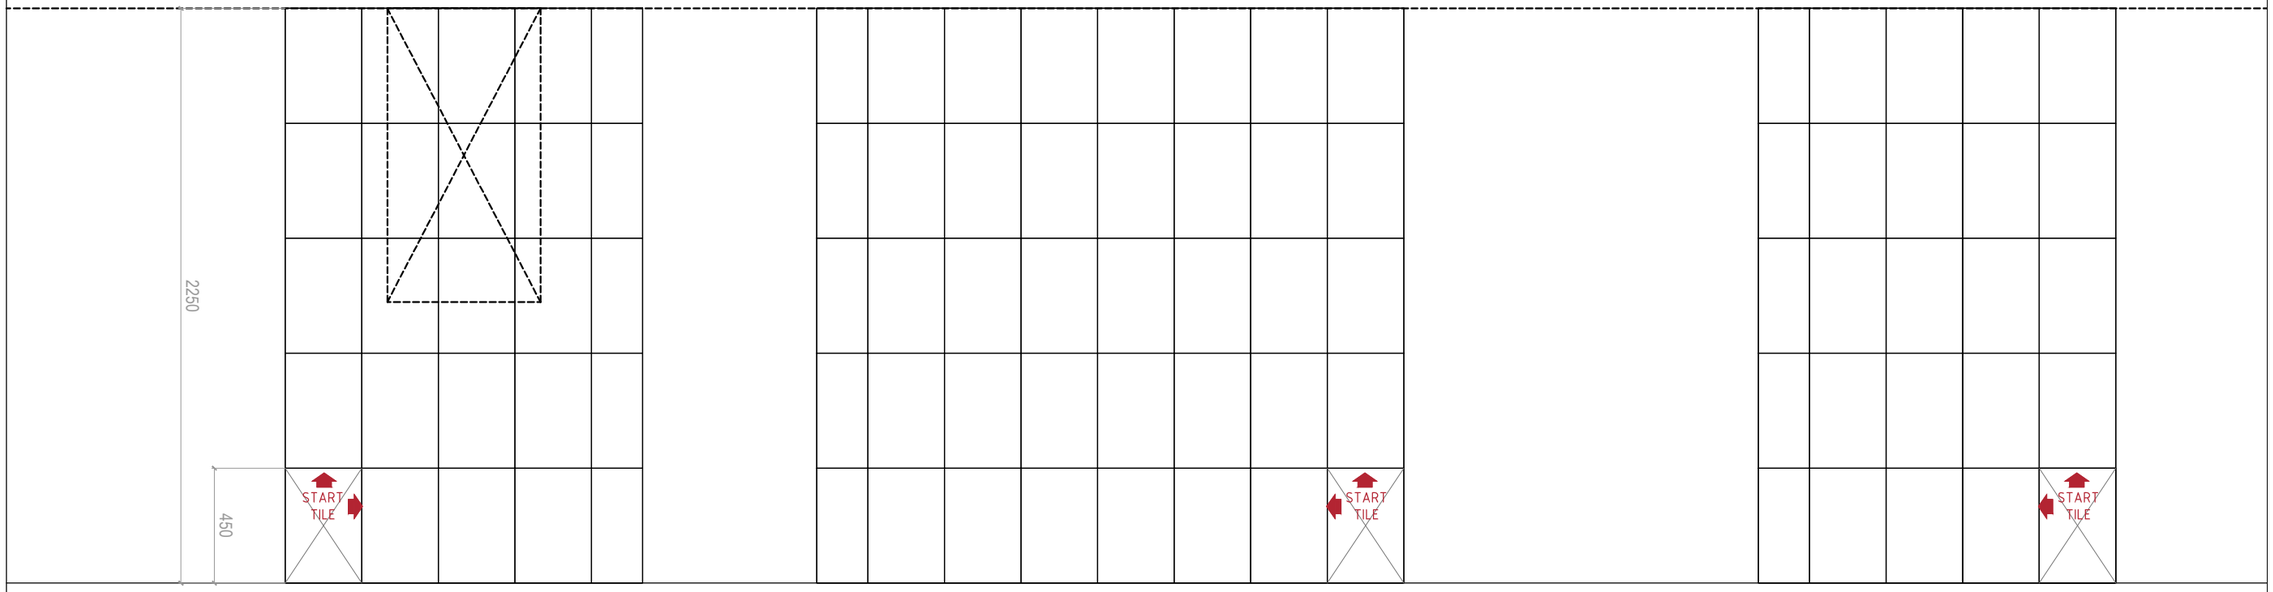


ELEVATION A
LYPTUS MARFILL (AGL)

ELEVATION D
JAKARTA BROWN (AGL)

ELEVATION C
LYPTUS MARFILL (AGL)


GRANDRE HARD CREMA TILE TO BE FIXED ON TO THE FLOOR

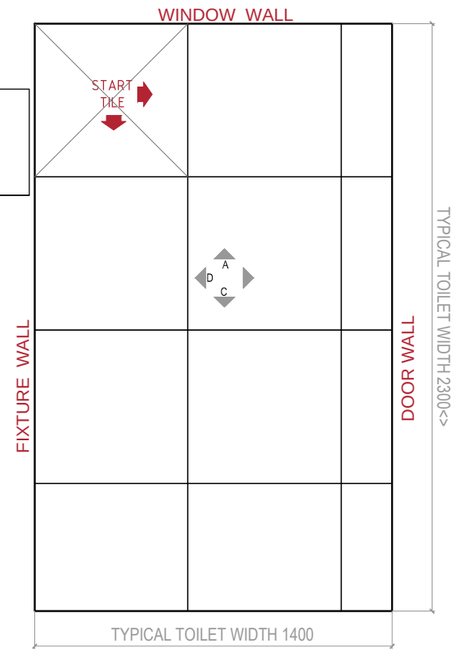

FLOORING PLAN

OPTION: **C6**

DADO TO BE DONE ON 3 WALLS AS SHOWN.

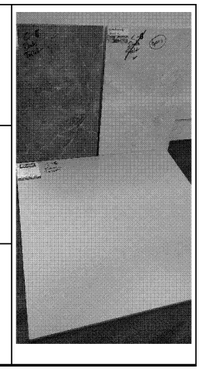C6	FLOORING TILE	AGL	GRANDRE HARD CREMA	600 X 600	VITIRFIED	
	HIGHLIGHTER DADO	AGL	JAKARTA BROWN	300 X 450	CERAMIC	
	DADO	KAJARIA	LYPTUS MARFILL	300 X 450	CERAMIC	