OPTION - 1

(ACCESS TO RETAIL TERRACE FOR MAINTENACE TO BE CONFIRMED BY LODHA DESIGN TEAM)

ANTI ROOT WATER PROOFING

300MM SOIL FILL FOR PLANTER BED


WEATHER PROTECTION WITH 10X15 MM DRIP MOULD

Z - SECTION LOUVERED SCREEN FOR VENTILATION

RCC NIB FOR CLADDING TERMINATION

SIGNAGE FOR RETAIL

ROLLING SHUTTER BOX

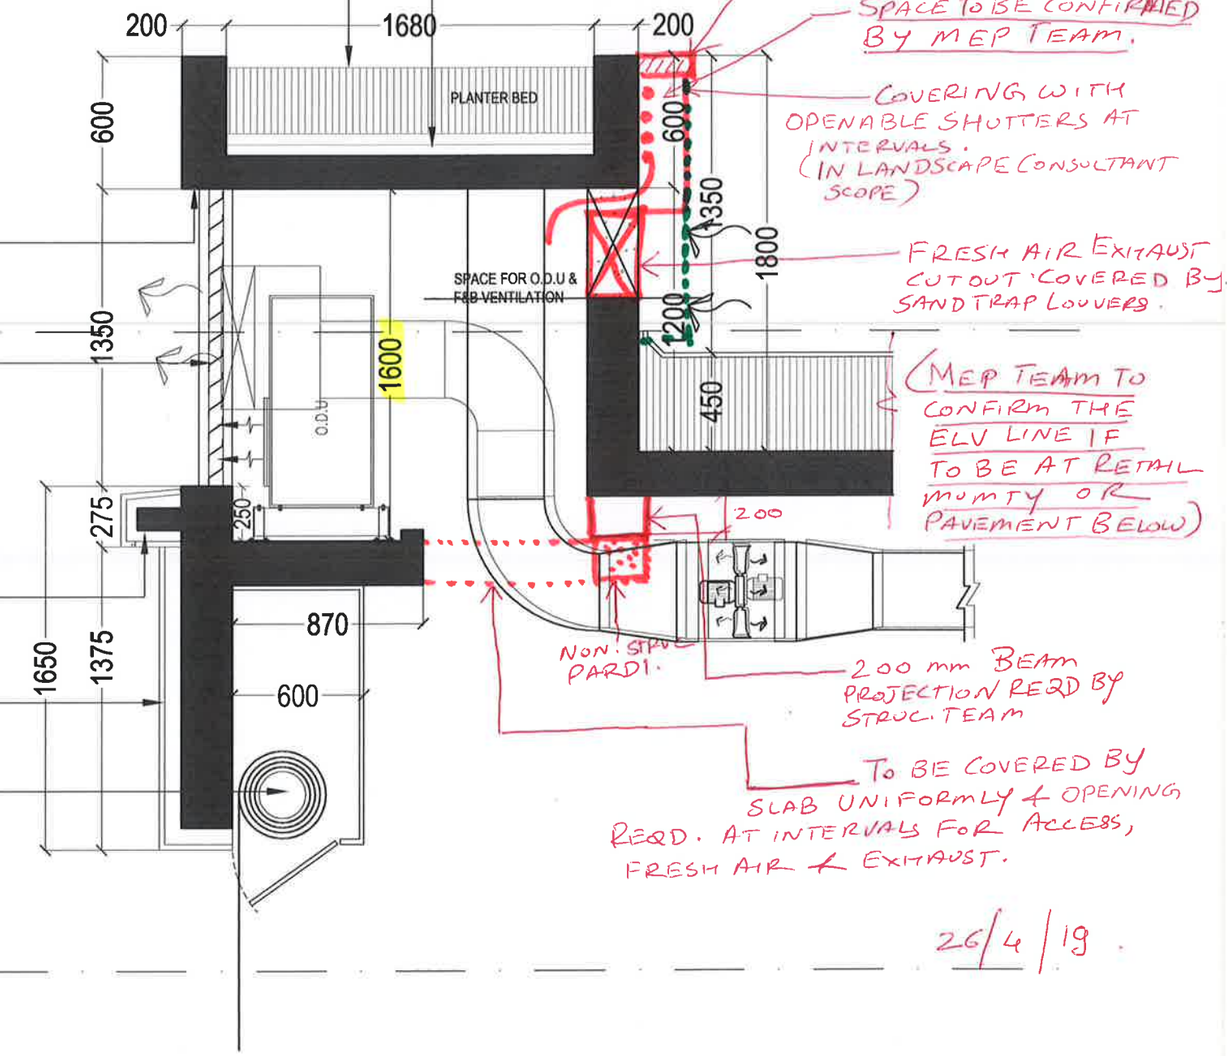

R.C. PROJECTION.

SPACE TO BE CONFIRMED BY MEP TEAM.

COVERING WITH OPENABLE SHUTTERS AT INTERVALS. (IN LANDSCAPE CONSULTANT SCOPE)

FRESH AIR EXHAUST CUTOUT COVERED BY SAND TRAP LOUVERS.

(MEP TEAM TO CONFIRM THE ELV LINE IF TO BE AT RETAIL MUMTY OR PAVEMENT BELOW)


NON. STAINL PARDI.

200 mm BEAM PROJECTION REQD BY STRUC. TEAM

TO BE COVERED BY SLAB UNIFORMLY & OPENING REQD. AT INTERVALS FOR ACCESS, FRESH AIR & EXHAUST.

26/4/19

OPTION - 2

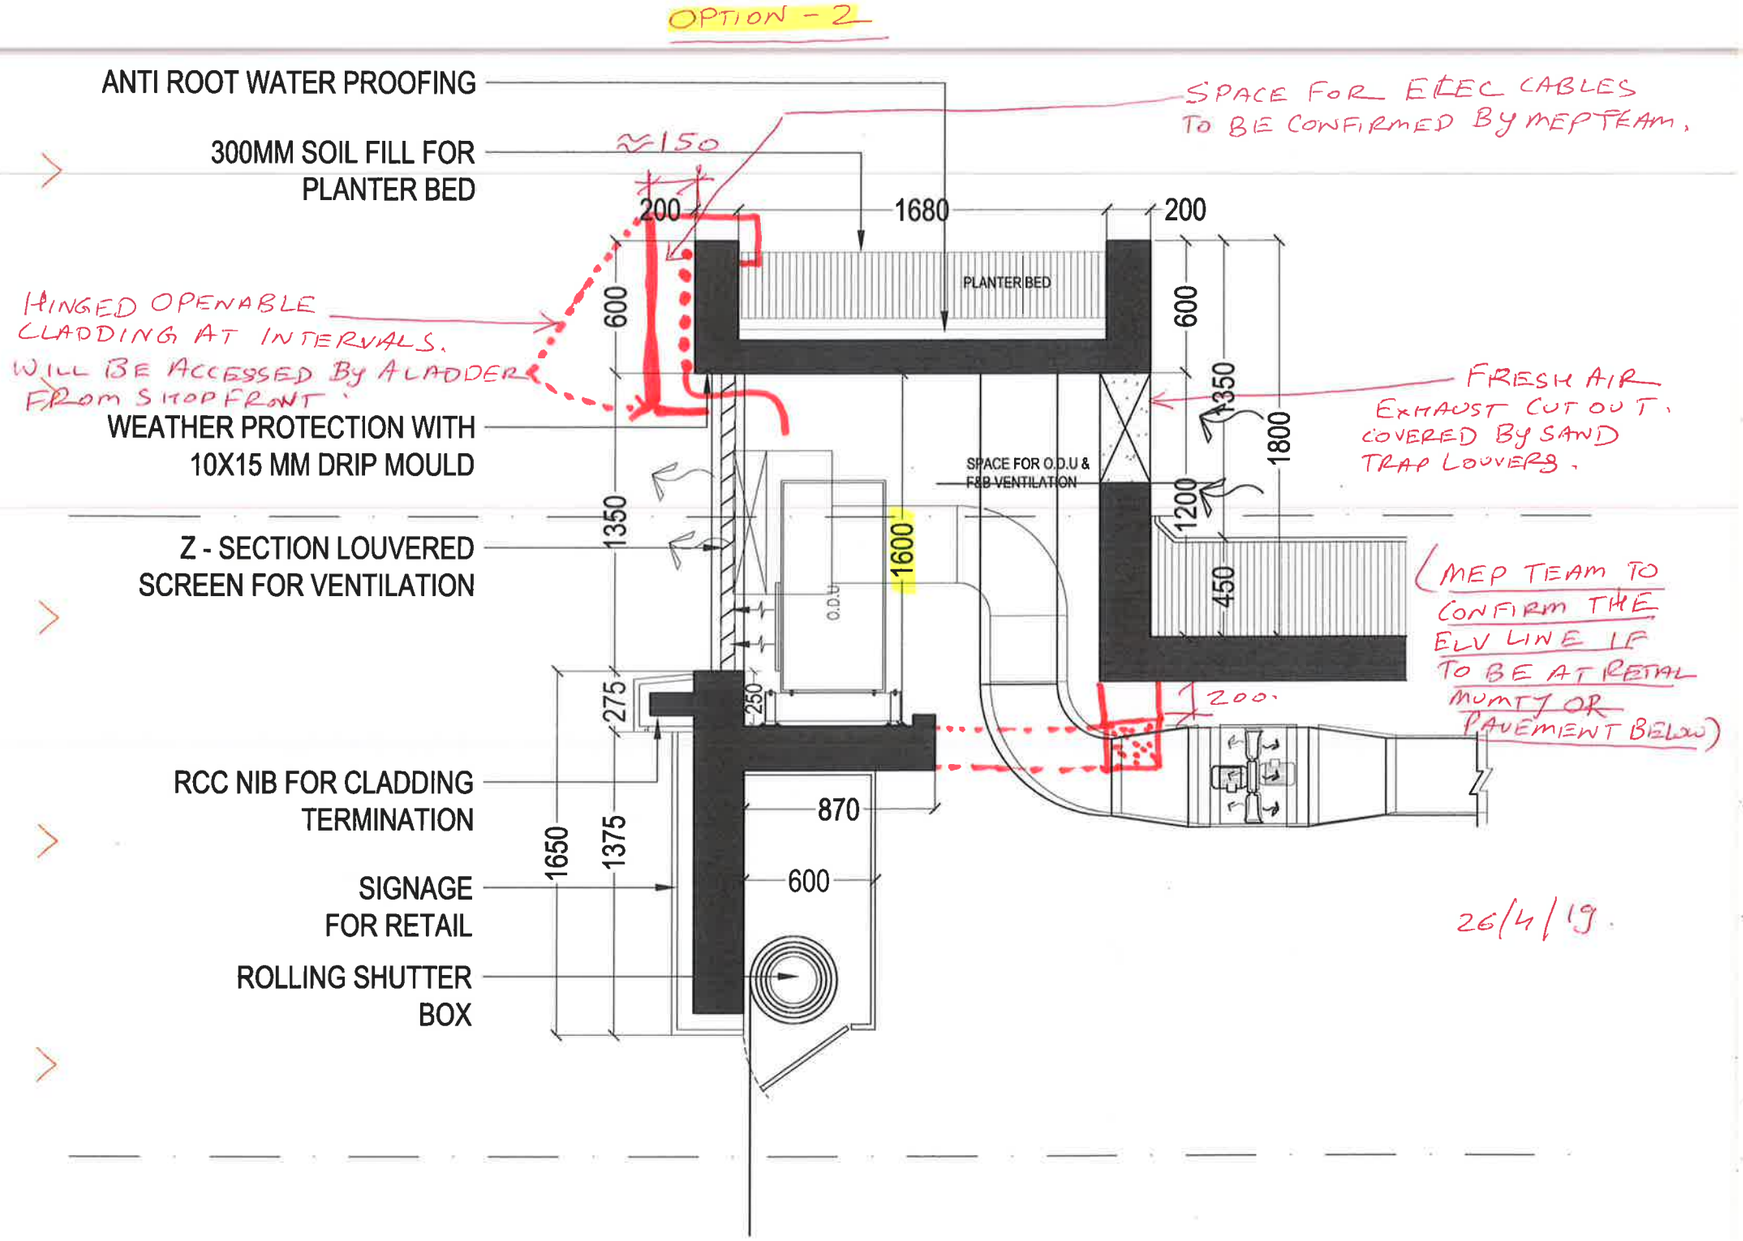

26/4/19.