
30/10/19
FLOREA

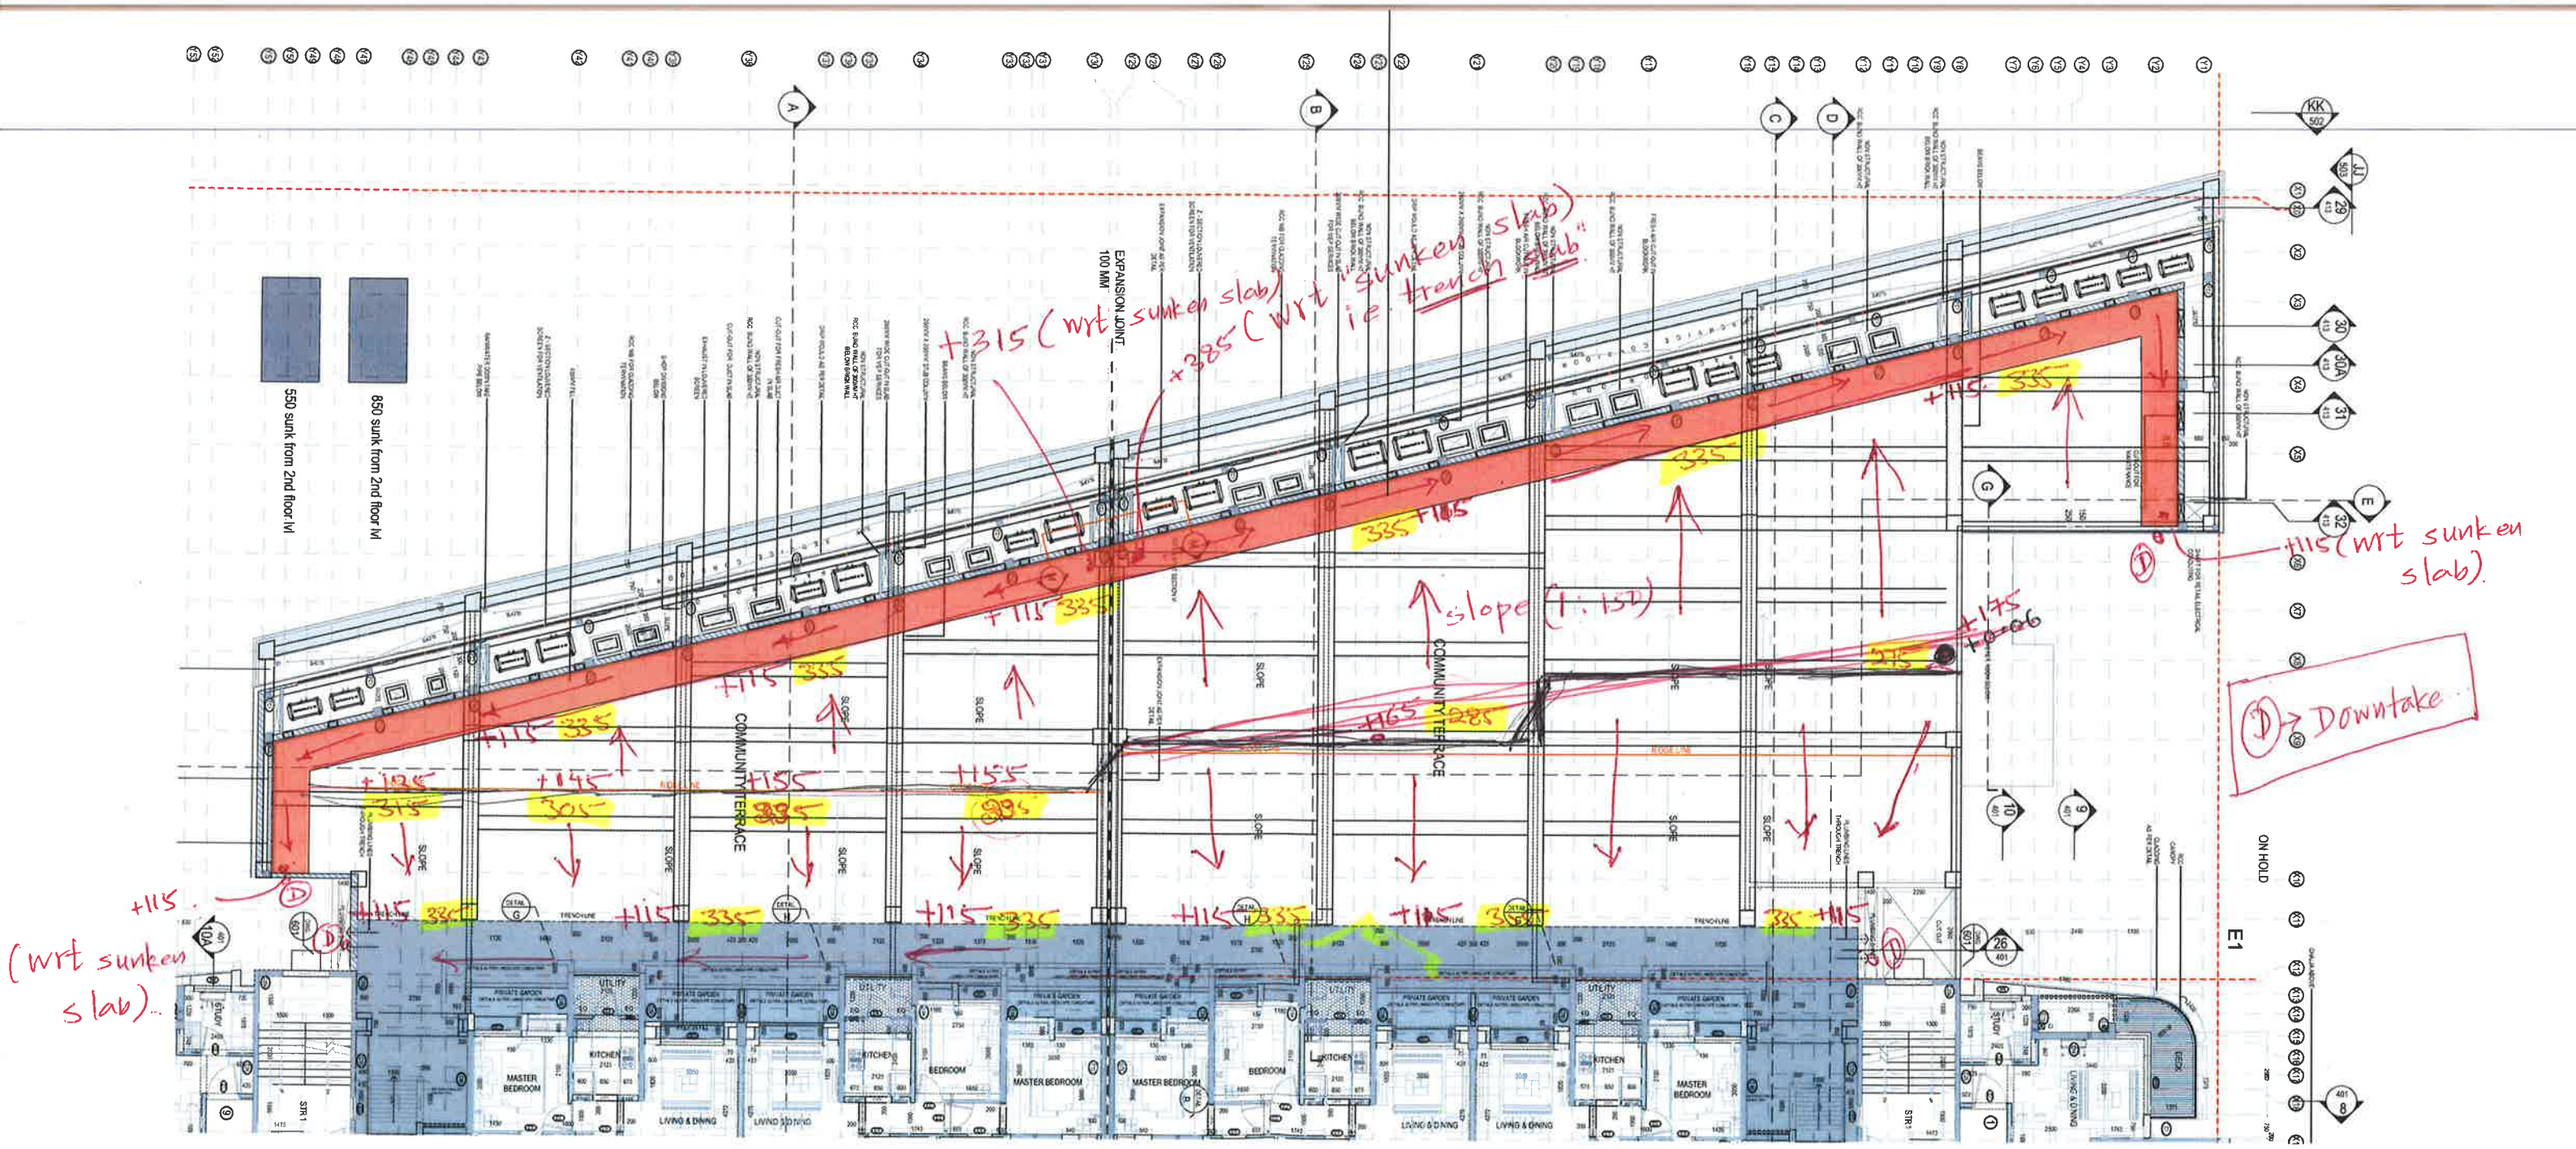

"Sub-surface drainage scheme"

Assumed: Minimum 450mm Total. filling considering 50mm water proofing & screeding. 65mm drain cell.

Filling available after screeding & water proofing and drain cell

175

30/10/19
OLIVIA

