


A3

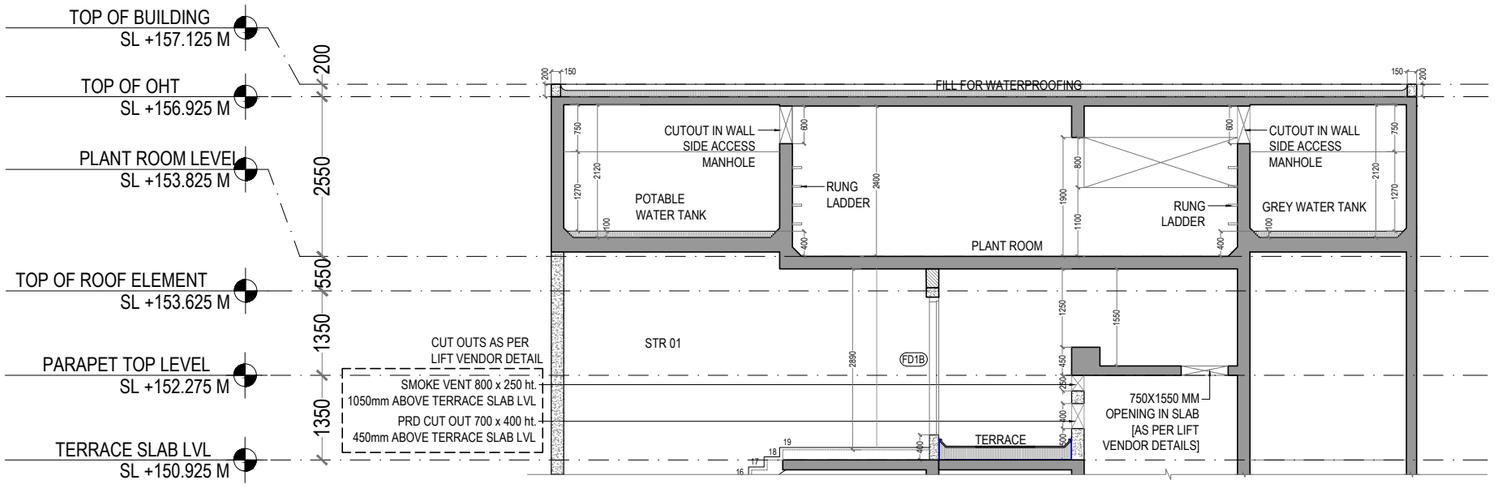

SECTION HH

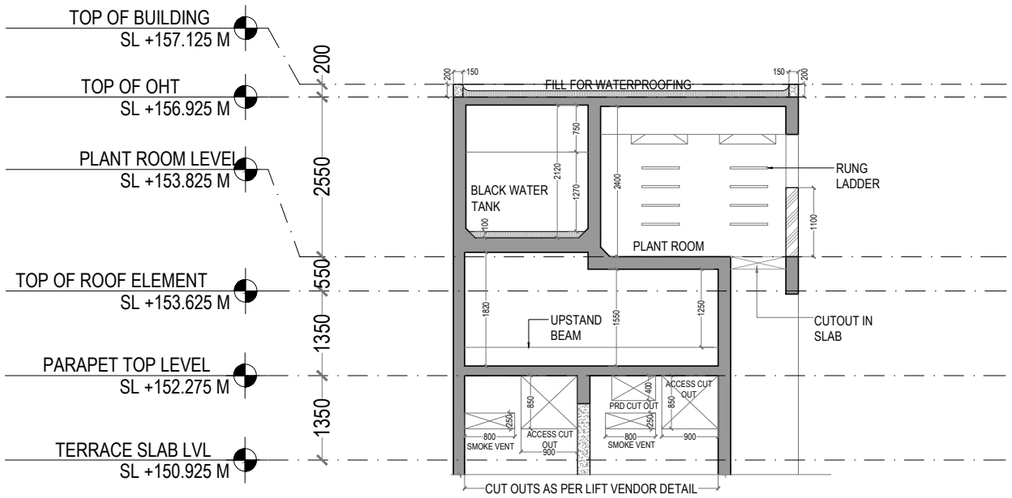

SECTION JJ

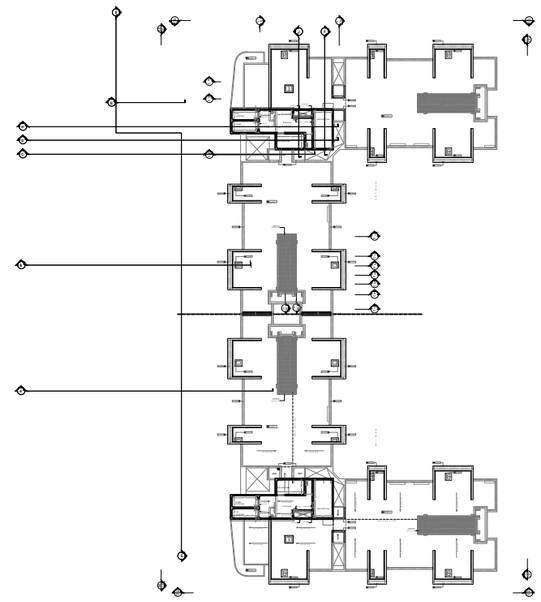

OHT LVL PLAN

KEYPLAN

GENERAL NOTES	REVISION INDEX			PROJECT TITLE	PROJ.NO.	DRAWING TITLE	DWG.NO.	DRAWN	SCALE	DATE
1 : All dimensions are in millimeters and levels in meters unless specified otherwise. 2 : Do not scale the drawing; follow written dimensions. 3 : All dimensions are unfinished dimensions unless specified otherwise. 4 : Any discrepancies should be brought to the notice of the Architect prior to execution of job / procuring materials at site. 5 : This drawing is the property of Kapadia Associates and should not be reproduced, copied, handed over to a third party or used for any purpose other than for which it has been issued. 6 : This drawing is to be read in conjunction with all relevant structural & services drawings.	REV.NO.	DATE	DESCRIPTION	**PALAVA LAKEFRONT**	**L-10518**	**AR-FLOREA A&D-BUILDING SECTIONS**	**303**	SN	1:100	28-01-2020
				DRAWING STAGE	REV.NO.			KAPADIA ASSOCIATES		
				FOR CONSTRUCTION	**R-00**			architecture • urban design		

112-114
Peninsula Centre,Dr. S.S. Rao Road,
Off Ambedkar Road,Parel East,
Mumbai 400012
Tel : 91-22-6660 2838 / 39
Fax : 91-22-6660 2844
E-mail : kapl@kapl.in
Website: www.kapl.in