

SUBJECT TO REVISION BASED ON FINAL FRAMING COORDINATION

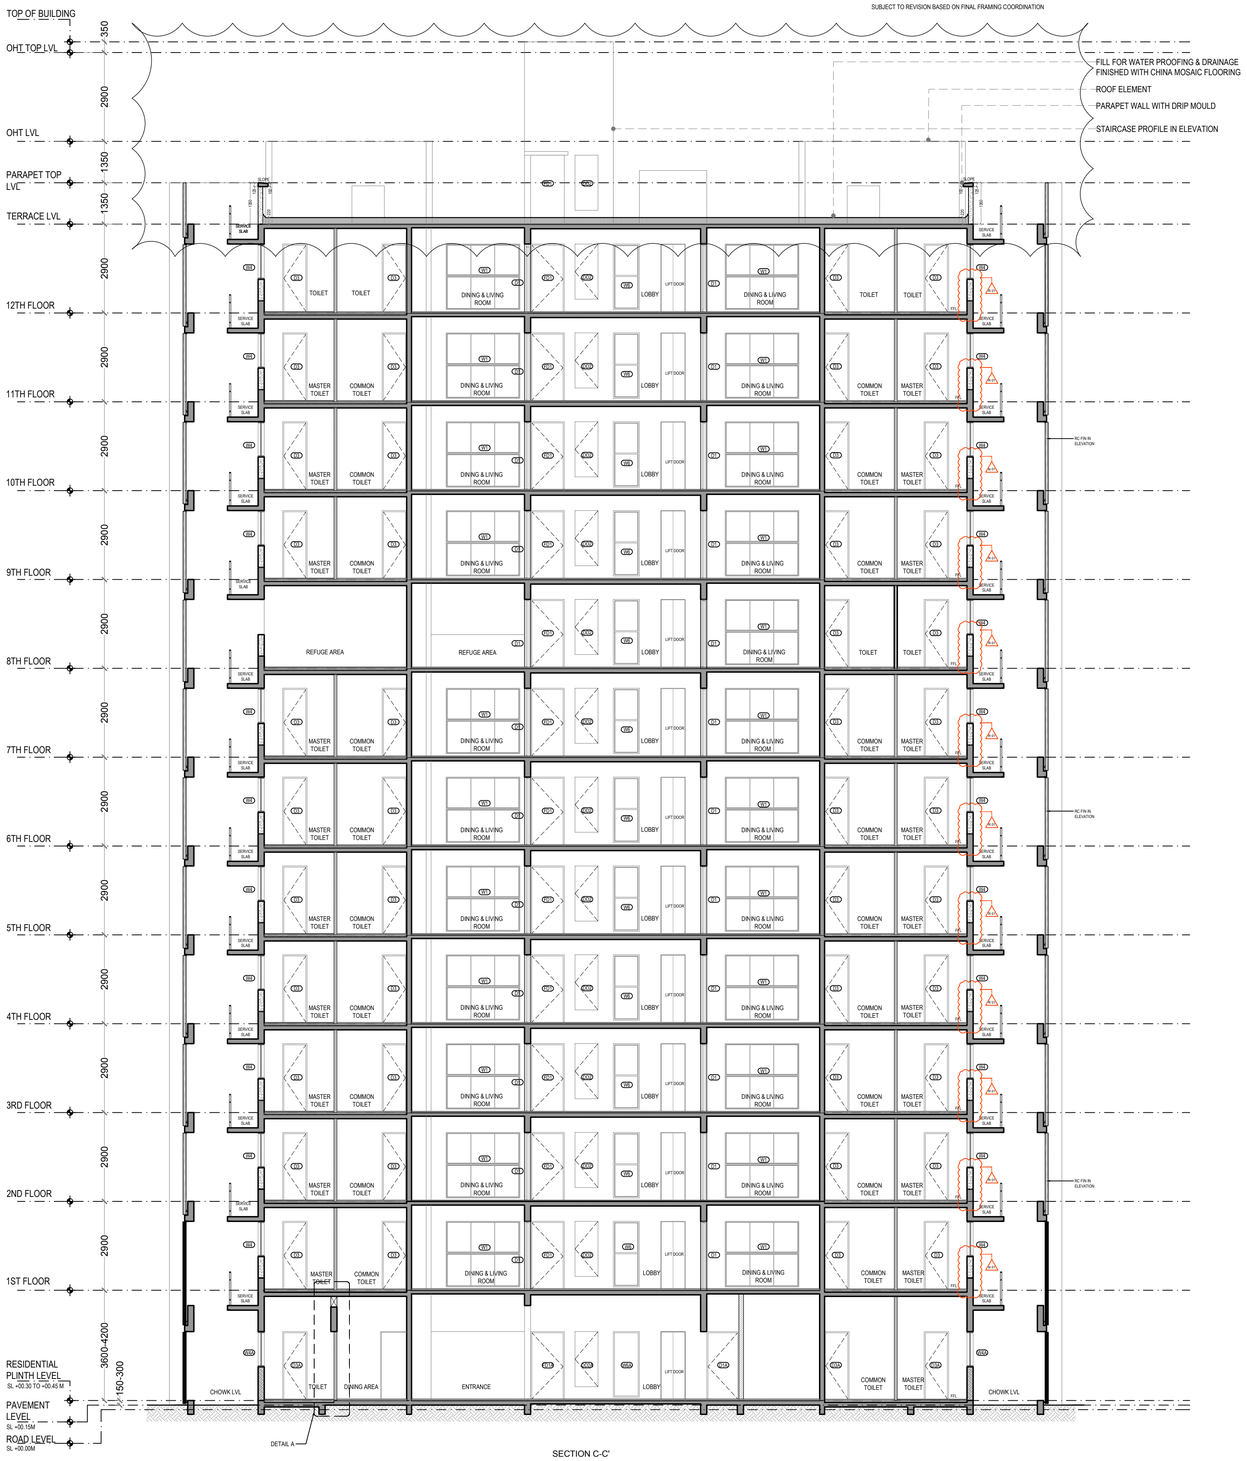


SECTION C-C'

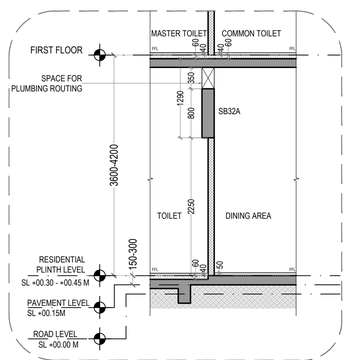


DETAIL AT A @ 1:50

## GENERAL NOTES

1 : All dimensions are in millimeters and levels in meters unless specified otherwise.
2 : Do not scale the drawing; follow written dimensions.
3 : All dimensions are unfinished dimensions unless specified otherwise.
4 : Any discrepancies should be brought to the notice of the Architect prior to execution of job / procuring materials at site.
5 : This drawing is the property of Kapadia Associates and should not be reproduced, copied, handed over to a third party or used for any purpose other than for which it has been issued.
6 : This drawing is to be read in conjunction with all relevant structural & services drawings.

## KEY PLAN



## REVISION INDEX

| REV.NO. | DATE | DESCRIPTION |
|---|---|---|
| R-00 | 27-03-2019 | |
| R-01 | 20-06-2019 | MASTER TOILET WALL THICKNESS REVISED |

## CONSULTANTS

STRUCT BOMBAY CONSULTANTS.
Structural Consultants
Tel : 022-24937510,24933986
email : sbcbom@gmail.com

MICRO ENGINEERING
MEP Consultants
Tel : 0120-4558718
email : business@meindia.com

PBB
Planner /Landscape Architect
Tel : 079 6923054
email : landscapeindia@usg.net

STAMP & SIGN

NORTH

PROJECT TITLE: **PALAVA LAKEFRONT**

PROJ.NO: **L-10518**

DRAWING TITLE: **AR-C2-BUILDING SECTIONS**

DWG.NO: **302**

DRAWING STAGE: **WORKING DRAWING**

REV.NO: **R-01**

| DRAWN | CHECKED | SCALE | DATE |
|---|---|---|---|
| NM | ES | 1:100 | 20-06-2019 |


KAPADIA ASSOCIATES
architecture • urban design

112-114
Peninsula Centre,Dr. S.S. Rao Road,
Off Ambedkar Road,Parel East,
Mumbai 400012

Tel : 91-22-6660 2838 / 39
Fax : 91-22-6660 2844
E-mail : kapl@kapl.in
Website: www.kapl.in