
SUBJECT TO REVISION BASED ON FINAL FRAMING COORDINATION

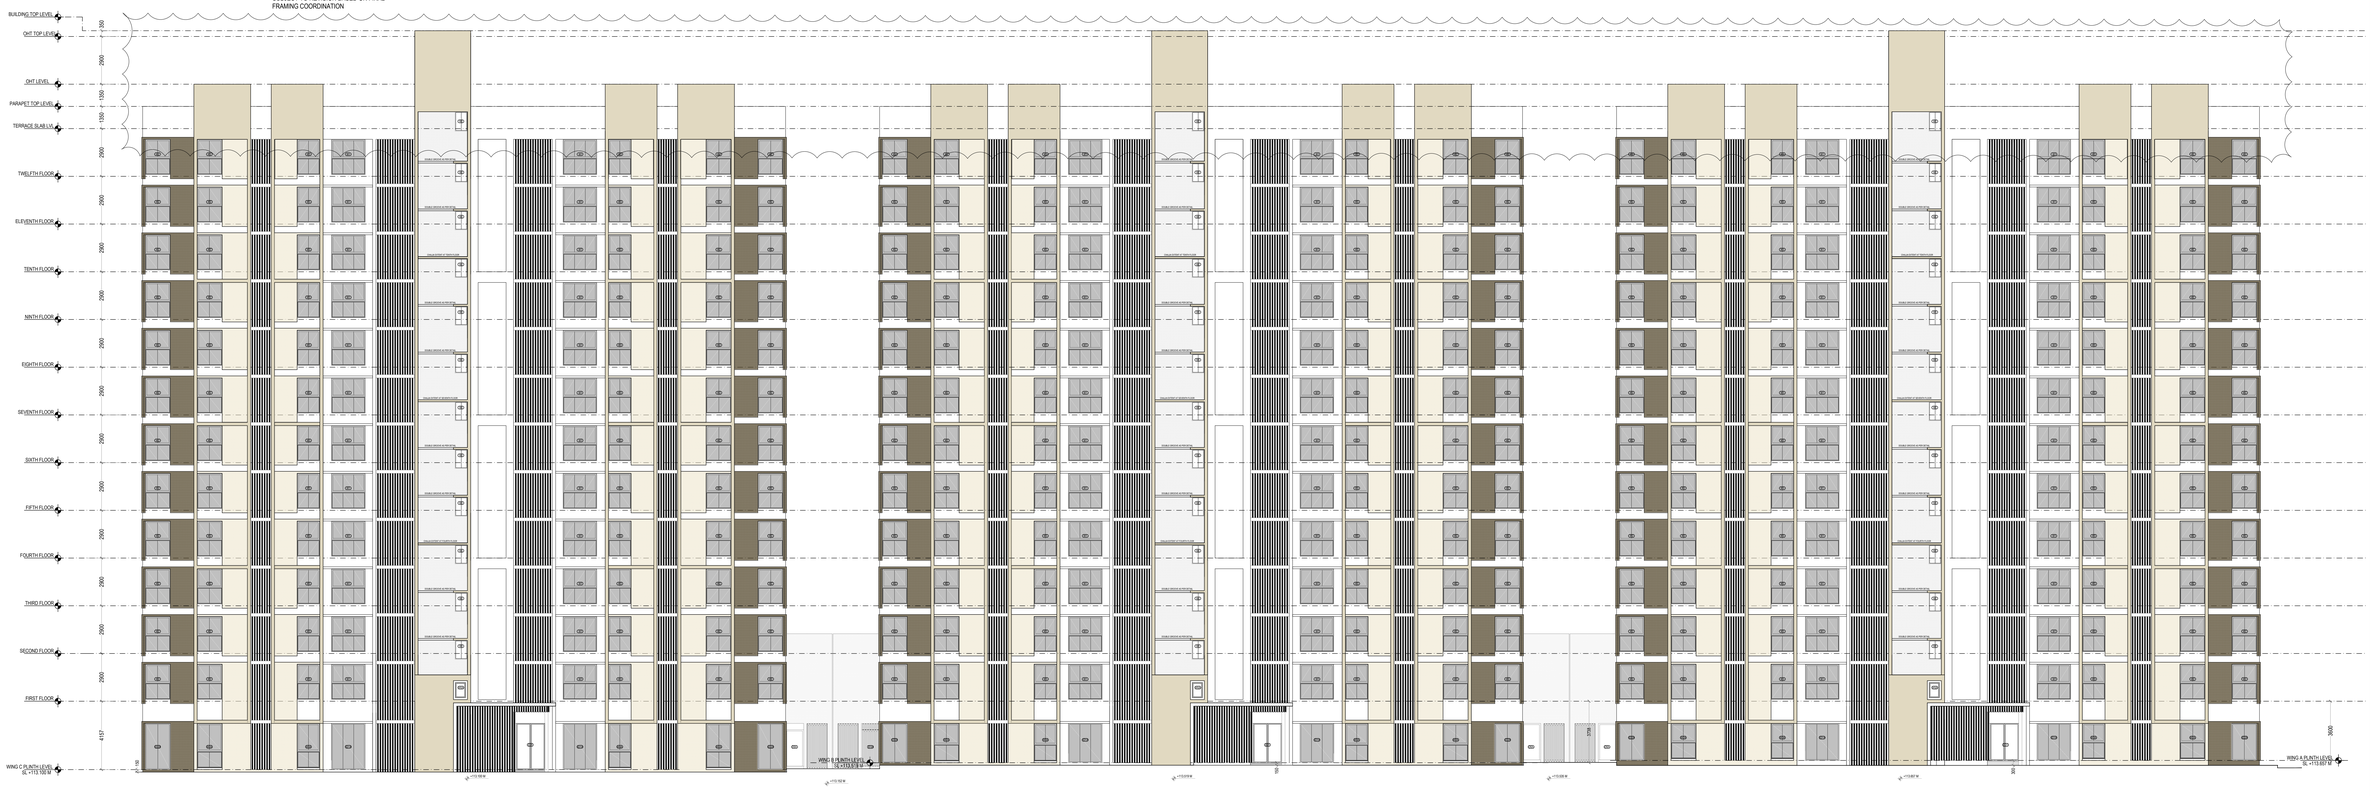


OLIVIA WING C


OLIVIA WING B

OLIVIA WING A

ELEVATION A

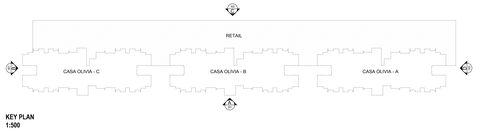

KEY PLAN
1:500

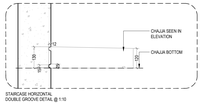

STAIRCASE HORIZONTAL DOUBLE GROOVE DETAIL @ 1:10

GENERAL NOTES

1. All dimensions are in millimeters and levels in meters unless specified otherwise.
2. Do not scale the drawing, follow written dimensions.
3. All dimensions are unfinished dimensions unless specified otherwise.
4. Any discrepancies should be brought to the notice of the Architect prior to execution of job / procuring materials at site.
5. This drawing is the property of the Architect and should not be reproduced, copied, handed over to a third party or used for any purpose other than for which it has been issued.
6. This drawing is to be read in conjunction with all relevant structural & services drawings.

KEY PLAN

REVISION INDEX

REV.NO.	DATE	DESCRIPTION

CONSULTANTS

STRUCT BOMBAY CONSULTANTS.
Structural Consultants
Tel : 022-24937510,24933986
email : sbcbom@gmail.com

MICRO ENGINEERING
MEP Consultants
Tel : 0120-4058718
email : business@meindia.com

RSB
Planner /Landscape Architect
Tel : 079 69230054
email : landscapeindia@vsnl.net

STAMP & SIGN

PROJECT TITLE	PROJ.NO
PALAVA- LAKEFRONT	**L-10518**
DRAWING TITLE	DWG.NO
AR-CASA OLIVIA (B6) - BUILDING ELEVATIONS	**501**
DRAWING STAGE	REV.NO
WORKING DRAWING	**R-00**

DRAWN	CHECKED	SCALE	DATE
AK	ES	1:100	24-04-2019

KAPADIA ASSOCIATES
architecture urban design
113-114
Sahajanand Centre,Dr. S.S. Rao Road,
Off Anhaudan Road,Parel East,
Mumbai 400012

Tel : 91-22-24882 2934 / 35
Fax : 91-22-24882 2936
E-mail : ka@vsnl.in
Website: www.ka.ab.in