
SUBJECT TO REVISION BASED ON FINAL FRAMING COORDINATION

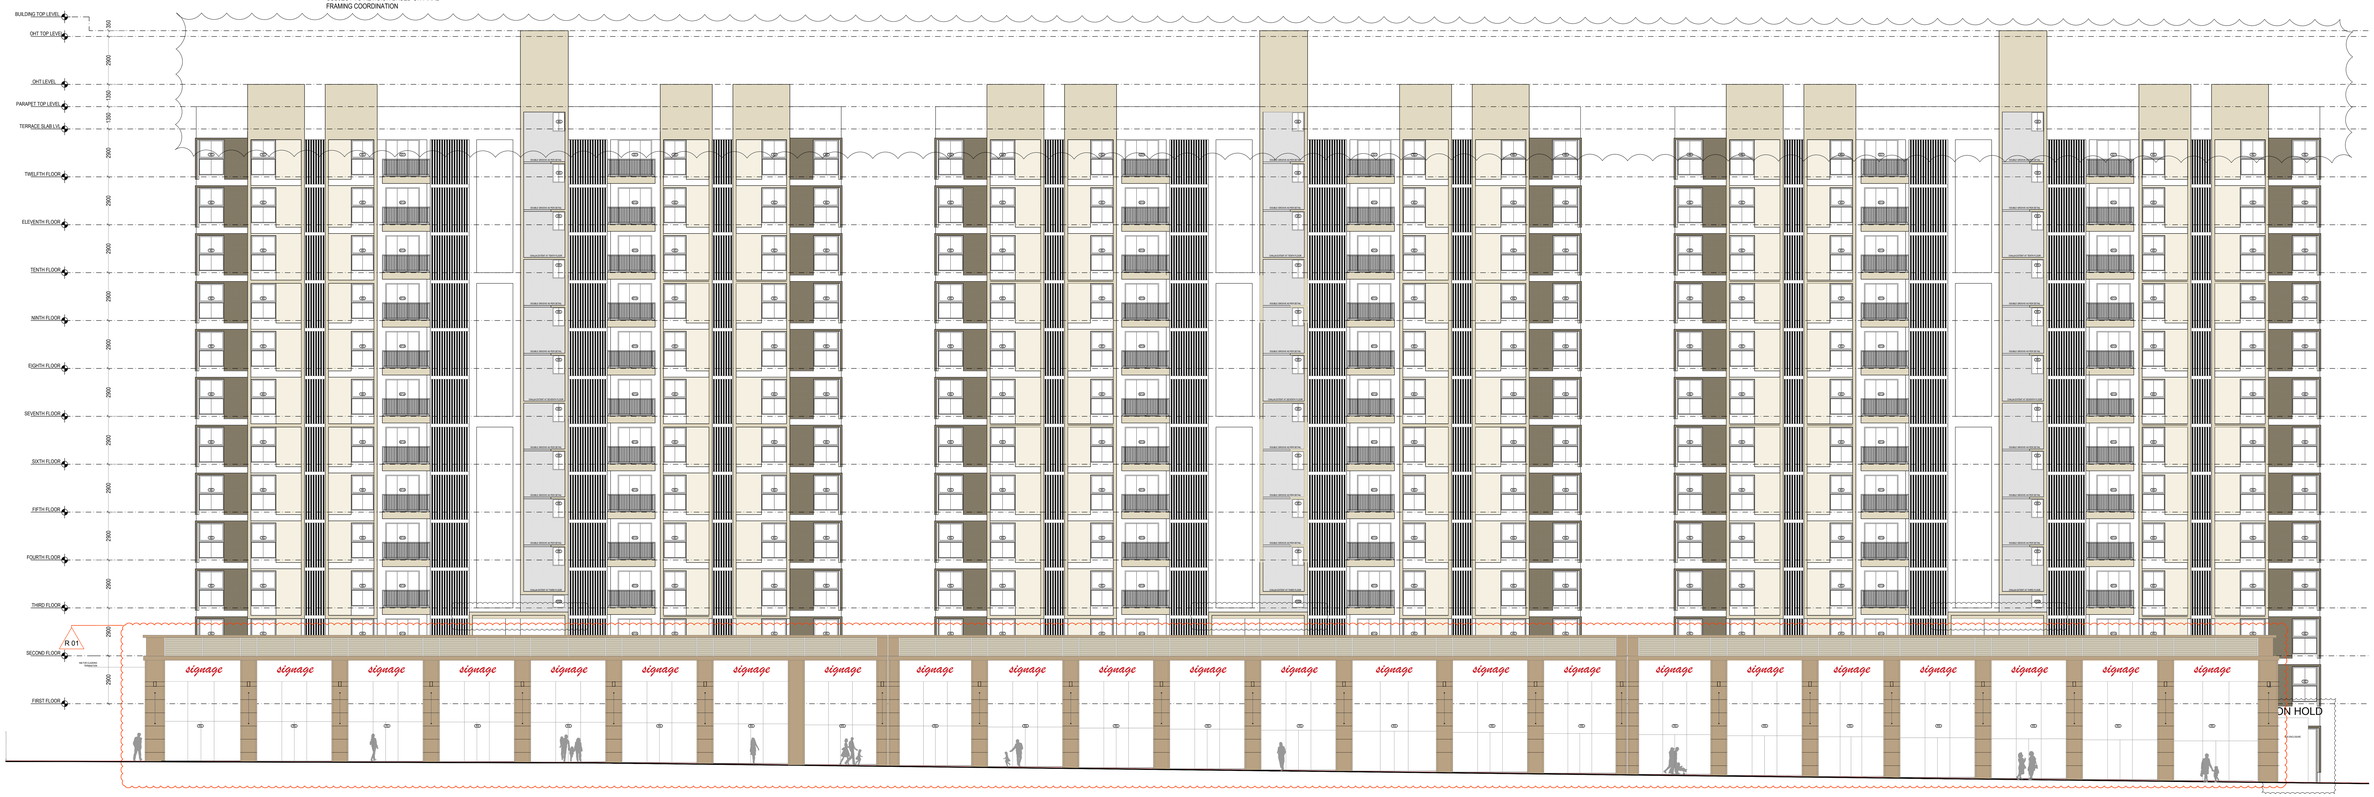


OLIVIA WING A


OLIVIA WING B

ELEVATION C

OLIVIA WING C

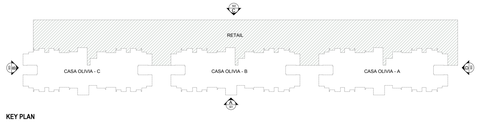

KEY PLAN
1:500

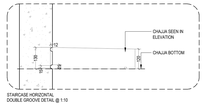

STAIRCASE HORIZONTAL DOUBLE GROOVE DETAIL @ 1:10

GENERAL NOTES

1. All dimensions are in millimeters and levels in meters unless specified otherwise.
2. Do not scale the drawing, follow written dimensions.
3. All dimensions are unfinished dimensions unless specified otherwise.
4. Any discrepancies should be brought to the notice of the Architect prior to execution of job / procuring materials at site.
5. This drawing is the property of the Architect's office and should not be reproduced, copied, handed over to a third party or used for any purpose other than for which it has been issued.
6. This drawing is to be read in conjunction with all relevant structural & services drawings.

KEY PLAN

REVISION INDEX

REV.NO	DATE	DESCRIPTION
R-00	24-04-2019	
R-01	09-09-2019	RETAIL FACADE SCHEME UPDATED

CONSULTANTS

STRUCT BOMBAY CONSULTANTS.
Structural Consultants
Tel : 022-24937510,24933986
email : sbchovn@gmail.com

MICRO ENGINEERING
MEP Consultants
Tel : 0120-4558718
email : business@meinda.com

PBB
Planner /Landscape Architect
Tel : 079-9923054
email : landscapembha@usg.net

STAMP & SIGN

PROJECT TITLE	PROJ.NO
PALAVA- LAKEFRONT	L-10518
DRAWING TITLE	DWG.NO
AR-CASA OLIVIA (B6) - BUILDING ELEVATIONS	502
DRAWING STAGE	REV.NO
WORKING DRAWING	R-01

DRAWN	CHECKED	SCALE	DATE
AK	ES	1:100	24-04-2019

KAPADIA ASSOCIATES
architecture + urban design
103/104, Peninsula Centre,Dr. S.S. Rao Road, Parel(East),Mumbai-Hard Rock, Mumbai- 400012
Tel.: 91-22-6665 5599 / 99
Fax.: 91-22-6665 5944
E-mail: mail@kaad.in
Website: www.kaad.in

1:1