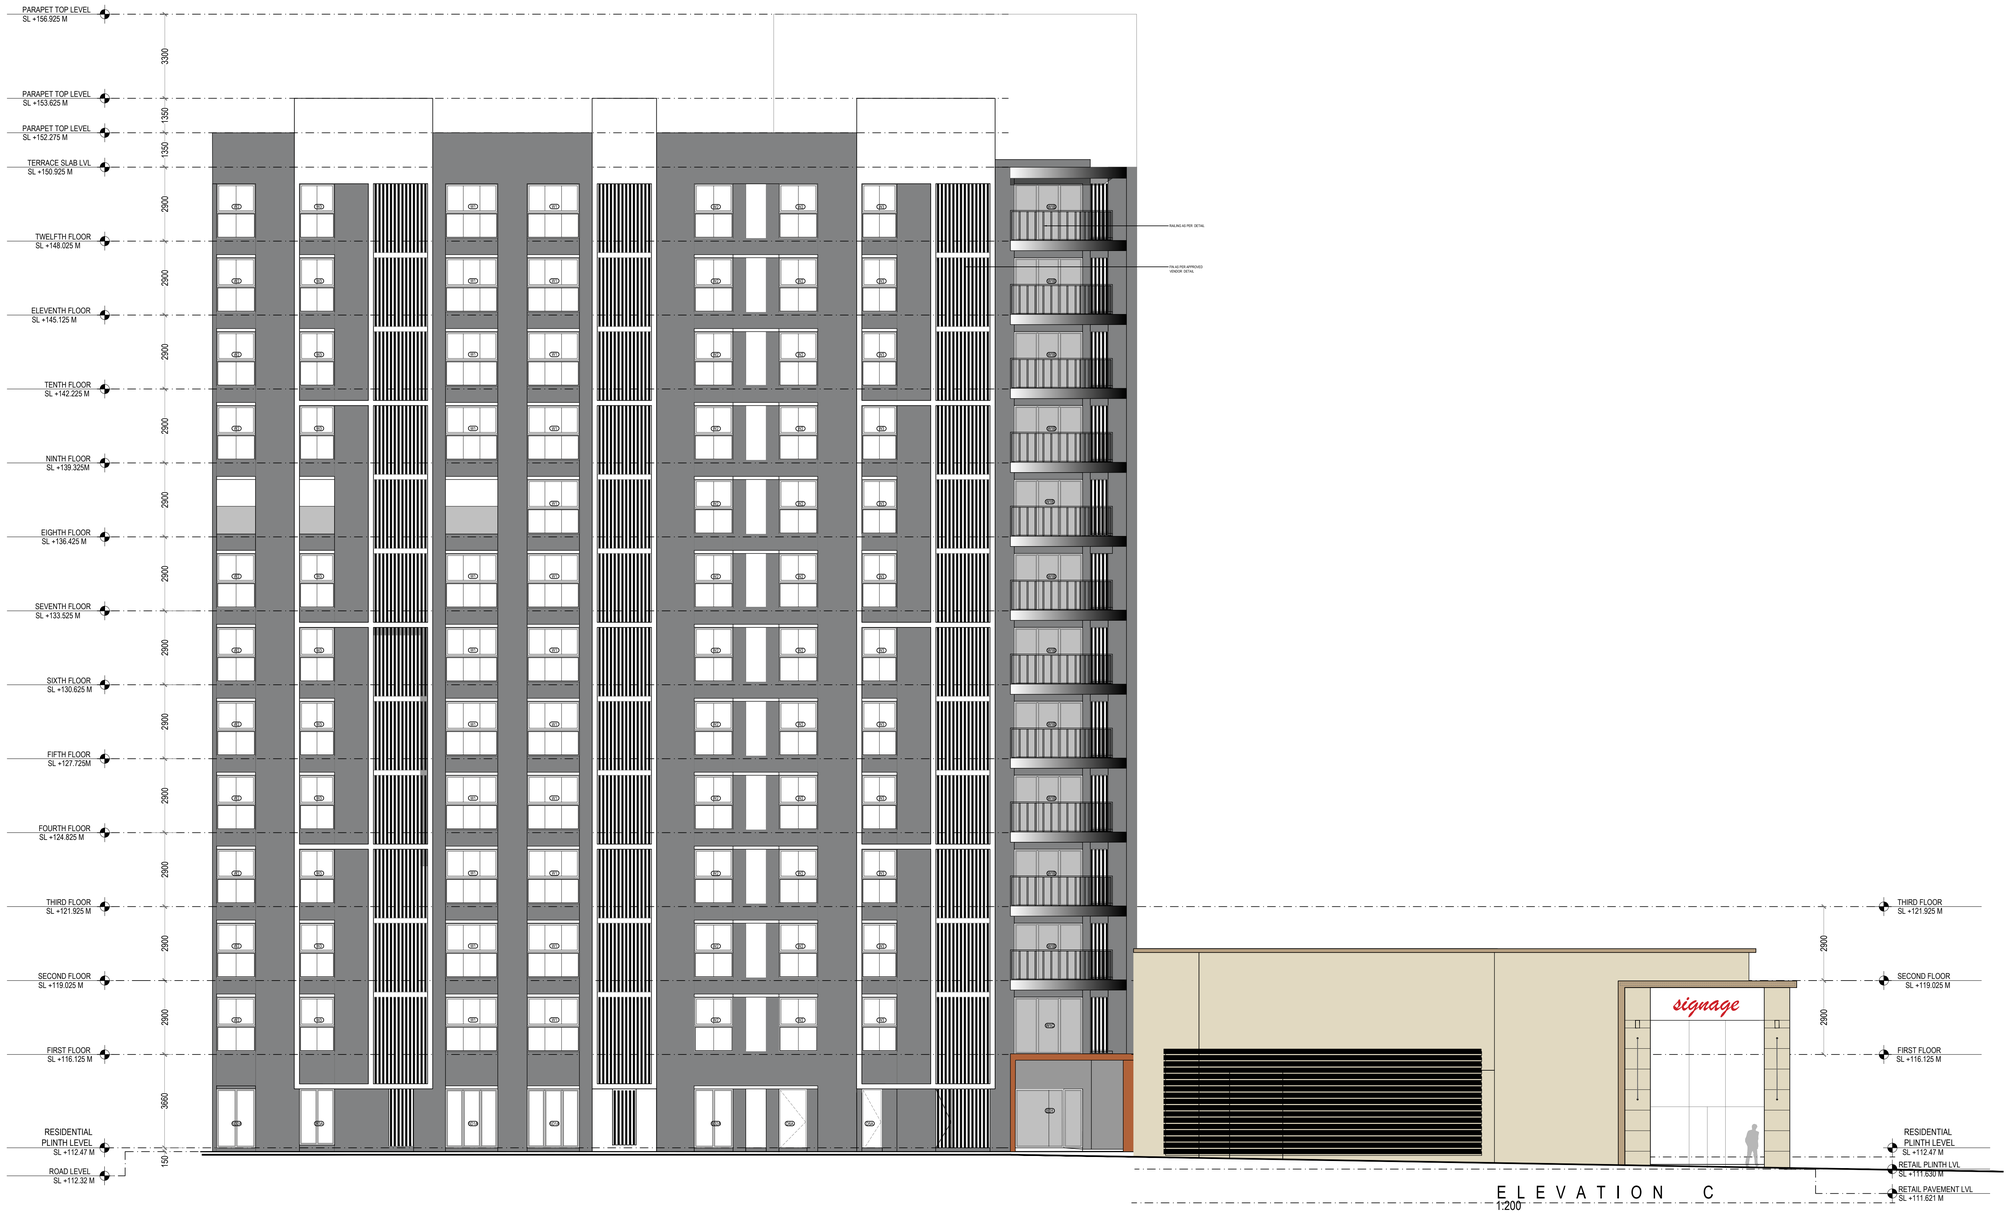


E L E V A T I O N C

1:200

1:1

GENERAL NOTES

1 : All dimensions are in millimeters and levels in meters unless specified otherwise.
2 : Do not scale the drawing; follow written dimensions.
3 : All dimensions are unfinished dimensions unless specified otherwise.
4 : Any discrepancies should be brought to the notice of the Architect prior to execution of job / procuring materials at site.
5 : This drawing is the property of Kapadia Associates and should not be reproduced, copied, handed over to a third party or used for any purpose other than for which it has been issued.
6 : This drawing is to be read in conjunction with all relevant structural & services drawings.

KEY PLAN

REVISION INDEX

REV.NO.	DATE	DESCRIPTION
R-01	25-04-2019	RCC FIN ADDED IN RETAIL AREA
R-02	06.09.2019	RETAIL FACADE

CONSULTANTS

CONSULTANT NAME
Discipline
Tel : 00000000,00000000 Fax : 00000000
email : xxxxxx@xxxx.com

CONSULTANT NAME
Discipline
Tel : 00000000,00000000 Fax : 00000000
email : xxxxxx@xxxx.com

CONSULTANT NAME
Discipline
Tel : 00000000,00000000 Fax : 00000000
email : xxxxxx@xxxx.com

CONSULTANT NAME
Discipline
Tel : 00000000,00000000 Fax : 00000000
email : xxxxxx@xxxx.com

STAMP & SIGN

NORTH

N

PROJECT TITLE	PROJ.NO
PALAVA- LAKEFRONT	L-10518

DRAWING TITLE	DWG.NO
AR-FLOREA A&D_ ELEVATION JJ	503

DRAWING STAGE	REV.NO
WORKING DRAWING	R-02

DRAWN	CHECKED	SCALE	DATE
SN	EB	1:100	18-03-2019

KAPADIA ASSOCIATES
architecture • urban design
112-114
Peninsula Centre,Dr, S.S. Rao Road,
Off Ambedkar Road,Parel East,
Mumbai 400012
Tel : 91-22-6660 2838 / 39
Fax : 91-22-6660 2844
E-mail : kapl@kapl.in
Website: www.kapl.in