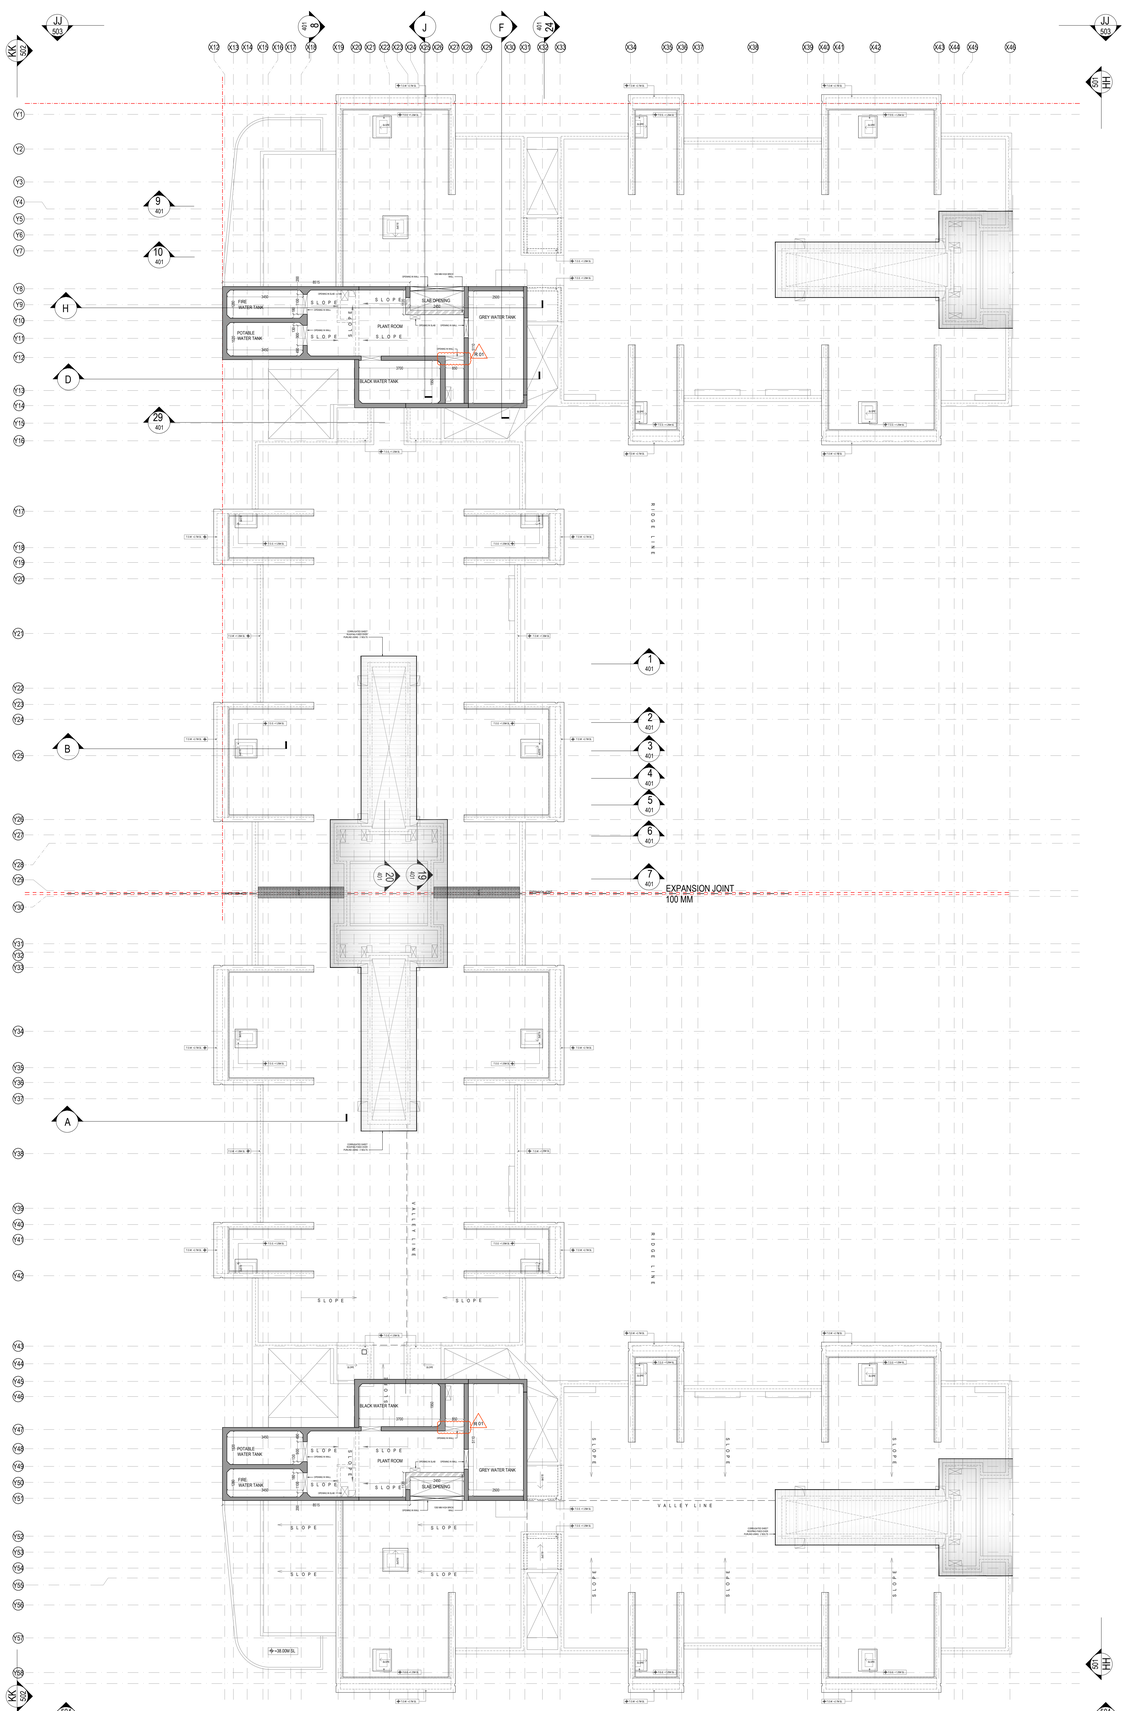


NOTE : REFER MEP BUILDER WORK DRAWINGS FOR ESTABLISHING VARIOUS CUT OUTS
DRAWINGS TO BE READ IN CONJUNCTION WITH STRUCTURE AND MEP


LEGEND

- R.C.C.
- NON STRUCTURAL CONC. WALL
- 200MM INTERNAL BLOCK WORK
- 150MM INTERNAL BLOCK WORK
- 125MM LIGHTWEIGHT BLOCK WORK
- MEP SLEEVES / CUT-OUT IN WALL
- 600MM SUNK
- FULL HT. LEDGE WALL
- 530MM SUNK SLAB WITH FILL
- 125MM HIGH DENSITY BLOCK WORK
- 100MM INTERNAL BLOCK WORK
- 60MM SUNK
- 250MM SUNK
- 200MM SUNK
- FACADE GROOVE
- 10 x 15 MM GROOVE AS DRIP MOULD
- 450MM SUNK

GENERAL NOTES

1 : All dimensions are in millimeters and levels in meters unless specified otherwise.
2 : Do not scale the drawing; follow written dimensions.
3 : All dimensions are unfinished dimensions unless specified otherwise.
4 : Any discrepancies should be brought to the notice of the Architect prior to execution of job / procuring materials at site.
5 : This drawing is the property of Kapadia Associates and should not be reproduced, copied, handed over to a third party or used for any purpose other than for which it has been issued.
6 : This drawing is to be read in conjunction with all relevant structural & services drawings.

KEY PLAN

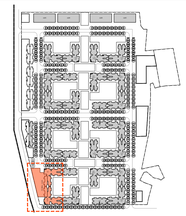

REVISION INDEX

REV.NO.	DATE	DESCRIPTION
R-01	28-01-2020	OPENING GIVEN IN WTB3

CONSULTANTS

STRUCT BOMBAY CONSULTANTS.
Structural Consultants
Tel : 022-24937510,24933986
email : sbcbom@gmail.com

MICRO ENGINEERING
MEP Consultants
Tel : 0120-4558718
email : business@meindia.com

PHB
Planner /Landscape Architect
Tel : 079 6923054
email : landscapeindia@usg.net

STAMP & SIGN | NORTH

PROJECT TITLE	PROJ.NO
PALAVA- LAKEFRONT	**L-10518**
DRAWING TITLE	DWG.NO
AR-FLOREA A&D_ OHT LEVEL PLAN	**207**
DRAWING STAGE	REV.NO
WORKING DRAWING	**R-01**

DRAWN	CHECKED	SCALE	DATE
SN	ES	1:100	28-01-2020

KAPADIA ASSOCIATES
architecture • urban design
113-114 Peninsula Centre Dr. S.S. Rao Road, Off Ambedkar Road,Parel East, Mumbai 400012
Tel : 91-22-6660 2838 / 39
Fax : 91-22-6660 2844
E-mail : kap@kapdi.in
Website: www.kapdi.in