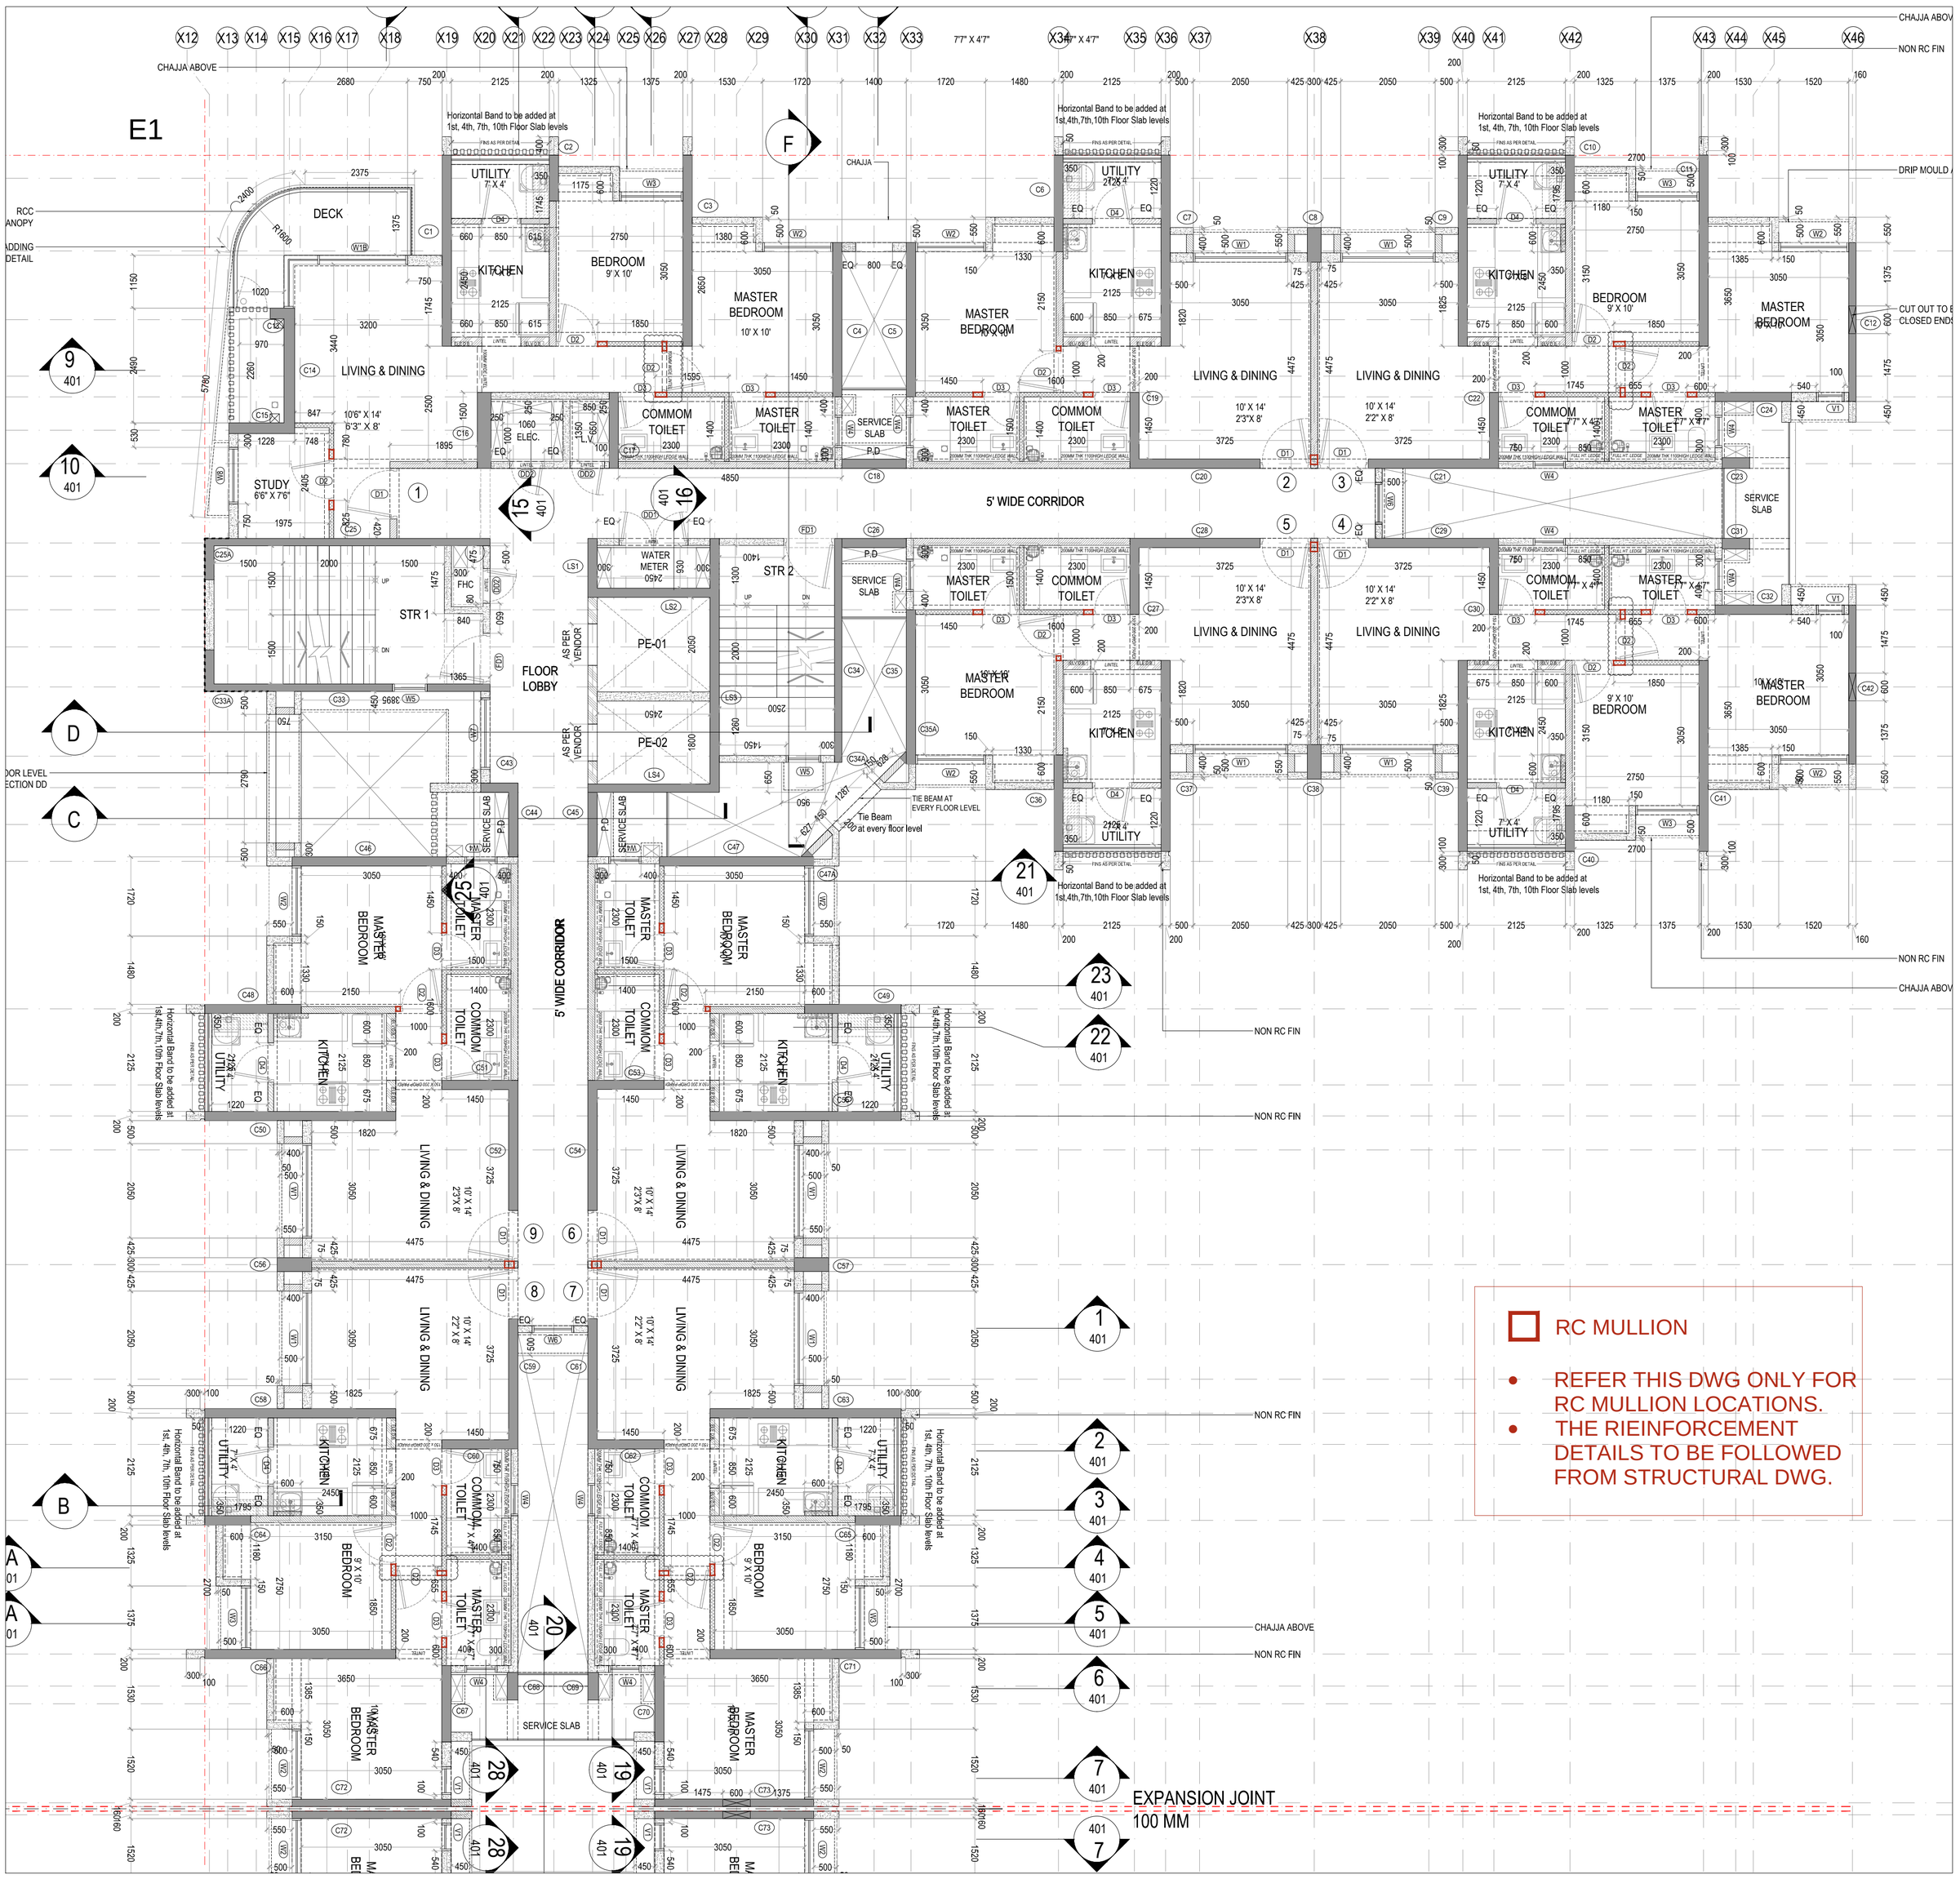


RC MULLION

- REFER THIS DWG ONLY FOR RC MULLION LOCATIONS.
- THE RIEINFORCEMENT DETAILS TO BE FOLLOWED FROM STRUCTURAL DWG.

PROJECT TITLE	PROJ.NO.	DRAWING TITLE	DWG.NO.	DRAWN	SCALE	DATE
LODHA PALAVA, LAKEFRONT		FLOREA 'A' RC MULLION LOCATION				11-10-19
DRAWING STAGE	REV.NO.			KAPADIA ASSOCIATES		
SKETCH	R0	(SIMILIAR CONDITIONS APPLICABLE FOR ALL LEVELS)		architecture • urban design		

112-114 Peninsula Centre,Dr. S.S. Rao Road, Off Ambedkar Road,Parel East, Mumbai 400012
Tel : 91-22-6660 2838 / 39
Fax : 91-22-6660 2844
E-mail : kapt@kapl.in
Website: www.kapl.in